

PLOTS: 186-194, 212-220, 221-229
PLEASE REFER TO MATERIALS PLAN FOR DETAILED SPECIFICATION




NORTHERN ELEVATION

EASTERN ELEVATION




SOUTHERN ELEVATION


WESTERN ELEVATION

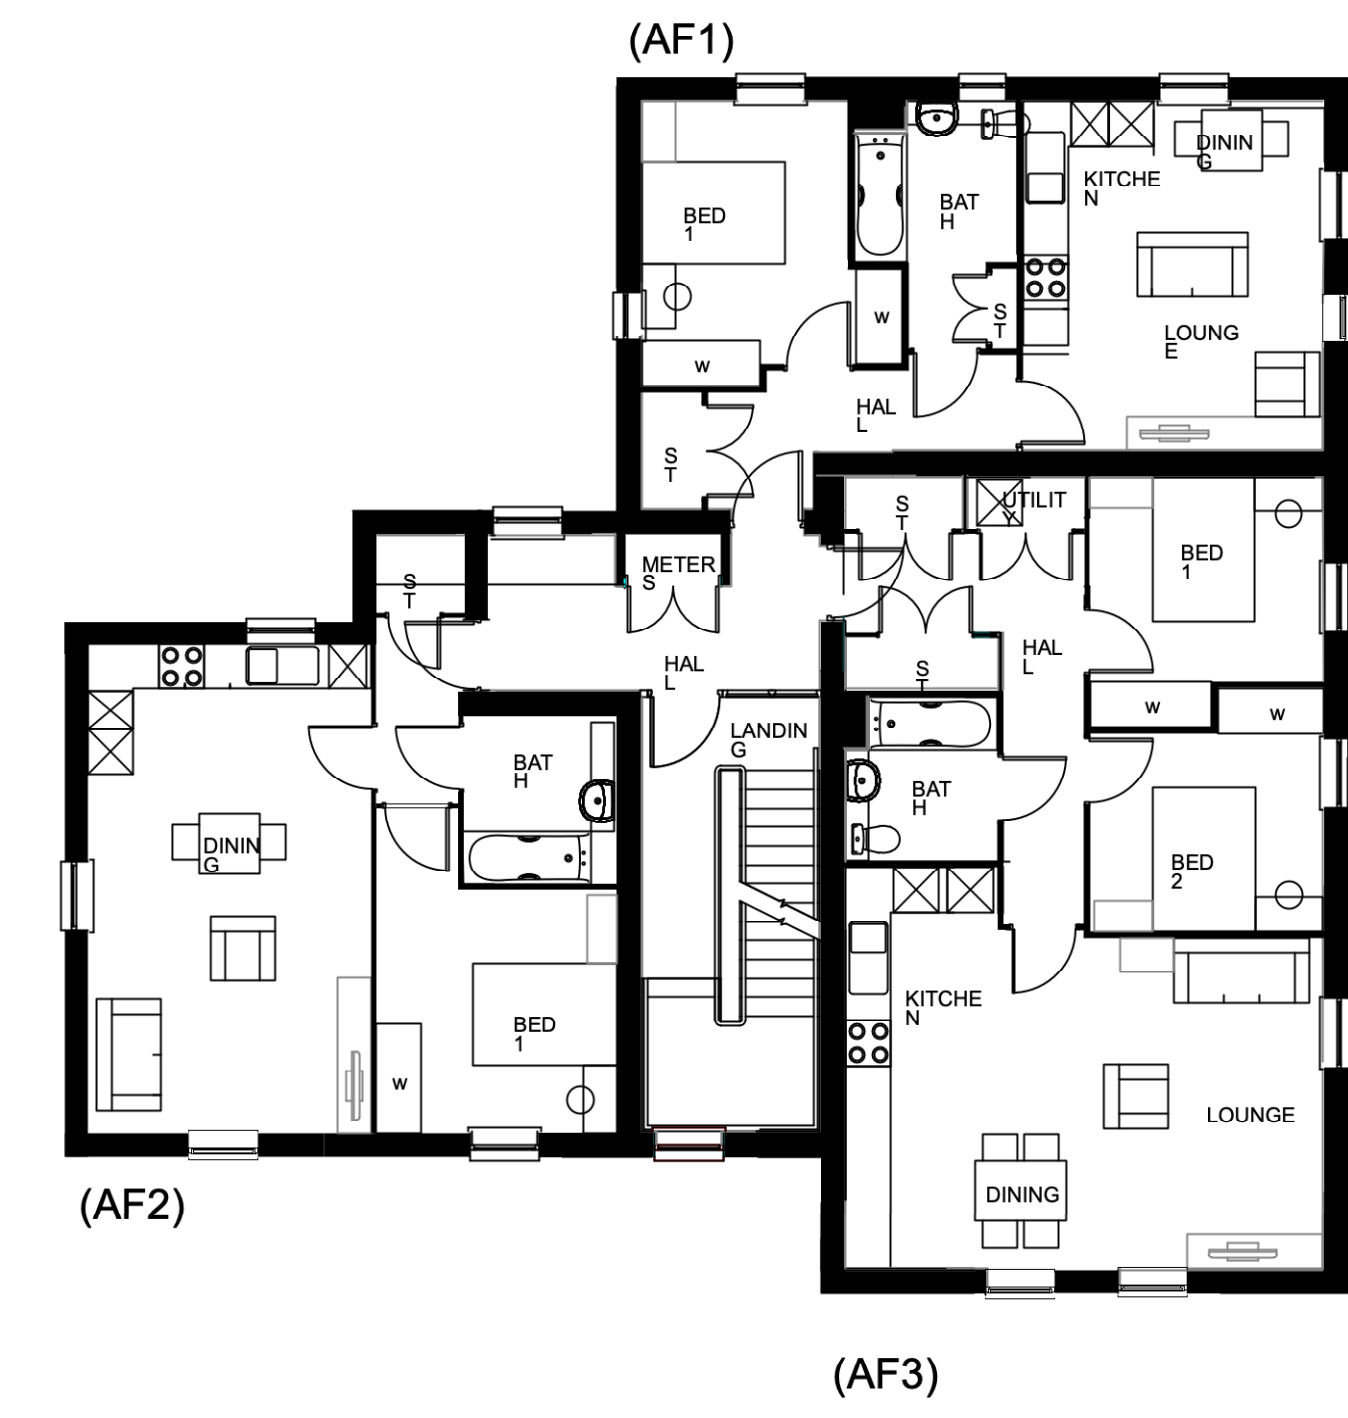


SECOND FLOOR

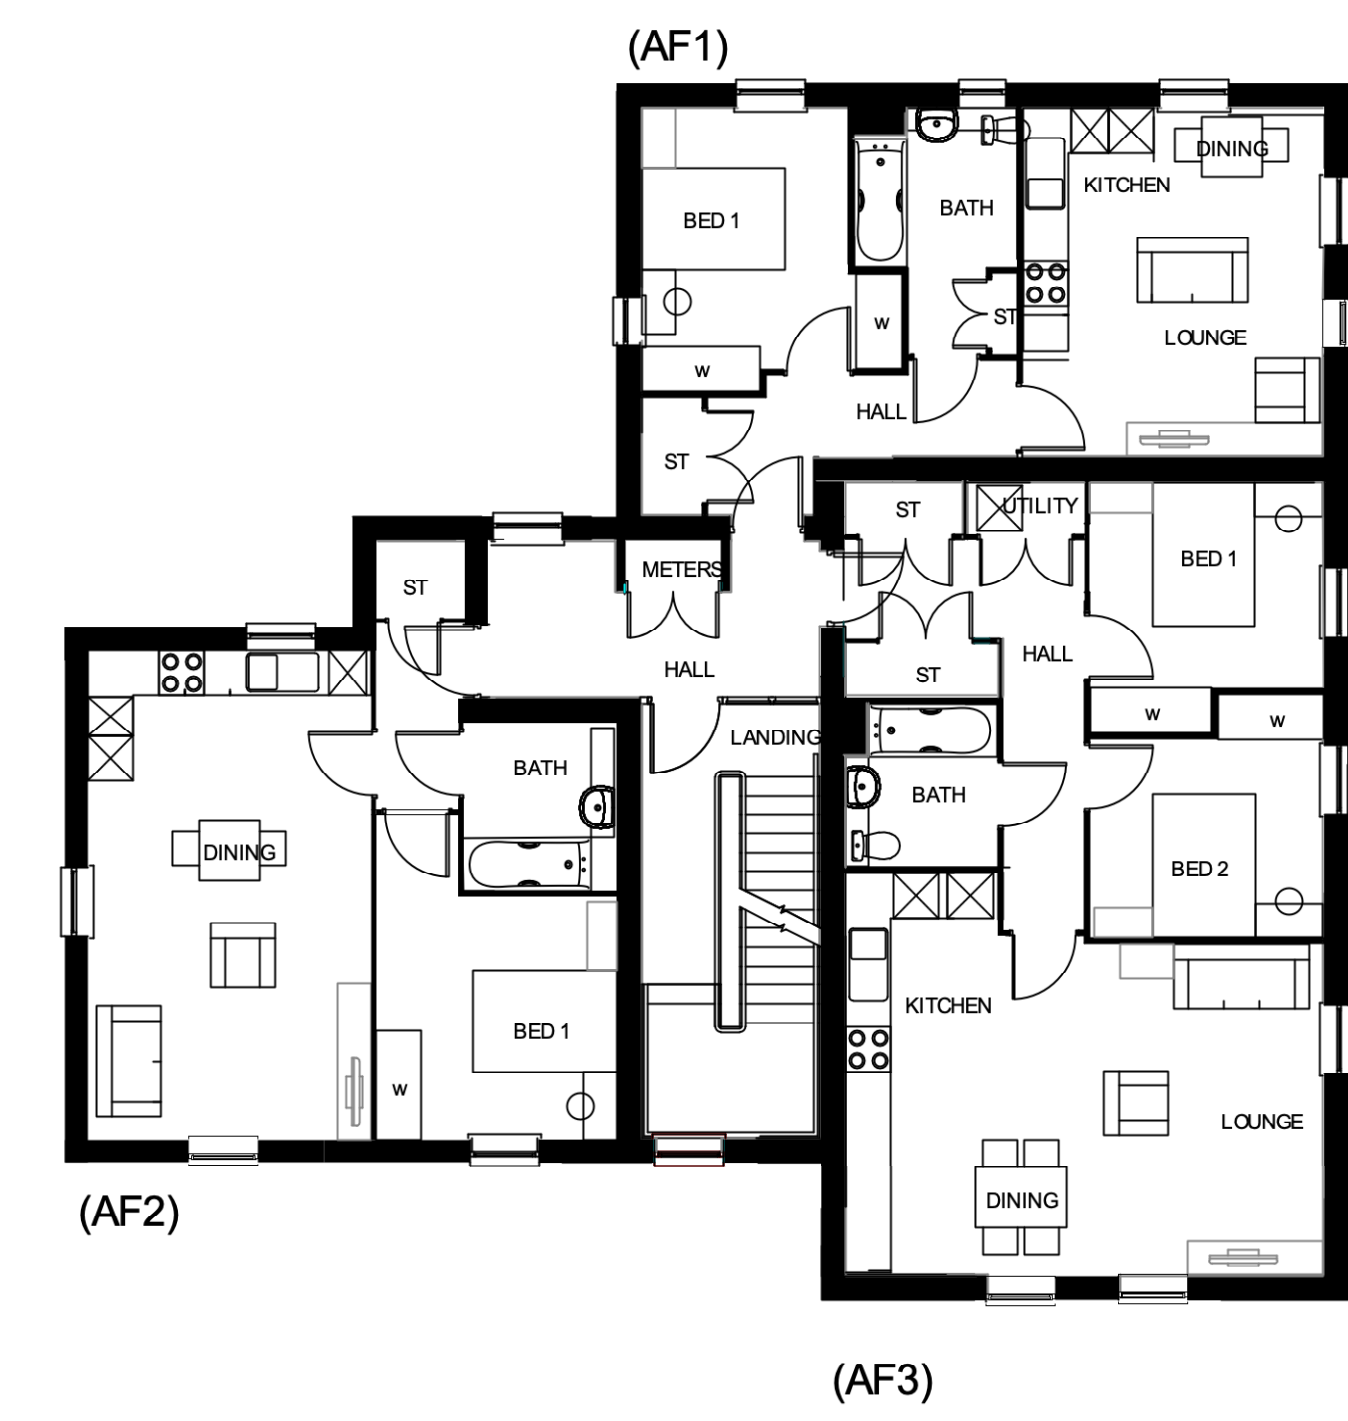

FIRST FLOOR

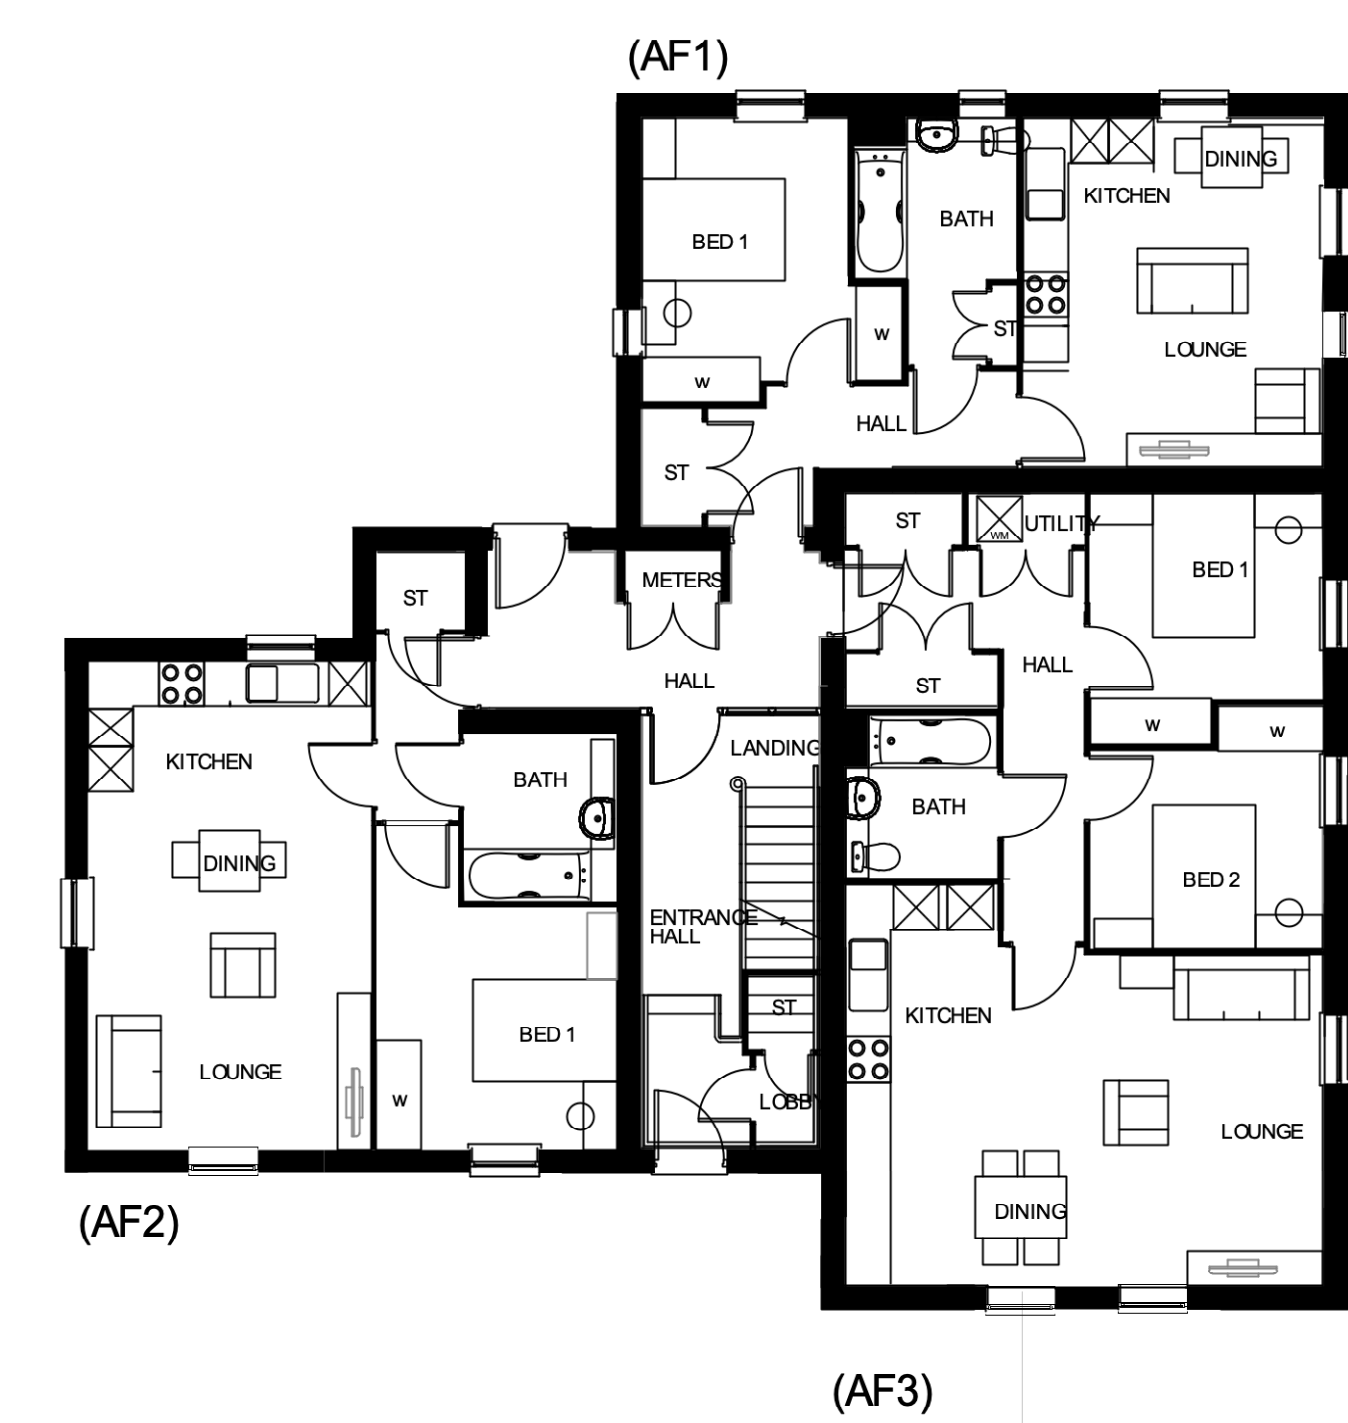

GROUND FLOOR

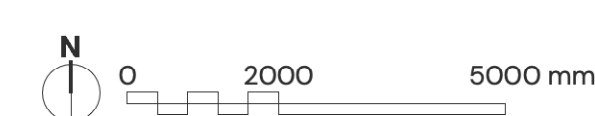

PHASE 1, LAND AT BLACKMORE FARM, MELKSHAM – APARTMENT BLOCK (RENDER)

