



A

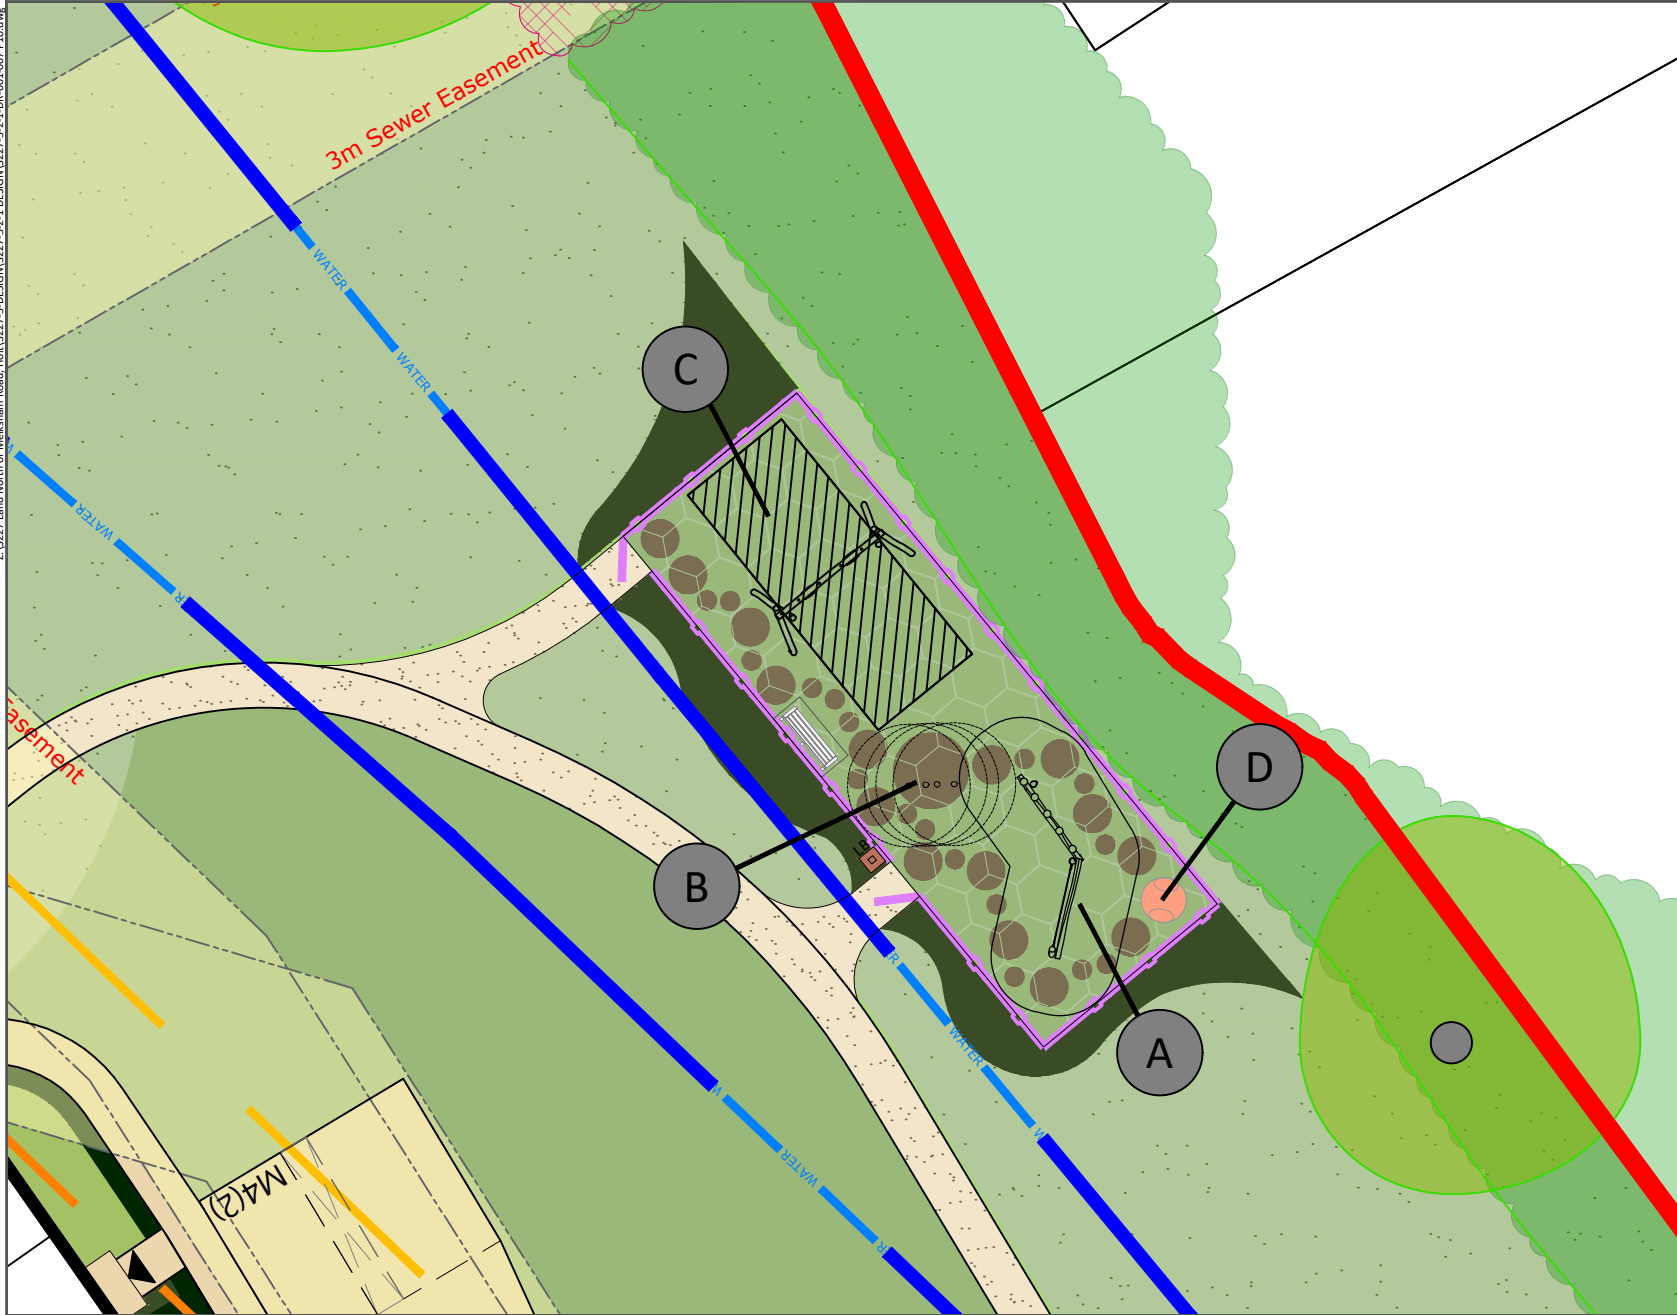

**KOMPAN BALANCE COMBINATION (NR0851)**  
455cm (L) X 243cm (W) X 170cm (H)  
FSC® Certified (FSC® C004450) robinia wood

B

**STEPPING LOGS**

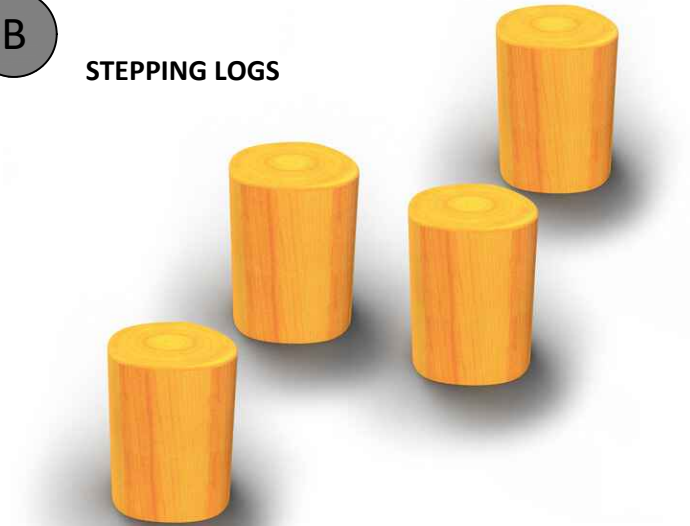

D

**MINI TUNNEL**  
BY 4Soft



C



**DOUBLE SWING KOMPAN NR0904**  
Note: 1 standard seat to be replaced with cradle seat

|  |                                                                                |
|--|--------------------------------------------------------------------------------|
|  | APPLICATION BOUNDARY                                                           |
|  | EXISTING VEGETATION RETAINED                                                   |
|  | PLAY FENCE<br>JACKSONS BOW TOP FENCING BLACK<br>WITH MATCHING SELF CLOSE GATES |
|  | JUNGLE MULCH PLAY SAFETY<br>SURFACING (GREEN & BROWN)                          |
|  | TIMBER SEAT                                                                    |
|  | LITTER BIN                                                                     |

**Playsmart Jungle mulch:**



| Rev. | Date       | Description                                                                           | Drawn | Checked |
|------|------------|---------------------------------------------------------------------------------------|-------|---------|
| P8   | 23/02/2026 | Updated to suit all comments received to 23.02.2026                                   | AC    | AC      |
| P7   | 20/02/2026 | Updated to suit all comments + new layouts to 19.02.2026                              | AC    | AC      |
| P6   | 23/10/2025 | Updated to client comments rcv'd 23/10/2025 @ 11:48.                                  | JE    | GR      |
| P5   | 17/10/2025 | Updated to client comments rcv'd 17/10/2025 @ 12:06.                                  | JB    | GR      |
| P4   | 17/10/2025 | Updated to latest layout, & client comments rcv'd 14/10/2025 @ 09:34   15:15   16:59. | JB    | GR      |
| P3   | 13/10/2025 | Updated to latest layout.                                                             | JE    | GR/AC   |
| P2   | 25/09/2025 | Updated to latest layout.                                                             | JE    | GR/AC   |
| P1   | 23/09/2025 | First draft issued to client.                                                         | JE    | GR/AC   |

Status

**PLANNING**

**DAVID JARVIS ASSOCIATES**  
DAVID JARVIS ASSOCIATES LIMITED  
1 Tennison Street Swindon Wiltshire SN1 5DT  
t: 01793 612173  
e: mail@davidjarvis.biz  
w: www.davidjarvis.biz

Client  
**REDCLIFFE HOMES LIMITED**

Project  
**LAND NORTH OF MELKSHAM ROAD, HOLT**

Drawing Title  
**LAP PLAY STRATEGY**

|                         |                                   |                                   |
|-------------------------|-----------------------------------|-----------------------------------|
| Scale<br><b>1:200</b>   | Sheet Size<br><b>A3</b>           | Date Plotted<br><b>23/02/2026</b> |
| Client Ref.<br><b>-</b> | Drawing Ref.<br><b>3227-5-2-1</b> | Version<br><b>S5-P8</b>           |

FOR DRAWING NOTES SEE DWG. 3227-2-5-1-DR-001