

23/02/2021 Land North of Melksham Road, Holt 3227-2-5-1-DR-001-007 P10.dwg

©David Jarvis Associates 2026



APPLICATION BOUNDARY

EXISTING VEGETATION RETAINED

EXISTING VEGETATION REMOVED

TREES: PROPOSED

BITMAC: HIGHWAY
To Engineer's design & specification

BITMAC: FOOTWAY
To Engineer's design & specification

CONCRETE BLOCK PAVING: Burnt Ochre
45° herringbone, 160x120mm gauge
to engineer's requirements

BITMAC: PRIVATE
To Engineer's design & specification

SELF-BINDING GRAVEL
CEDEC (Or equal & approved) To
Engineer's design & specification

PERMEABLE PAVING: Burnt Ochre
(As per engineering layout &
Specification)

LOOSE GRAVEL

LOW WALLS
TO MATCH ADJACENT BUILDINGS. TO
ARCHITECTS DETAILS.

ESTATE RAILING
JACKSONS FENCING ESTATE RAILING

KNEE RAIL
JACKSONS KNEE RAIL FENCING

PLAY FENCE
JACKSONS BOW TOP FENCING BLACK

LIGHTING COLUMN
REFER TO HIGHWAY LIGHTING
SOLUTIONS DRAWINGS

FOR DRAWING NOTES SEE DWG.
3227-2-5-1-DR-001

Drawing Revision				
Rev.	Date	Description	Drawn	Checked
P9	23/02/2026	Updated to suit all comments received to 23.02.2026	AC	AC
P8	20/02/2026	Updated to suit all comments + new layouts to 19.02.2026	AC	AC
P7	23/10/2025	Updated to client comments rcv'd 23/10/2025 @ 11:48.	JE	GR
P6	22/10/2025	Updated to client comments rcv'd 20/10/2025 @ 16:14. Amended to latest layout. Amended to latest tree plan.	JE	GR
P5	17/10/2025	Updated to client comments rcv'd 17/10/2025 @ 12:06.	JB	GR
P4	17/10/2025	Updated to latest layout, & client comments rcv'd 14/10/2025 @ 09:34 15:15 16:59.	JB	GR
P3	13/10/2025	Updated to latest layout.	JE	AC/GR

Status

PLANNING

DAVID JARVIS ASSOCIATES

DAVID JARVIS ASSOCIATES LIMITED
1 Tennyson Street Swindon Wiltshire SN1 5DT
t: 01793 612173
e: mail@davidjarvis.biz
w: www.davidjarvis.biz


Client
REDCLIFFE HOMES LIMITED

Project
LAND NORTH OF MELKSHAM ROAD, HOLT

Drawing Title
HARD LANDSCAPE STRATEGY

Scale 1:500	Sheet Size A1	Date Plotted 23/02/2026
-----------------------	-------------------------	-----------------------------------

Client Ref. -	Drawing Ref. 3227-5-2-1	Drawing No. DR-002	Version S5-P9
-------------------------	-----------------------------------	------------------------------	-------------------------

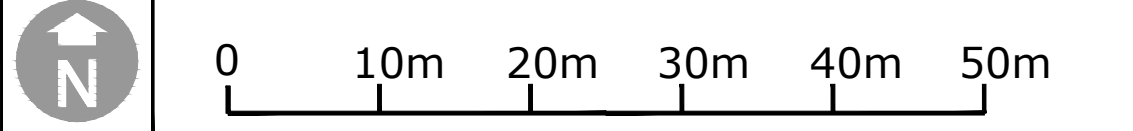

OS data © Crown copyright and database rights 2026 Ordnance Survey AC0000808122