




South Elevation

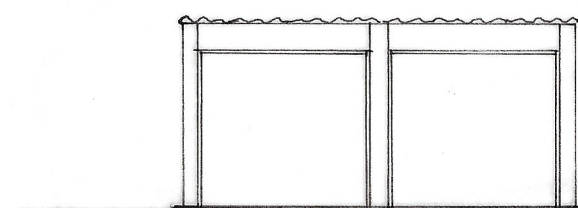


West Elevation

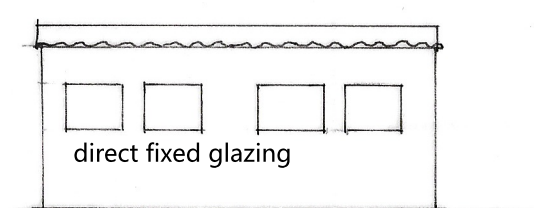


East Elevation

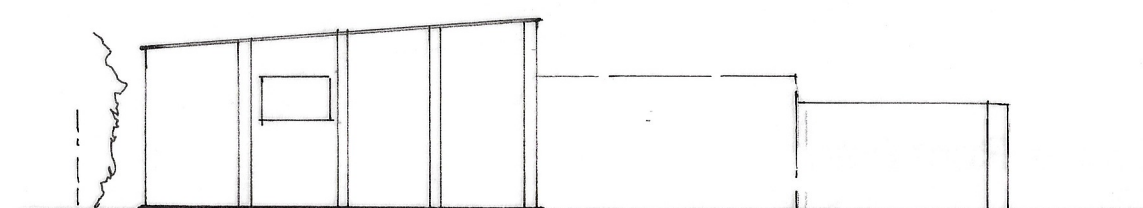

North Elevation

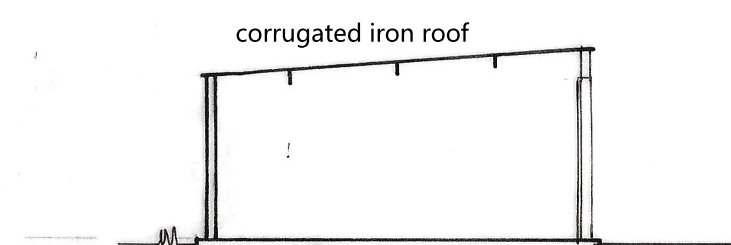


Section East-West

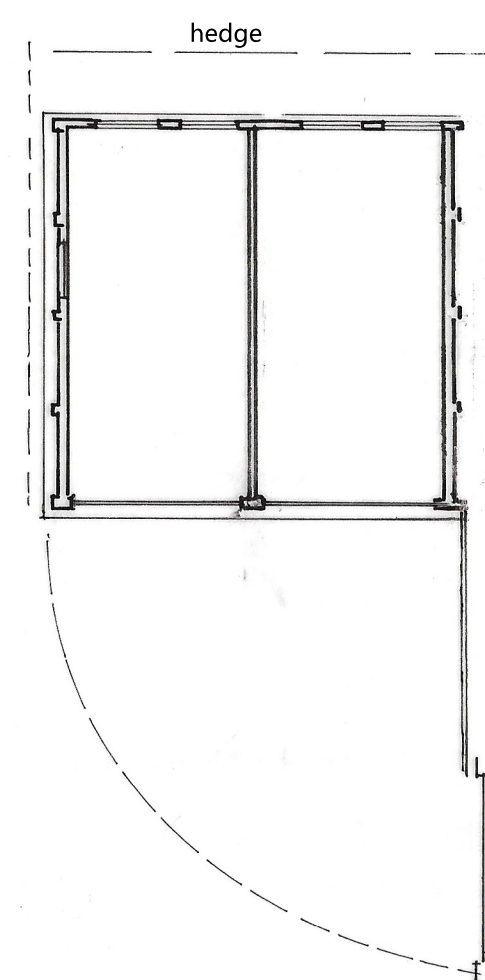


Garage and Forecourt Plan


AS EXISTING

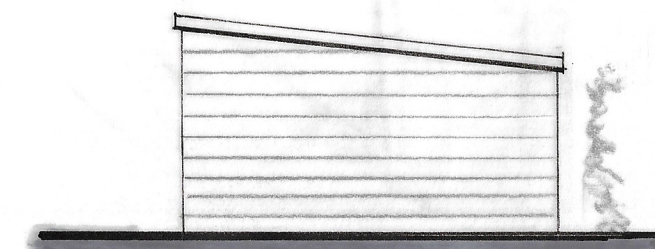


South Elevation

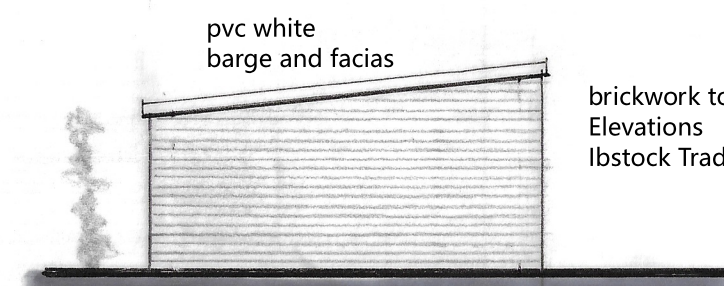

North Elevation

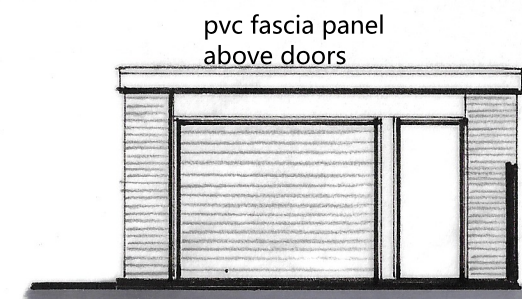


West Elevation

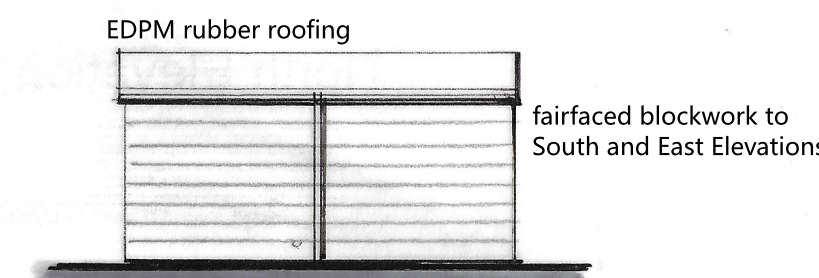


East Elevation

Elevations 1-100 @A1

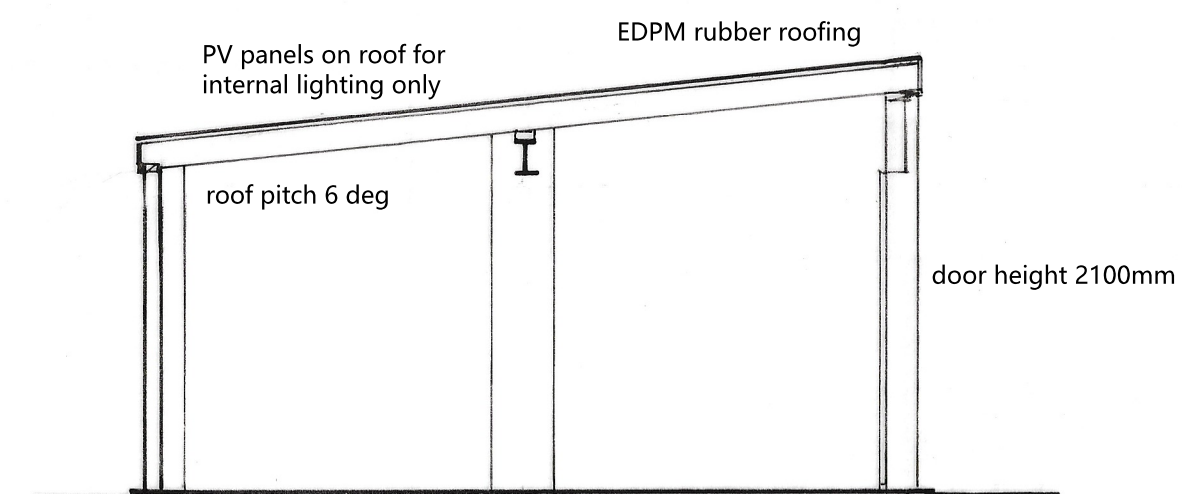

Section East - West

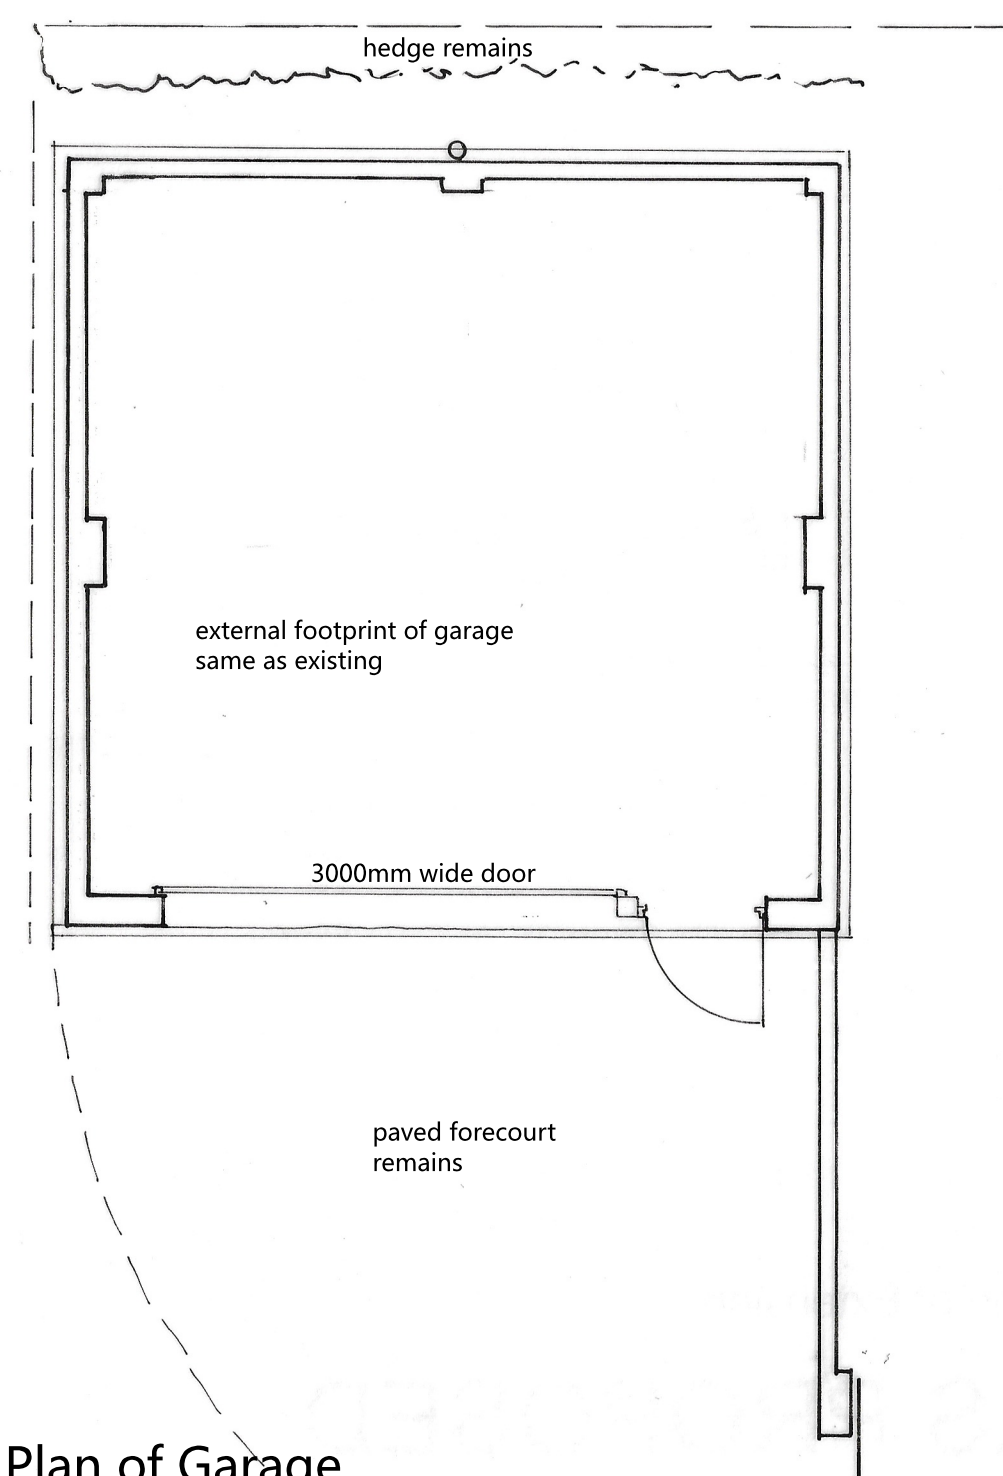


Plan of Garage

Plan and Section 1-50 @A1

AS PROPOSED


1-100 0 2 4 6 m
1-50 0 1 2 3 m @A1

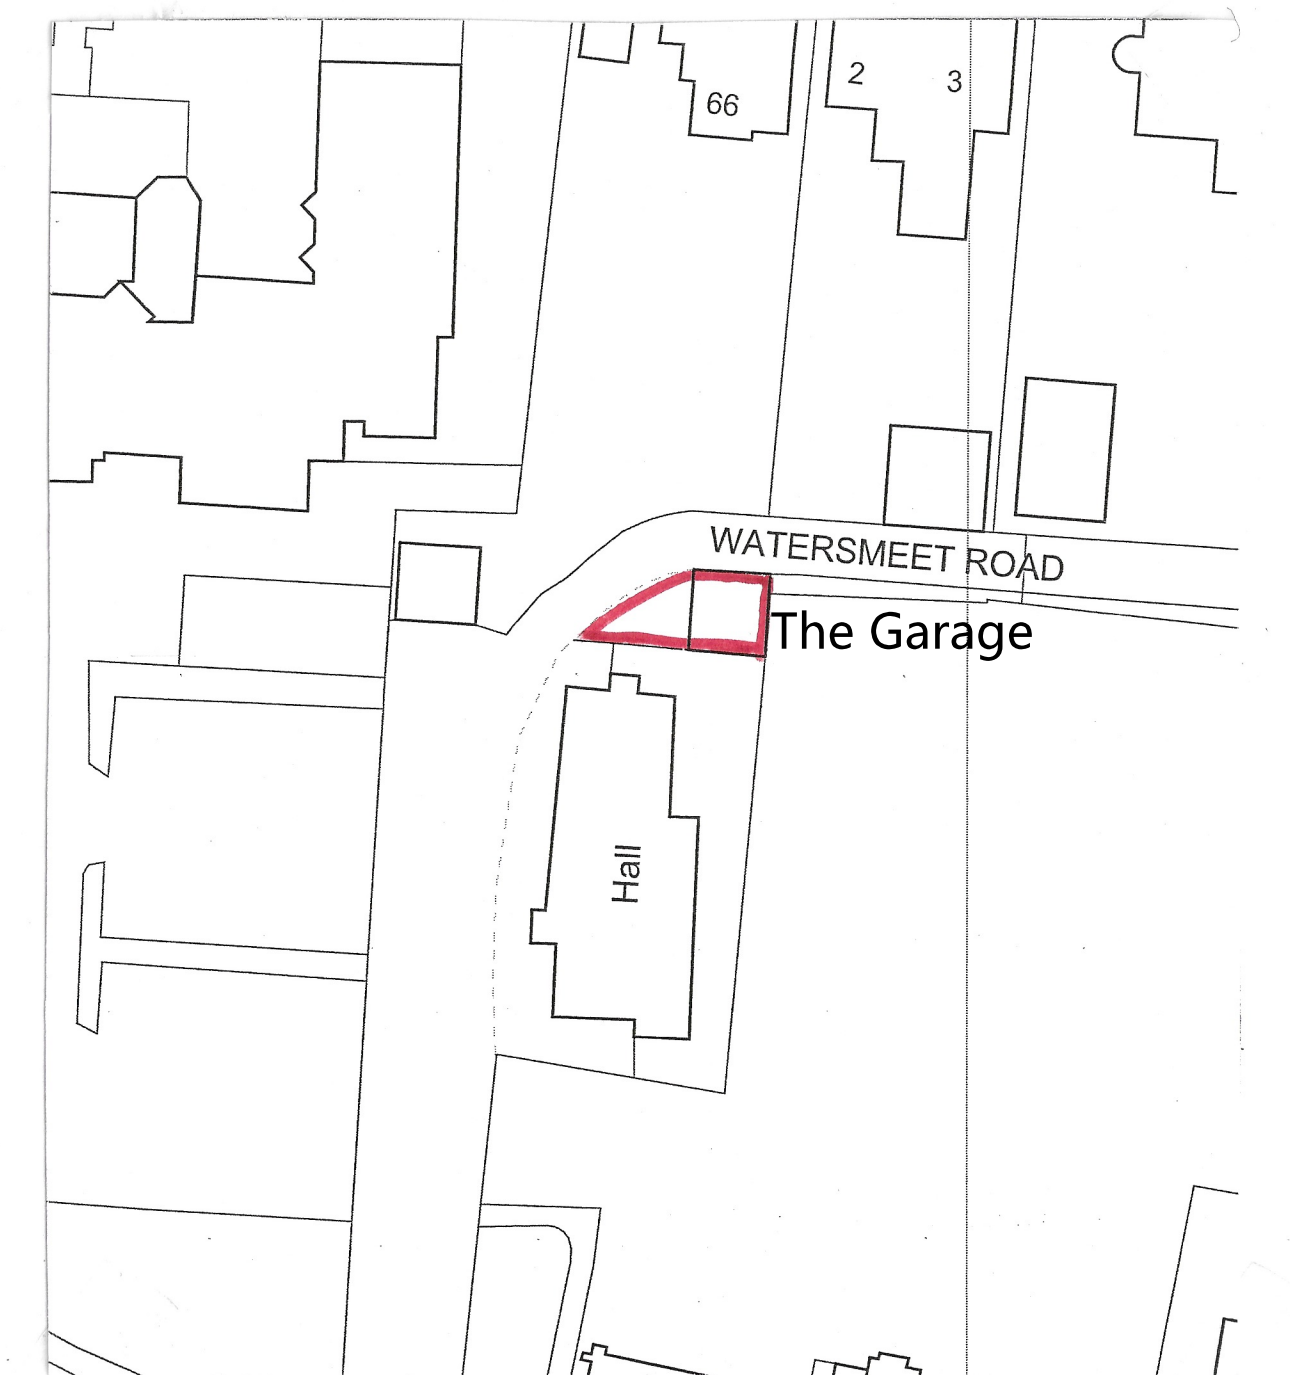

Block and Roof Plan


1-500

0 10 20 m @A1

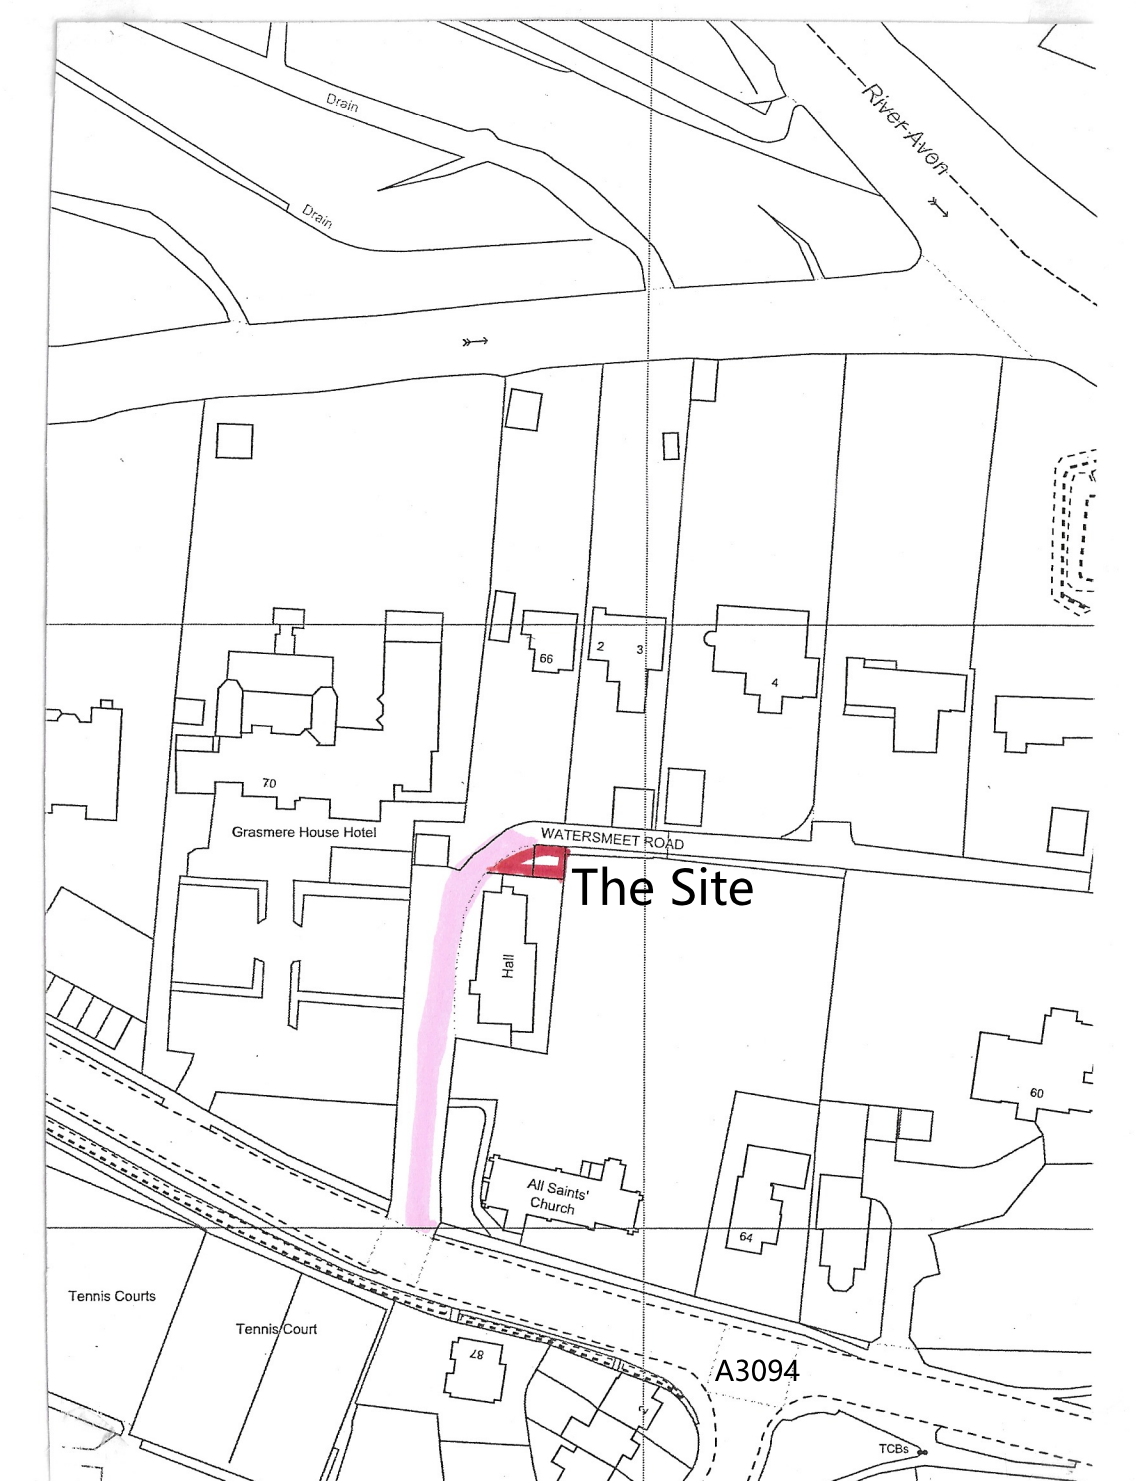

Location Plan

Crown Copyright Reserved
Licence No 100007045

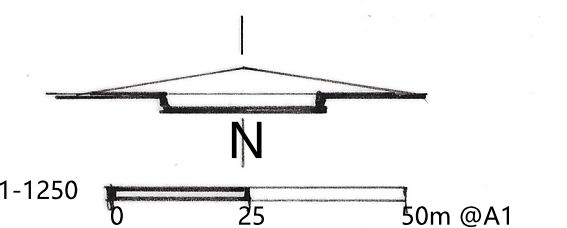

Damen Associates Ltd
Architectural Services

Kingsdown Studio
Back Drove
West Winterslow
Salisbury, Wiltshire SP5 1SX
Tel: 01980 863191
E-mail: burrows.damen@btconnect.com

Twirlrose Ltd
Adjacent The Church Hall
Watersmeet Road
Harnham
SP2 8JH

Replacement Garage

Scale as stated

Date March 2026

Drwg. no. 05925

1

Rev.

This plan is the Surveyors
COPYRIGHT

PN