
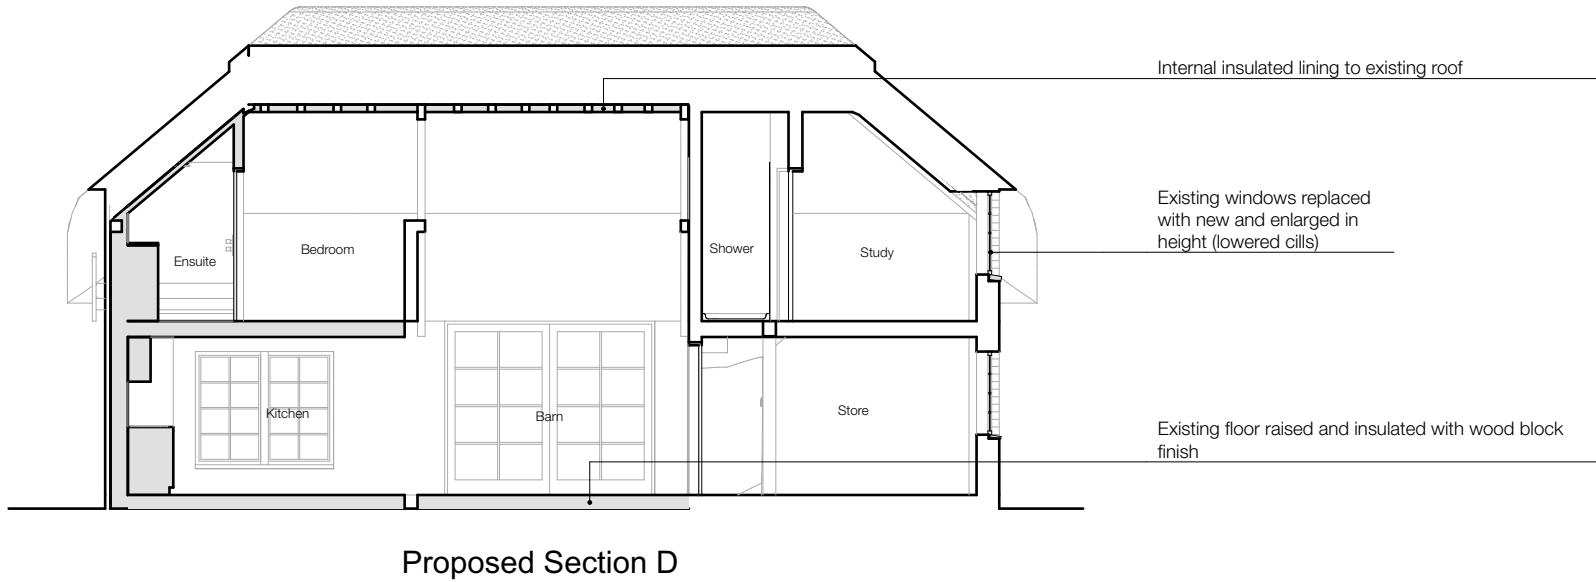


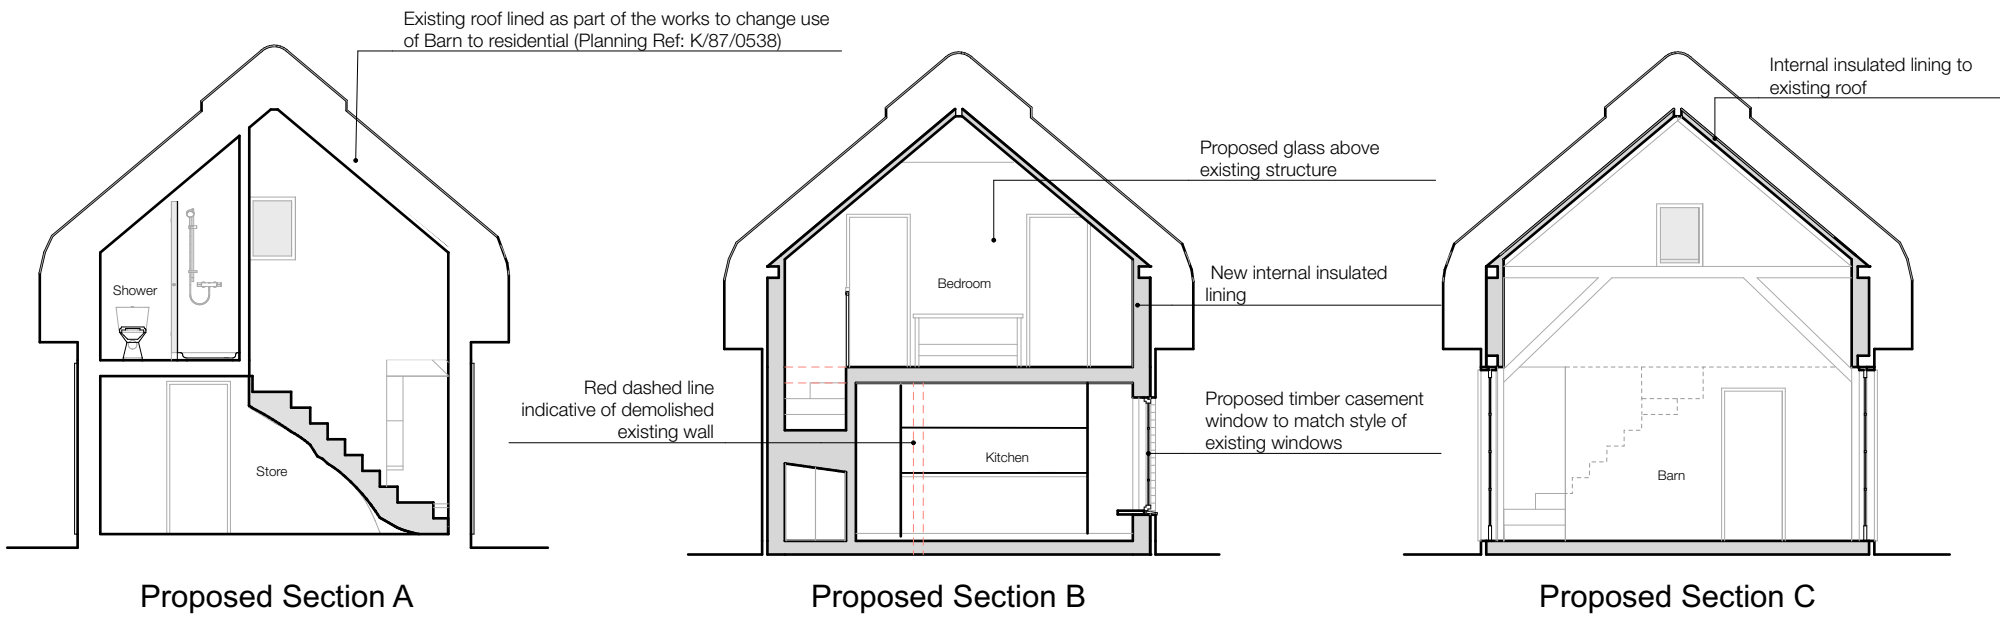

0m 1m 2m 5m

REV	DATE	DRAWN	AMENDMENT

**Robert
Wilson
Architect
Ltd**

Studios 18-19, 16 Porteus Place,
Clapham, London SW4 0AS
t +44 (0) 7785 904680
e robertwilsonarchitect@gmail.com

Project **Chirton Cottage**
For **Client Name**
Address **Chirton Cottage, 56 The Street, Chirton, Wiltshire,
SN10 3QS**
Date 06/03/2026 Drawn by XX File 20260219_CHIRTON BARN.bpn

IF THIS DRAWING HAS BEEN ISSUED 'FOR CONSTRUCTION' DO NOT SCALE DIRECTLY FROM IT. ALL DIMENSIONS TO BE CHECKED ON-SITE. PLEASE CONTACT ARCHITECT IF YOU REQUIRE CONFIRMATION OF ANY DIMENSIONS. ANY DISCREPANCIES TO BE RAISED WITH CONTRACT ADMINISTRATOR.

THIS DRAWING HAS BEEN PRODUCED FOR THE NAMED CLIENT AND NAMED PROJECT AND IS NOT INTENDED FOR USE BY ANY OTHER PERSON OR FOR ANY OTHER PURPOSE.

Drawing **Proposed Barn Sections**
Drawing No. **2403/P/103** Rev *****
Scale **1:100 @A3** **FOR INFORMATION**