Listed Building Application Only

Sec A

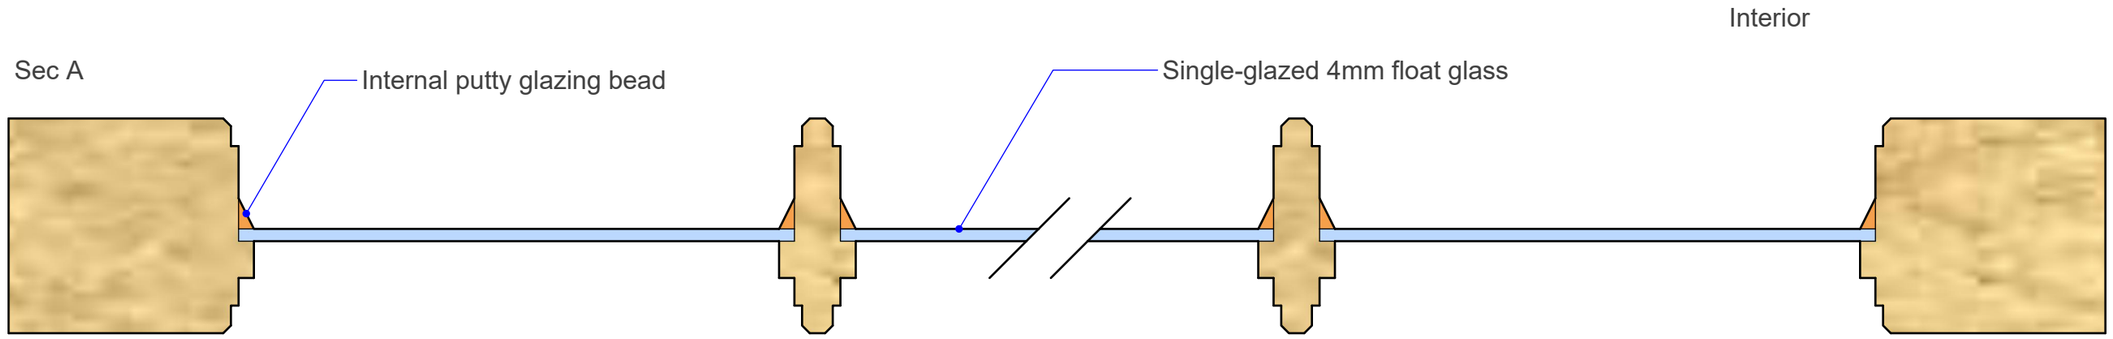

Scale: 1:2 A3

Sec B

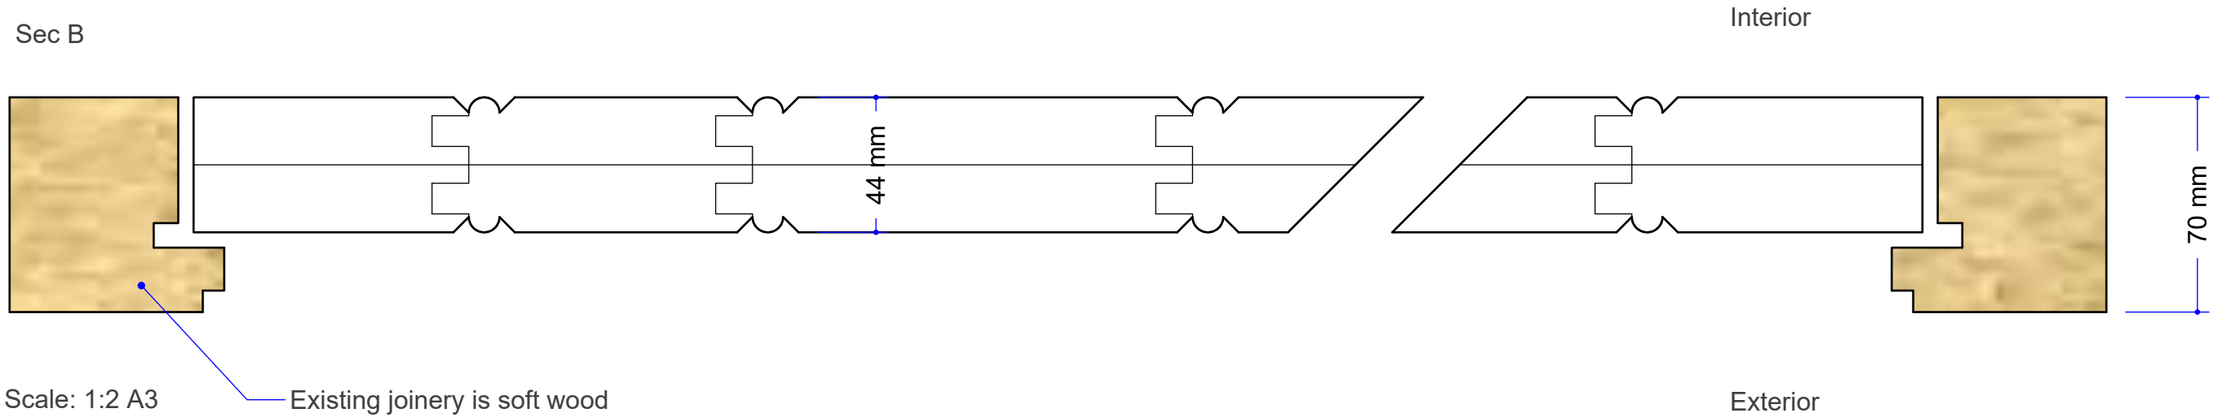

Scale: 1:2 A3

The Planning *Works*
www.theplanningworks.co.uk

D1 Front Door - Section detail

Scales as per notes on drawing