


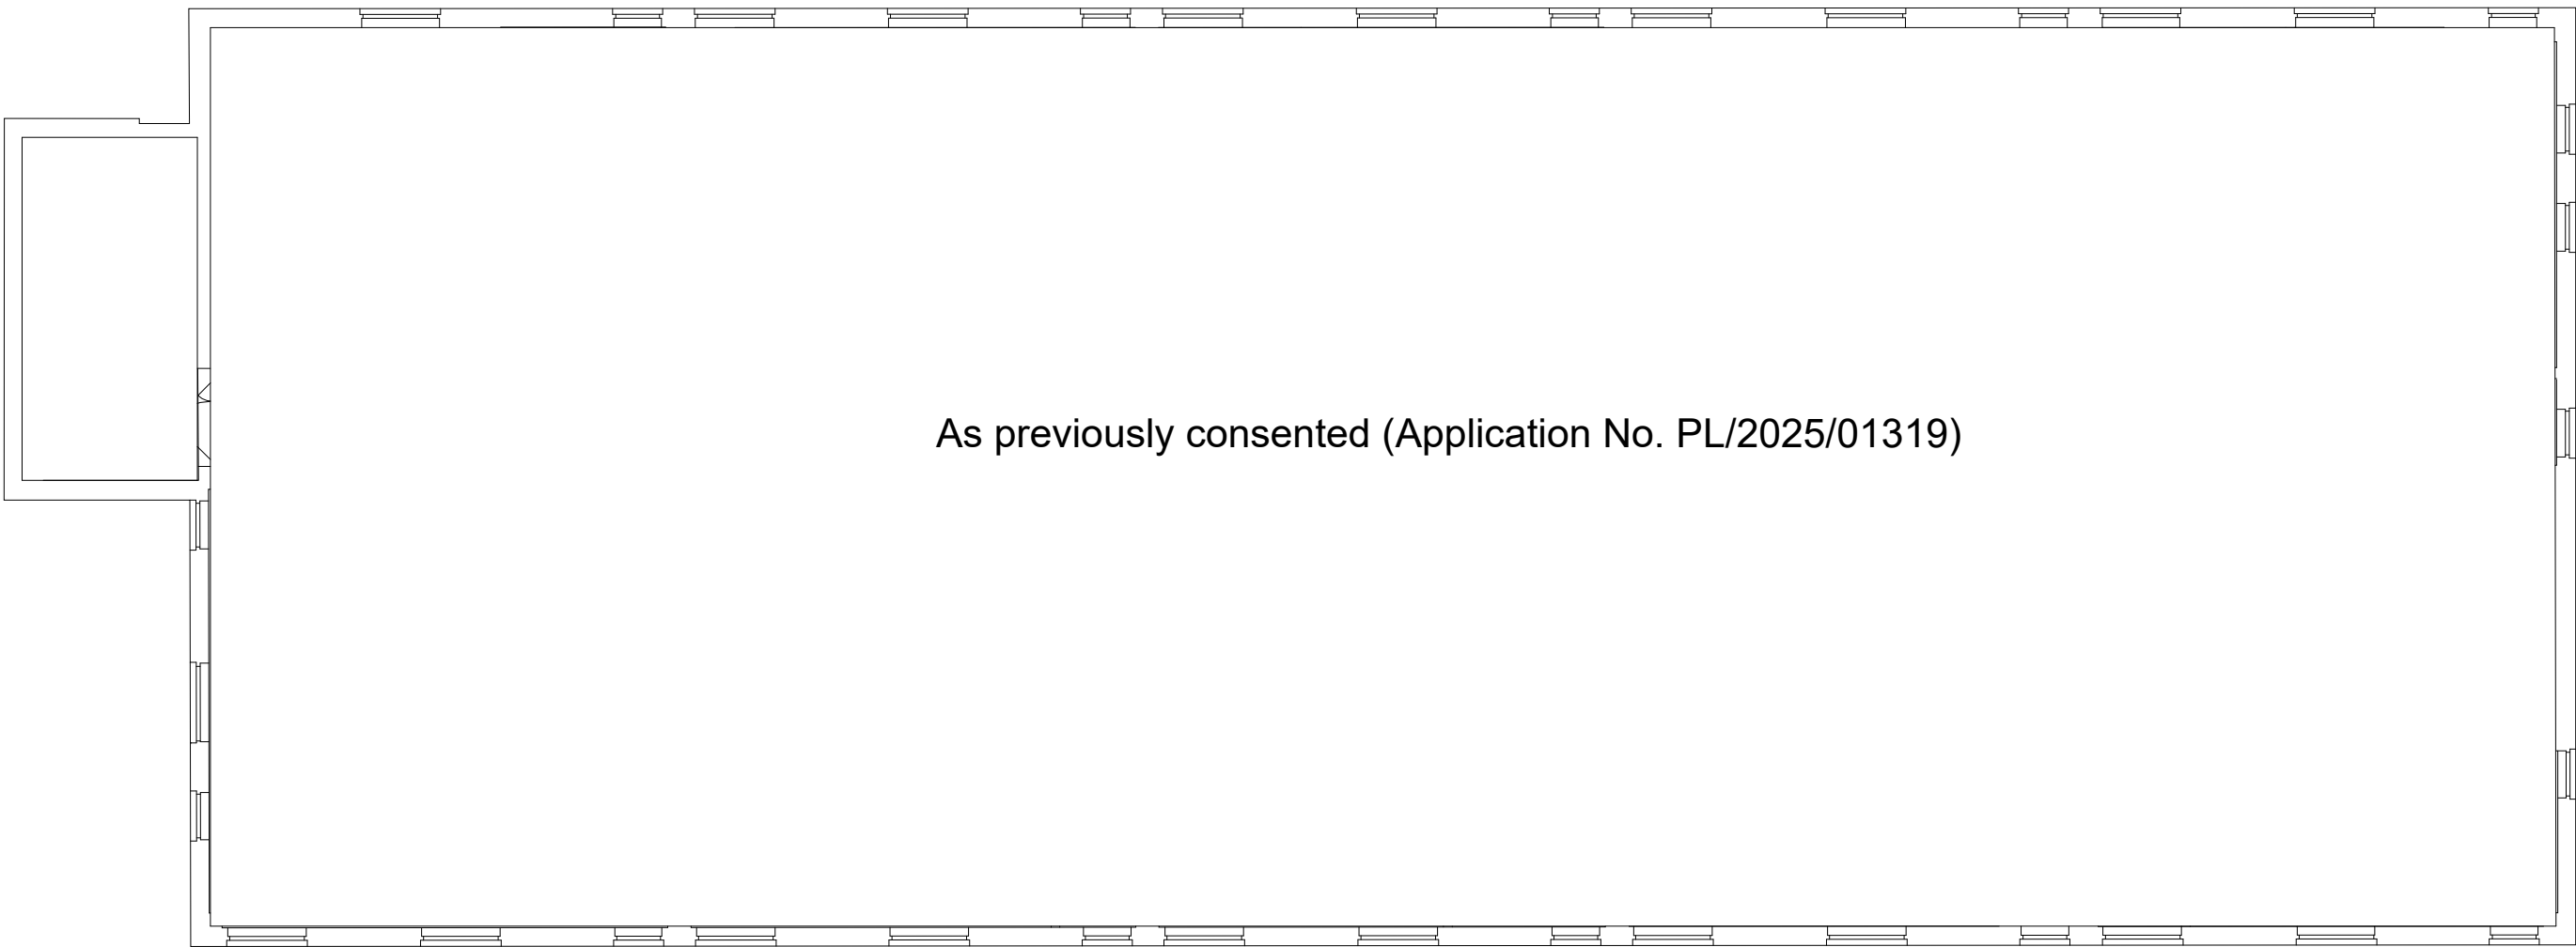

|     |          |                |    |    |
|-----|----------|----------------|----|----|
| P03 | 30.10.25 | Planning Issue | AT | TC |
| P02 | 09.09.25 | Planning Issue | EA | AT |
| P01 | 03.04.25 | First Issue    | AT | TC |

| Rev | Date | Revision Details | Dr | Ch |
|-----|------|------------------|----|----|
|-----|------|------------------|----|----|




0117 214 1101 [www.ecwestworks.com](http://www.ecwestworks.com)

Client's Name  
Abode & Co

Job Title  
St Paul's House, Chippenham

Drawing Title  
Level 03 Existing Plan

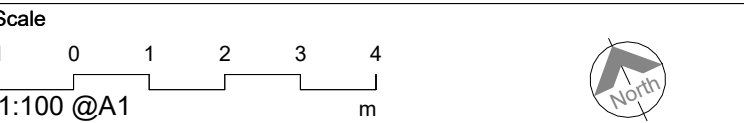

| Drawn | Checked | Date     |
|-------|---------|----------|
| AT    | TC      | 24/01/25 |

| Drawing No               | Rev |
|--------------------------|-----|
| W0974-WW-ZZ-03-DR-A-0009 | P03 |

Status

S0 PLANNING