


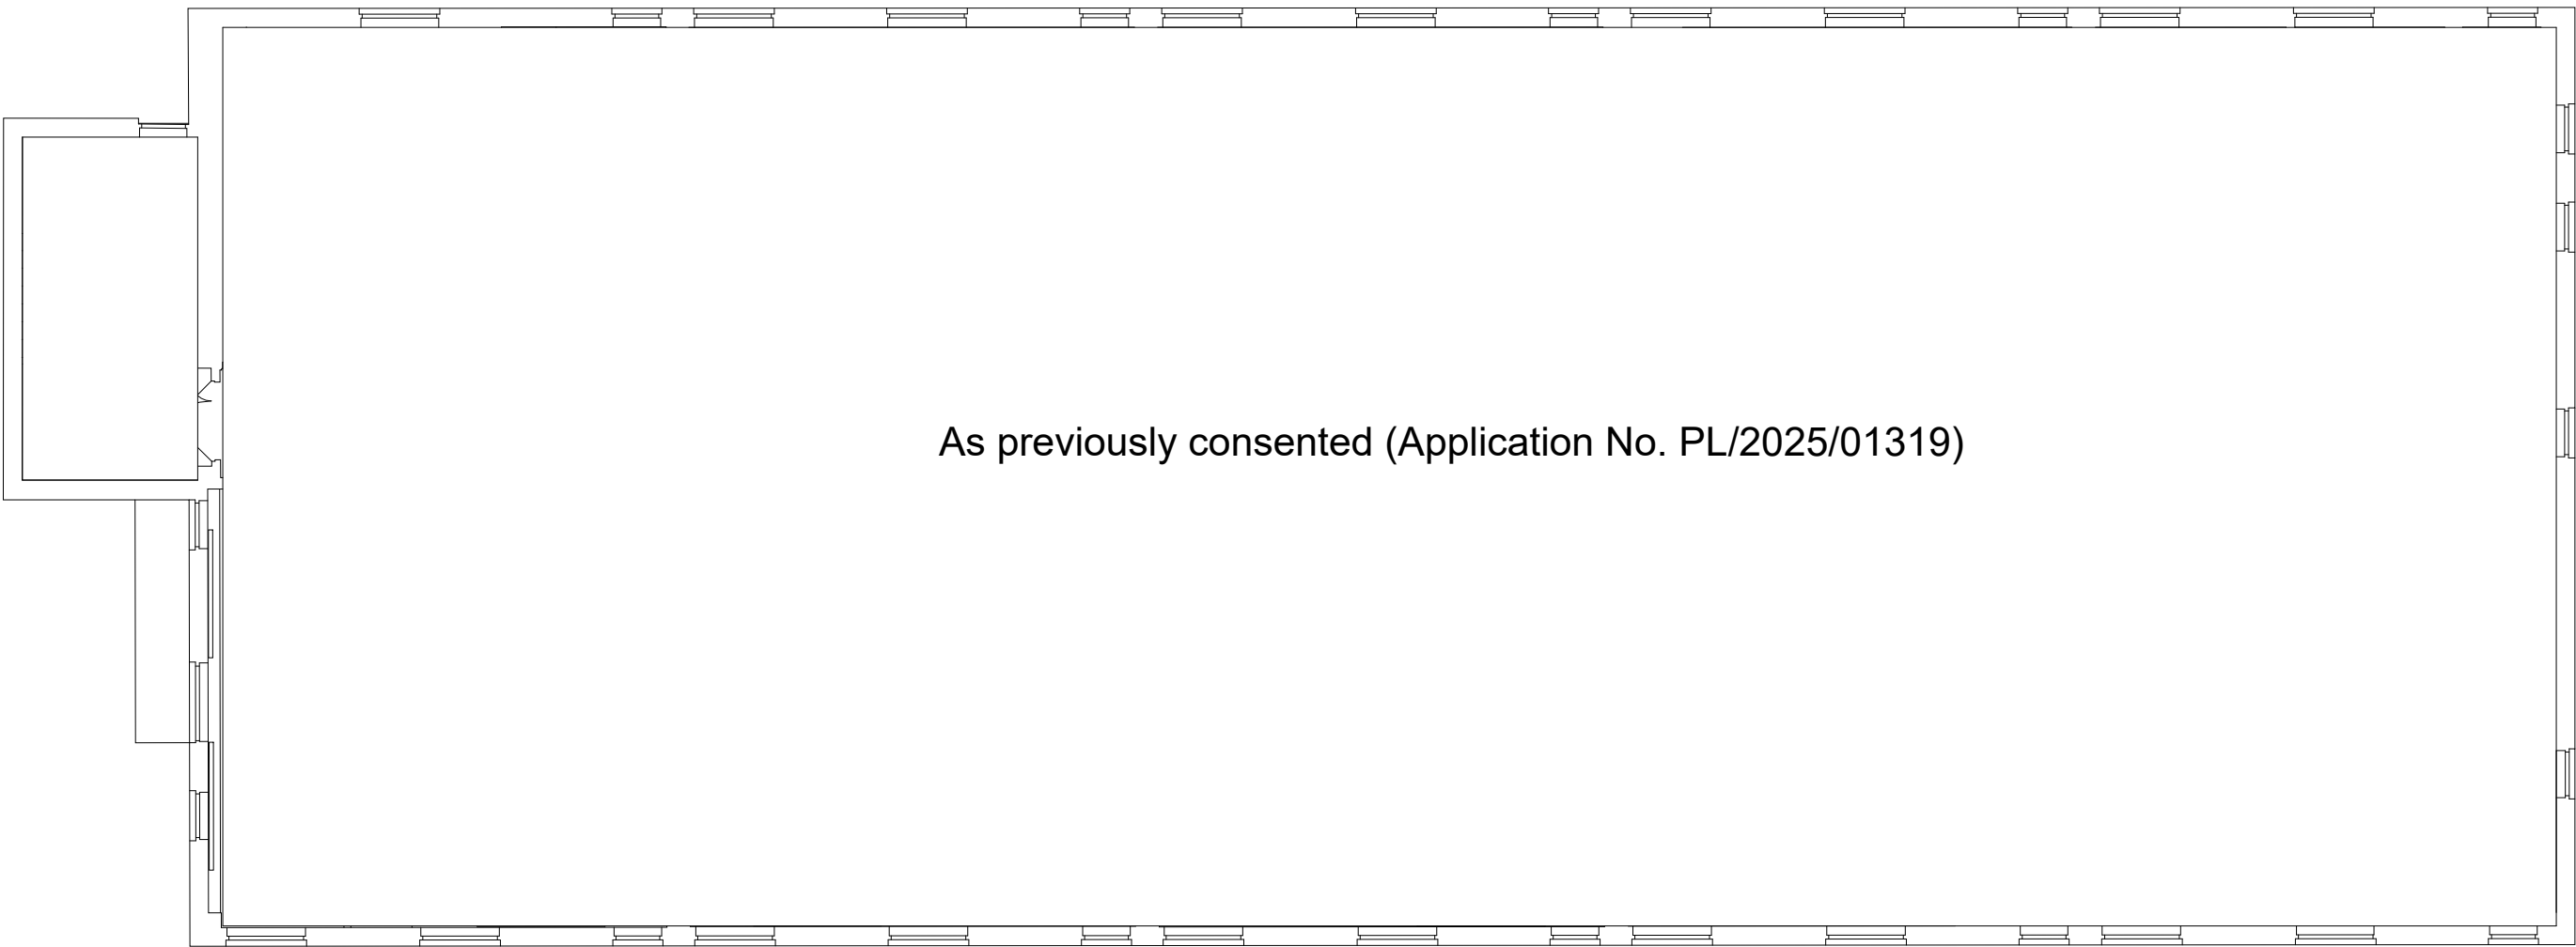

P03	30.10.25	Planning Issue	AT	TC
P02	09.09.25	Planning Issue	EA	AT
P01	03.04.25	First Issue	AT	TC

Rev	Date	Revision Details	Dr	Ch
-----	------	------------------	----	----




0117 214 1101 www.ecwestworks.com

Client's Name
Abode & Co

Job Title
St Paul's House, Chippenham

Drawing Title
Level 01 Existing Plan

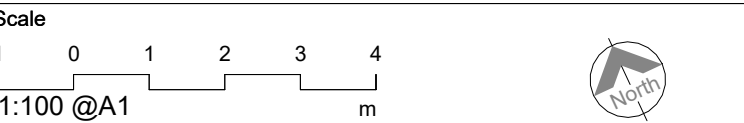

Drawn	Checked	Date
AT	TC	24/01/25

Drawing No	Rev
W0974-WW-ZZ-01-DR-A-0007	P03

Status

S0 PLANNING