

Bradford-on-Avon Station

Signage Replacement - Listed Building Consent

Oxford Architects



09 March 2026

Contents

Heritage Statement 3

Introduction
Details
History

Proposed Works 5

Listed Building Consent
Replacing Signage
Scope
Exclusions from the Scope
Down Platform 1
Up Platform 2

Cast Iron Door Signage 7

General Rules

Enamelled Signage 8

General Rules

Poster Boards 9

GWR Replica Poster Boards
GWR Replica Running In Boards

Appendix

Rydon Signs - Bradford-on-Avon Heritage -
November 24, 2025

Heritage Statement

Building Description

Introduction

The existing Bradford-on-Avon Railway Station was built in 1848, originally for Wiltshire, Somerset and Weymouth Railway (WSWR). The North and South platform buildings are amended for their special architectural or historic interest and comprise a good “Brunel-type” group.

Details

South Platform:

The south platform building is single storey and built in a Tudor Gothic style with a rectangular form. The materials are bath stone ashlar with a stone-coped Welsh slate roof and stone near the lateral stack. The south elevation (facing away from the platform) has raised quoins to returns and to the former open-fronted waiting room, as well as decorative cast iron brackets to the flat canopy with free-cut hood.

There are examples of chamfered mullioned and transom windows to the north elevation and a boarded canted bay window to the west elevation.

<https://historicengland.org.uk/listing/the-list/list-entry/1036171?section=official-list-entry>

North Platform:

The north platform building is also single storey and built in a Tudor Gothic Style, but has a T-shape form with a cross wing to the west. It comprises of the same material palette as the south platform building with similar features, such as a chamfered stone-mullioned and transomed window on the west elevation. It has steep-gabled projections on each side, a bay window to the platform, and hexagonal chimney stacks. The mid-20th century replacement canopy has decorative cast-iron brackets, and there is a short canopy over the entrance. The interior is noted as having retained original features, including moulded cornices.

<https://historicengland.org.uk/listing/the-list/list-entry/1253088?section=official-list-entry>



East Elevation of South Platform Building



Photograph of the two platforms linked by the footbridge



North-West Elevation of North Platform Building



Original GWR bench

Heritage Statement

History

The first proposed scheme for a railway through Bradford on Avon was put forward in 1832 as part of a route between London and Bristol.

An initial survey of the proposed route via Bath and Bradford on Avon was carried out by Isambard Kingdom Brunel in 1833. Brunel estimated, following the survey, that construction costs would be £2,800,000.00. A Formal launch of the project took place in July of that year and so the Great Western Railway was born.

In 1834 the GWR presented its bill to parliament but simultaneously the London and Southampton Railway Company presented their bill which also included a proposed branch to Bath via Bradford on Avon. The GWR bill was rejected by parliament and although part of the London and Southampton bill was approved it didn't include the section through Bradford on Avon.

In 1835 the GWR had raised share capital of £2,000,000.00 and consequently a new bill was submitted to parliament which included a branch line which ran near to Bradford on Avon. This time the bill received Royal Assent in August of the same year.

Construction began on the scheme in 1836 and included the use of Brunel's 7¼ "broad gauge system. Although the first part of the GW route opened in 1838, this only ran from London as far as Maidenhead. By August of 1840 the section at the other end of the proposed route was opened between Bristol and Bath and a year later the whole of the main line between London and Bristol came into use.

In 1844 the GWR promoted a scheme by the Wilts and Somerset Railway Company to construct a line from Chippenham to Salisbury,

this included a branch to Bradford on Avon to meet up with the GWR branch from Bath. The scheme included a lease to the GWR together with running powers over the line with the GWR being a substantial shareholder. During 1844 the proposal grew with extensions to include a route to Weymouth. The company duly proposed the changing of their name to the Wilts, Somerset and Weymouth Railway. In 1846 the bill passed through parliament and received Royal Assent. Construction started in 1847 of the goods shed and station buildings at Bradford on Avon, all being built from local Bath stone with Welsh slate roofs and to a Tudor Gothic style. By 1848 the Brunel structures were fundamentally complete.

In 1849 huge spiraling costs of the scheme pushed the Wilts, Somerset and Weymouth Railway into an untenable position resulting in the company being absorbed by the GWR by the spring of 1850. The depth of the problem was such that the GWR proposed to abandon the branch to Bradford on Avon which naturally created discontent. Over the next few years various other disputes and problems created delays in the completion of the line. Finally Bradford opened its station in 1857 to both passengers and goods enabling the exportation of local wool.

In 1874 the decision was reached to re-gauge the route converting it to standard 4'8½" used throughout the country.

In 1895 the decision was made to change the station's name from Bradford to Bradford on Avon in order to avoid confusion with the Yorkshire town.



1897



1903



1950s



1950s



Late 1950s / early 1960s



1964

Proposed Works

Listed Building Consent

Bradford-on-Avon Railway Station is Grade II listed, and therefore a Listed Building Consent application is required for the proposed replacement works.

Replacing Signage

Recent applications in relation to the station upgrade schemes are:

- PL/2024/09926 - redecorating exterior surfaces to historic colours from pre-1948.

This proposal is to replace the existing signage elements to mimic what was historically there, as a complement to the repainted scheme.

This document is to be read in conjunction with other documents appended to this application:

- Bradford-on-Avon Heritage A3 Document
- 24037 - Bradford-on-Avon Door Signage Schedule
- 24037 - Bradford-on-Avon Boards Signage Schedule

Scope

The scope assumes a replacement of signage elements which are already existing, with a combination of enamel and cast iron plates to a different aesthetic. The design information will consist of sign location plans and signage elevation drawings determining the signage size, colour, fonts and profiles, as well as indicative designs for the posts, brackets and hangers for the signs.

Exclusions from the scope

A review of existing signage locations and text, and construction status information (to be provided by manufacturer).



1A (D-01)



1B (D-02)



1C (D-03)

Down Platform 1

1A. The first six panel single leaf door (D-01) at Westbury end of building should have a 'WAITING ROOM' door plate at waist rail level.

1B. The modern flush internal single leaf door (D-02) from the waiting room should have at waist rail level a cast plate reading 'PRIVATE'

1C. The six panelled single leaf door (D-03) at the Bath end of the building (right hand side of image) should receive a cast door plate at waist rail level to read 'PRIVATE'.

Proposed Works

Up Platform 2

2A. The six panel leaf door (D-04) on the forecourt elevation at the Bath end of the building to the booking hall to have a cast iron door plate at waist level to read 'BOOKING OFFICE'.

2B. The six panel single leaf door (D-05) to the forecourt elevation at the Westbury end to have a cast iron door plate at waist rail level to read 'PRIVATE'.

2C. The flush single leaf door (D-06) at the Bath end of the platform elevation to the booking hall to be fitted at waist rail level with a cast iron door plate reading 'BOOKING OFFICE'.

2D. The six panel single door (D-07) to the platform elevation at the Westbury end of the building should be fitted with a cast iron door plate at waist rail level to read 'PRIVATE'.

2E. The internal part glazed single leaf door (D-08) in the booking office to the waiting room should be fitted with a cast iron door plate at waist rail level to read 'WAITING ROOM'.

2F. The internal modern flush door (D-09) in the booking office to the secure office (left hand side of the image) should receive a cast plate at waist rail level to read 'PRIVATE'.

2G. The door (D-10) from the waiting room to the staff Wcs should have a cast iron plate at waist rail level to read 'PRIVATE'.

2H. The vertical face of the timber that forms the passenger side desk below the ticket window should have a 'TICKETS' casting mounted on its face.



2A (D-04)



2B (D-05)




2C (D-06)



2D (D-07)



2E (D-08)

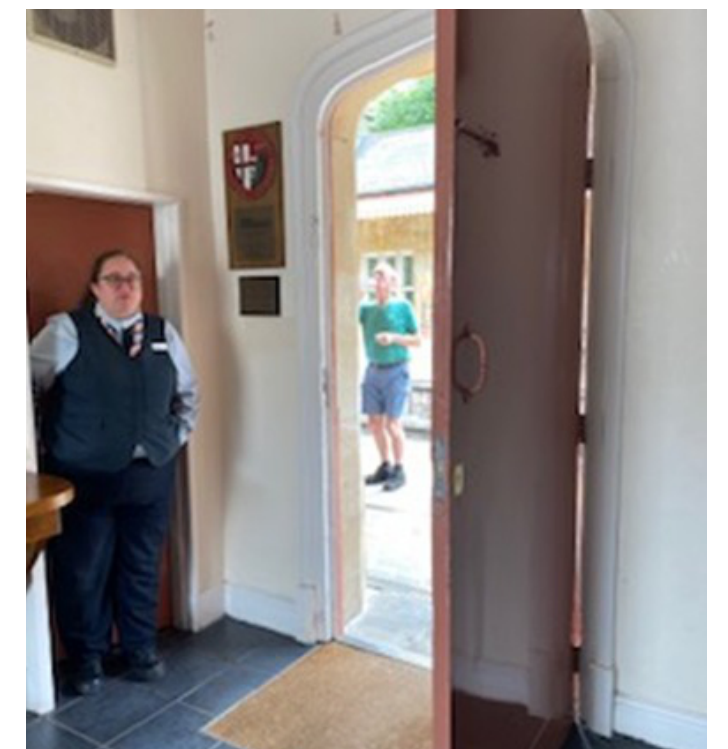

2F (D-09)

Cast Iron Door Signage

General Rules

Refer to the floor plan to locate the exterior door signs and to the '24034 - Bradford-on-Avon Door Signage Schedule' document for further details.

The internal door locations (D-02, 08, 09, 10) are not shown on this plan. Please refer to the door schedule for a description of their locations and images on pages 5&6.

Door signs are generally cast iron plates with colours wet painted on, as noted below.

Size:
Signs located on doors generally measure 3 ½" (8.9cm) high unless specifically mentioned otherwise.

Colours:

White






- Text and outer moulding

Black

- Background

Fixing:
Each door sign to be fixed to the door with 2x countersunk screw holes, filled with filler, and touched in with paint to match the visible surface of the sign. Door plates generally located at waist rail level.

New Signs

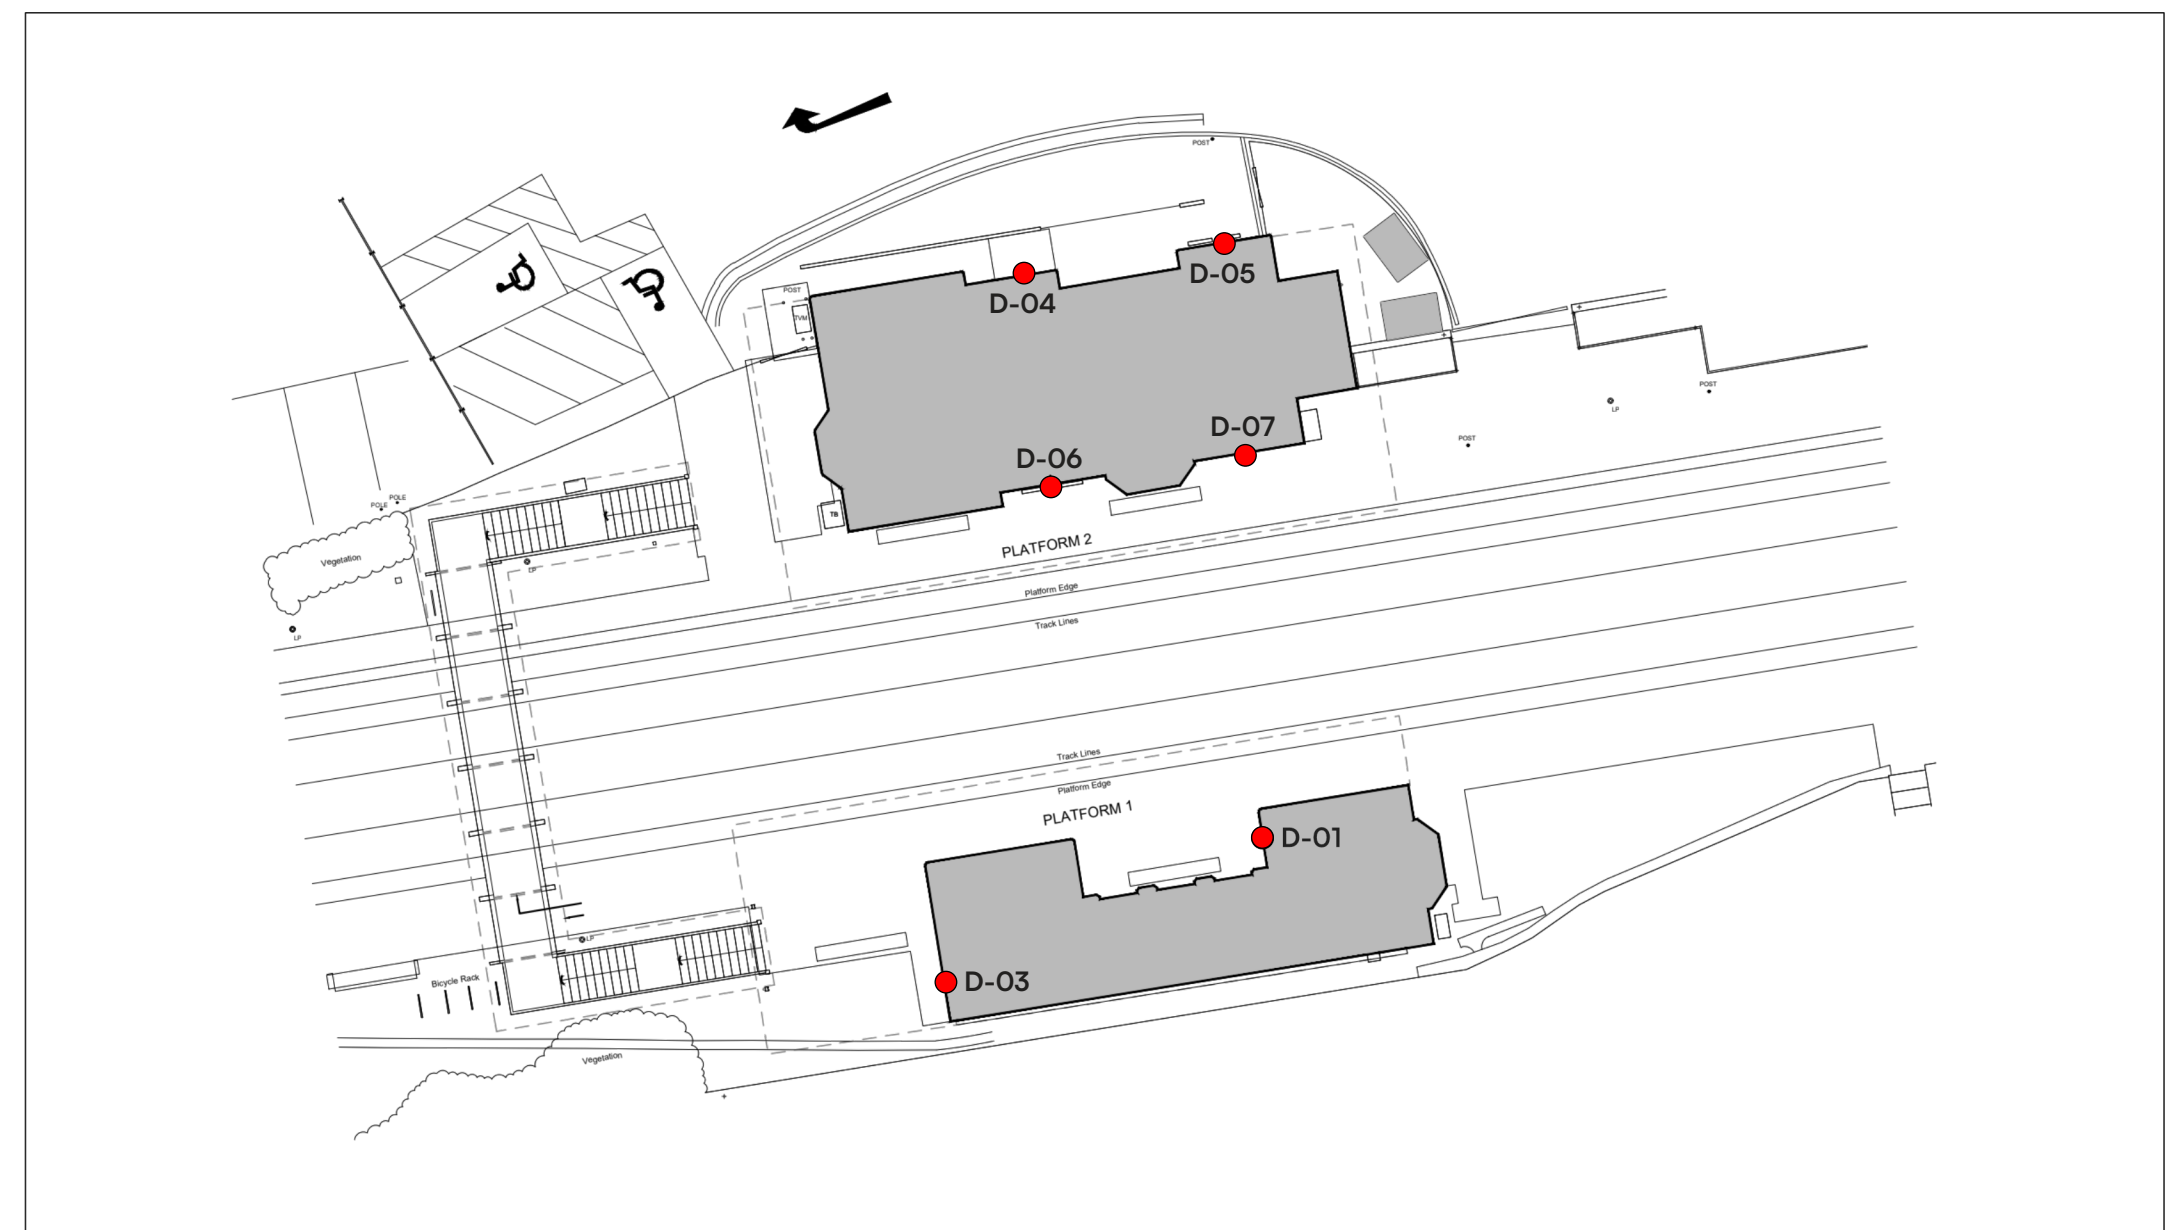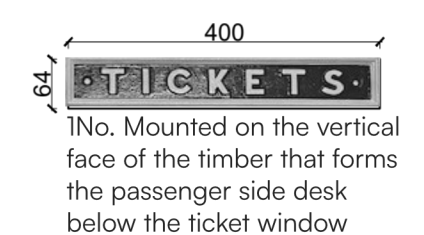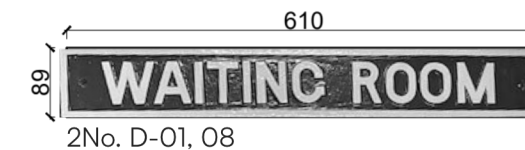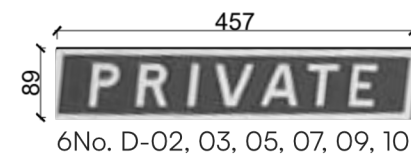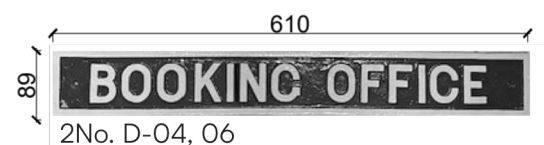


Enamelled Signage

General Rules

The other signage items are generally PPC folded aluminium trays with radius corners fully welded. The poster and notice board signs are timber with square corners to replicate original GWR design.

Size:
The size of each sign varies and can be found in the 'Bradford-on-Avon Heritage A3 Document'.

Colours:

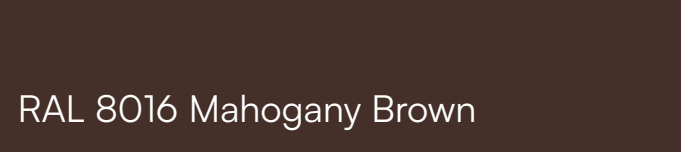

Fixing:
Folded aluminium angles for wall fixing. Other fixings can be found in the 'Bradford-on-Avon Heritage A3 Document'.

Extract from Bradford-on-Avon Heritage Document - Rydon Signs

Existing sign / Site location:




Installation Information:

Remove existing CCTV sign.

New sign to be fixed on railings above poster case as shown

Proposed:

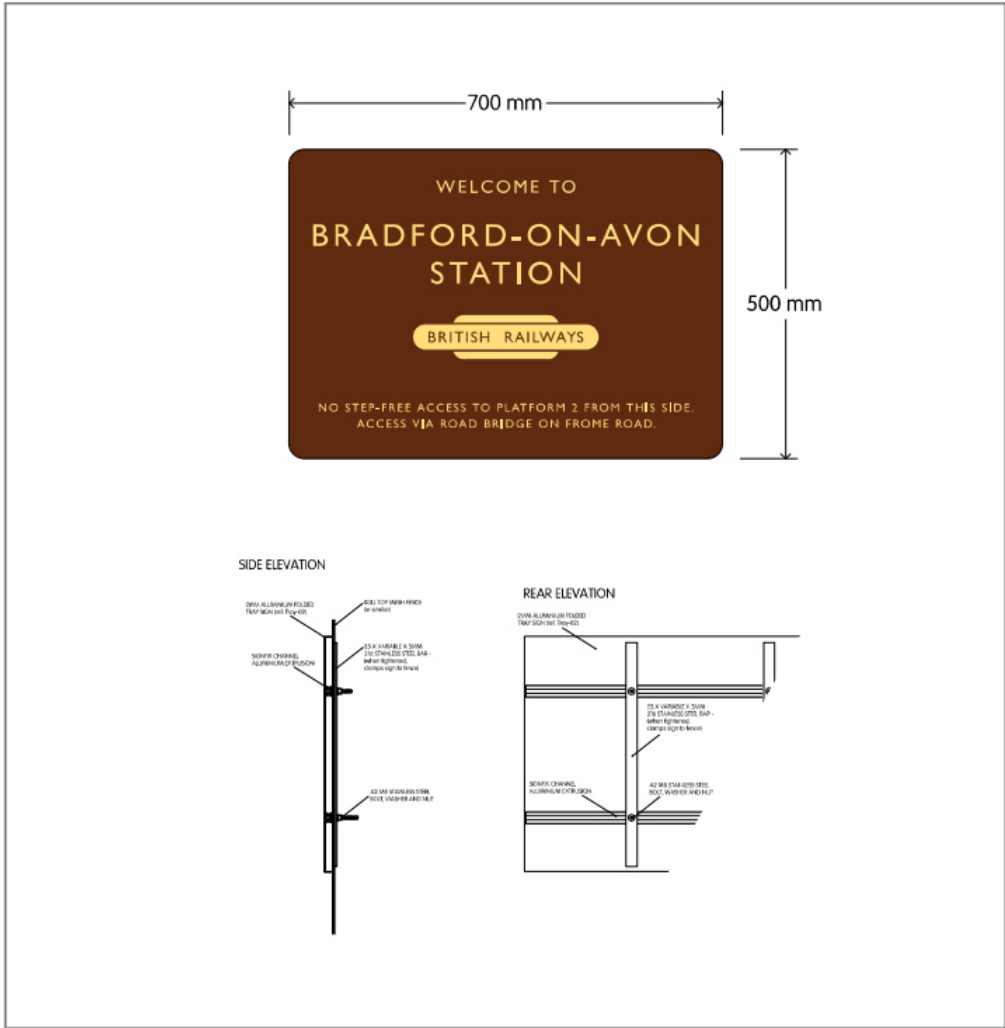

Sign Information

Sign ref: H-01

Size: 700 x 500 x 20mm

Material: Aluminium

Quantity: x1

Construction type:
PPC folded aluminium tray sign with radius corners fully welded and dressed with channel to rear complete with straps.

Sprayed colours:
GWR Heritage

Printed colours:
GWR Heritage

Fabrication information:
UV printed and lacquered (Gloss)


GWR Replica Poster Boards

Proposal to include replica GWR Timber Notice Boards with replica period posters as detailed in the drawings and images.

1No Quad Royal as per drawing FKT 1003 to be installed in the downside waiting corridor in the position shown in image 1D (Platform 1)



1D

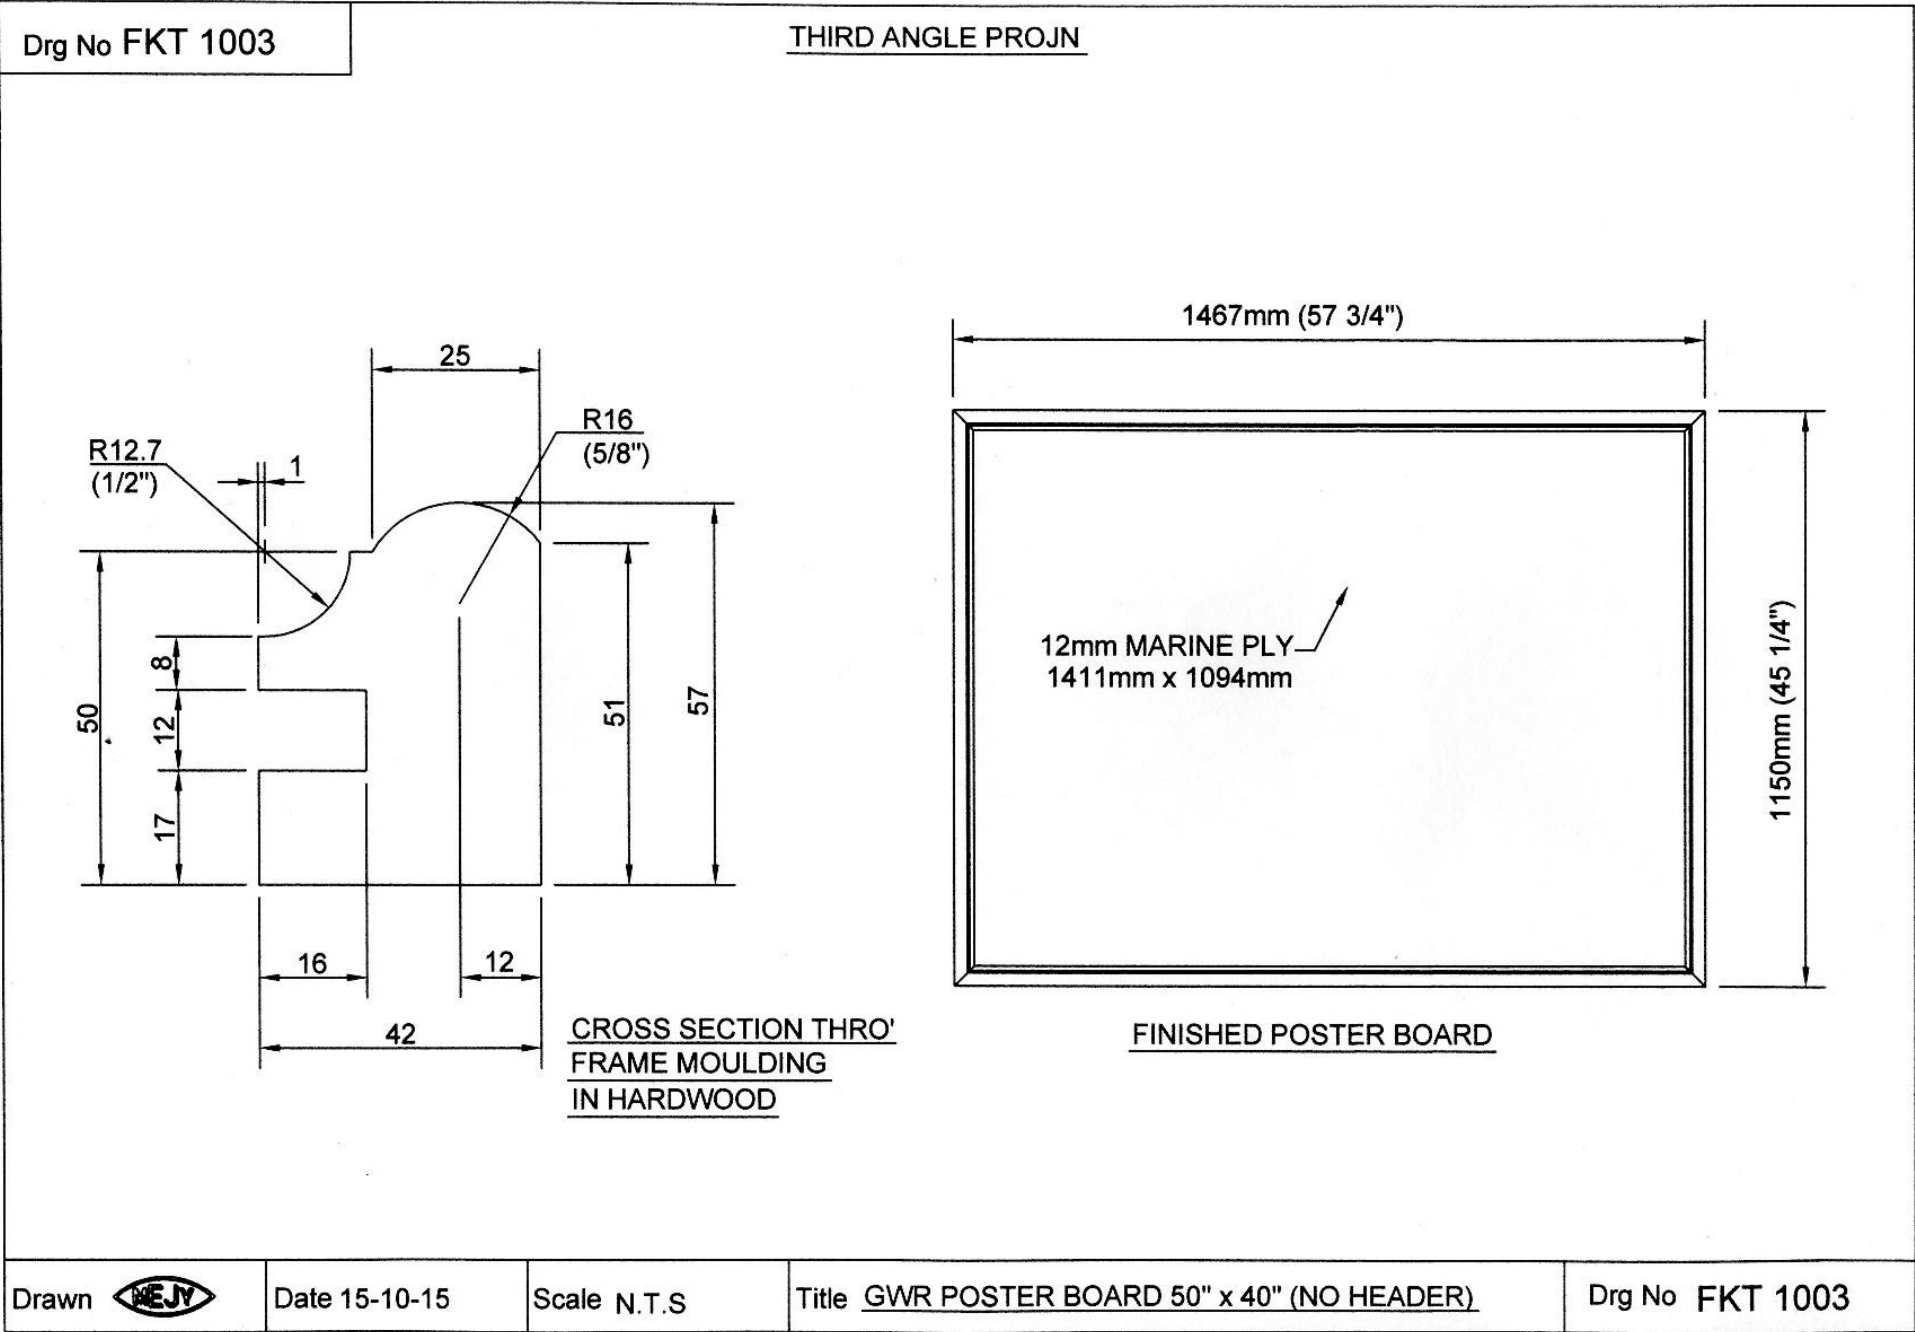


Not to scale

GWR Replica Poster Boards

2No. Double Royal poster boards with header to be installed in each of the two waiting rooms. All as drawing FKT 2110 and Image 1E, 1F, 2I, 2J



1E, 1F, 2I, 2J

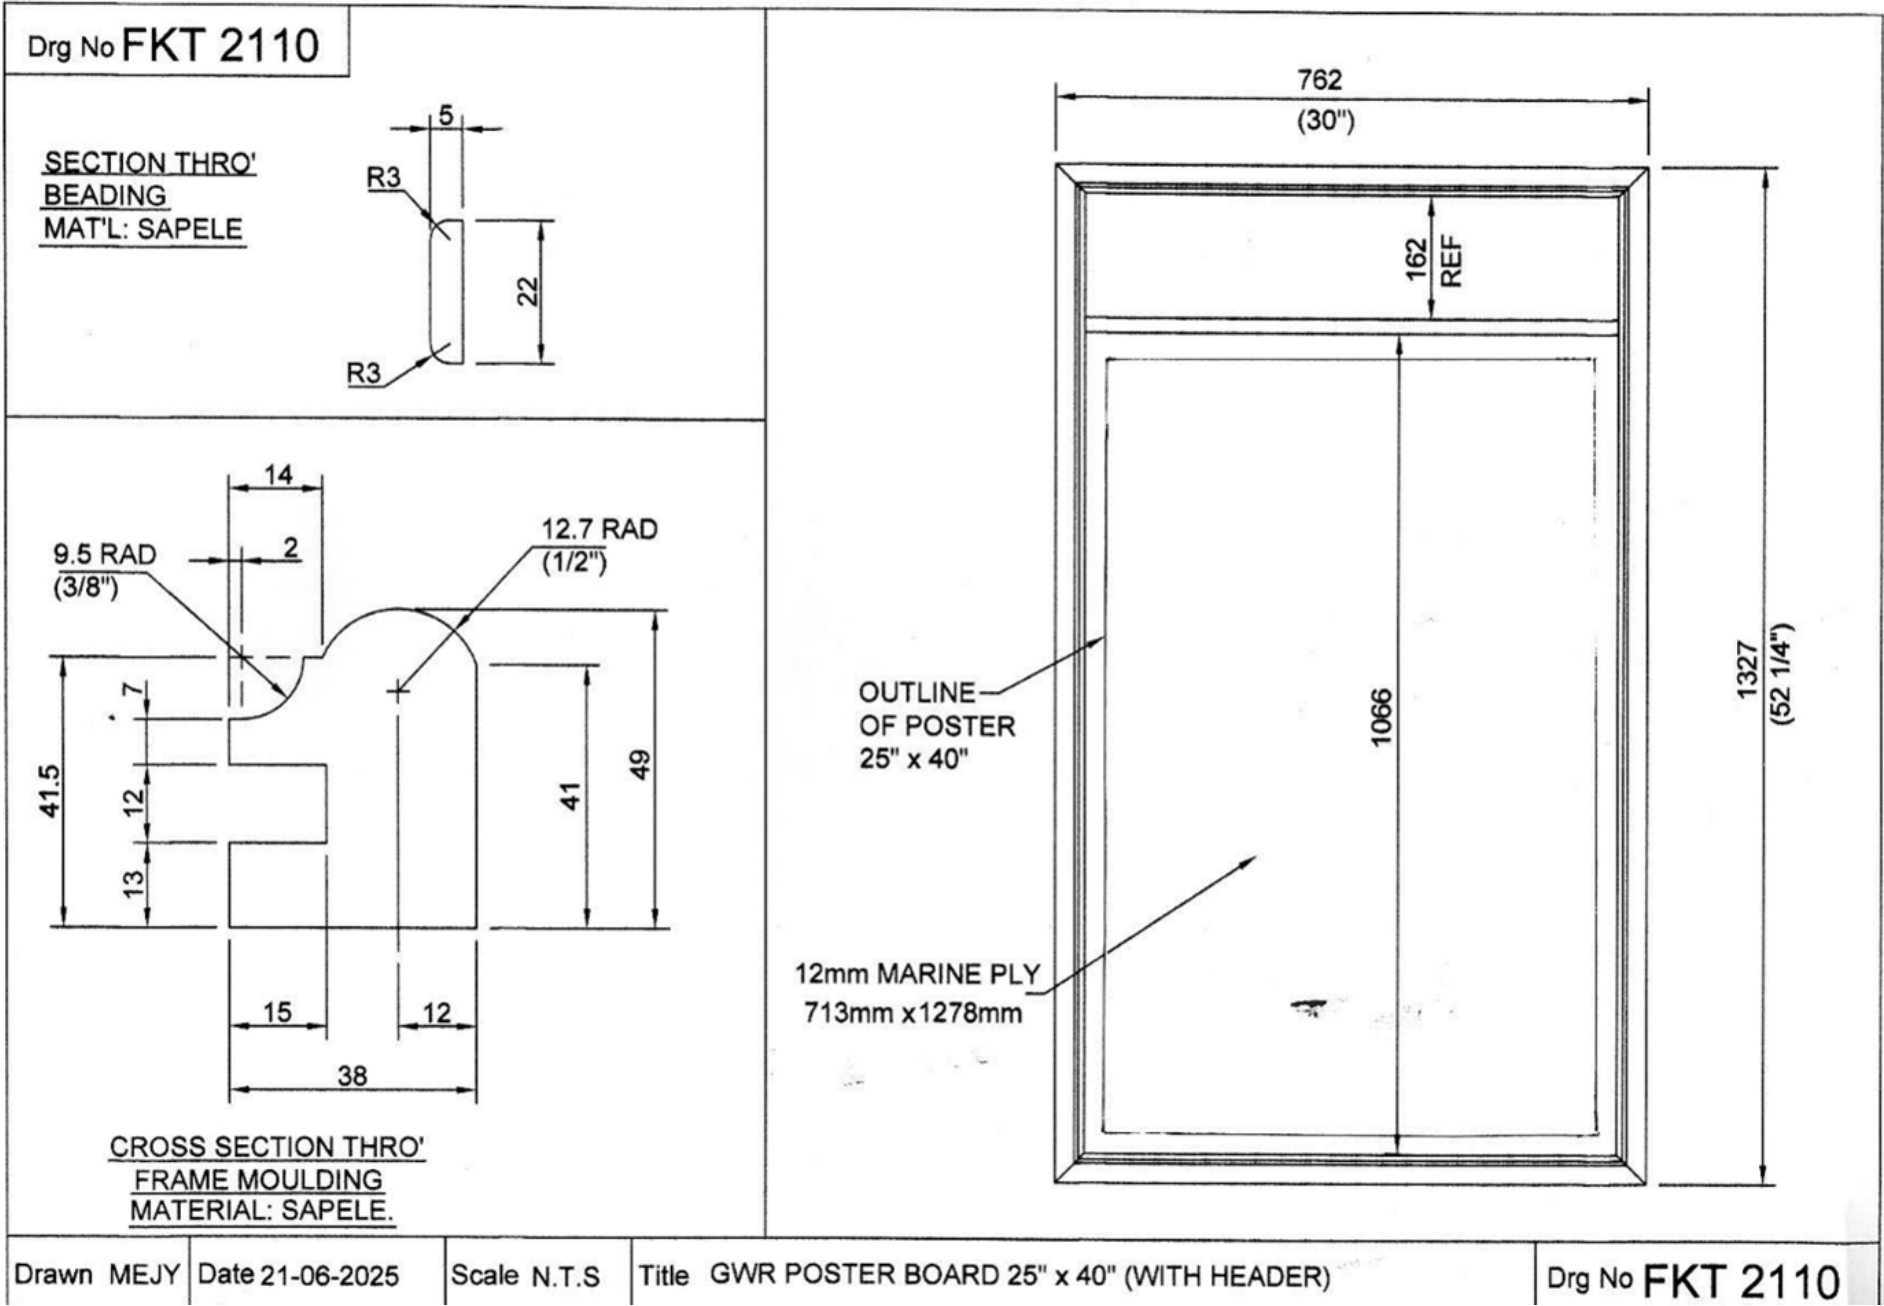

Not to scale

GWR Replica Running In Boards

2No. Replacement sets of boards and posts replicating those originally provided by the GWR in the late 1890s. Each board measures 18'00" wide x 3'00" high. The boards would be mounted on bullhead rail posts all as seen in image 1G, 2K.

The one board assembly item 1G would be located on Platform 1 at the Westbury end of the platform. (Image 1H)

The other board assembly 2K would be located on Platform 2 on the platform side of the spear top fencing in the location of the current non-authentic board. (Image 2L)



1G, 2K



1H



2L

OXFORD

Bagley Croft
Hinksey Hill
Oxford
OX1 5BS
Tel: 01865 329 100

BRISTOL

The Workshop
254 Southmead Road
Bristol
BS10 5EN
Tel: 0117 958 1500

CAMBRIDGE

Milton Hall
Ely Road
Cambridge
CB24 6WZ
Tel: 01223 828 340

www.oxford-architects.com



Existing sign / Site location:





Installation Information:

Remove existing CCTV sign.

New sign to be fixed on railings above poster case as shown

Proposed:

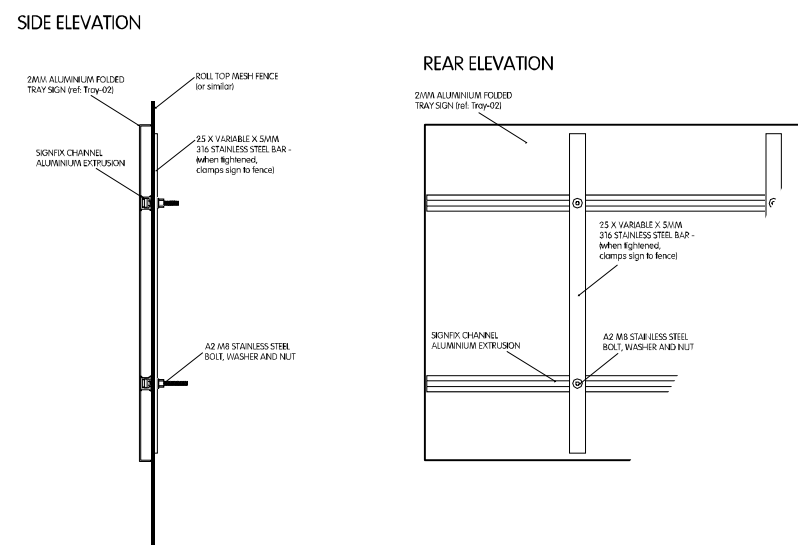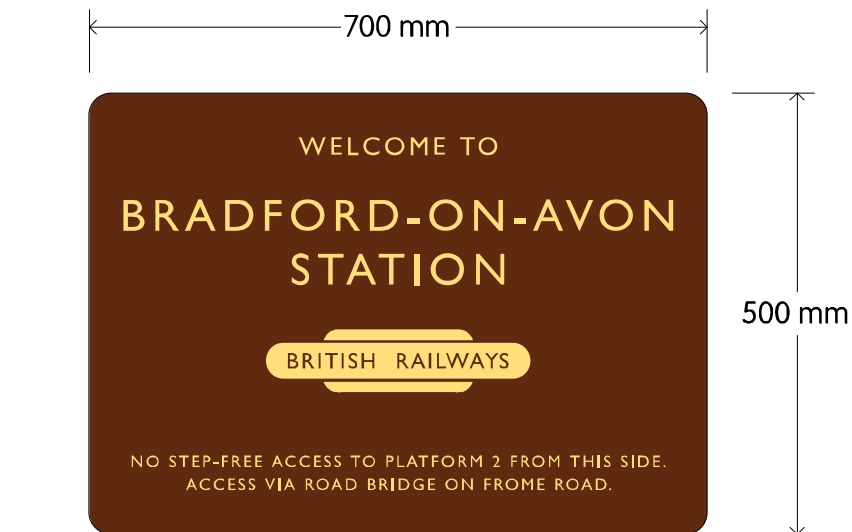

Sign Information

Sign ref: H-01

Size: 700 x 500 x 20mm

Material: Aluminium

Quantity: x1

Construction type:
PPC folded aluminium tray sign with
radius corners fully welded and
dressed with channel to rear complete
with straps.

Sprayed colours: GWR Heritage

Printed colours:
GWR Heritage

Fabrication information:
UV printed and lacquered (Gloss)



Rydon Signs Ltd
Unit 3, Peek House
Pinhoe Trading Estate
Exeter, Devon
EX4 8JN

Tel. 01392 466653
E-mail: sales@rydonsigns.com



Survey Contact:

Rev:

Issue:


Existing sign / Site location:



Installation Information:

Remove existing poster case and replace with new Gloss Brown Version to match signage

Proposed:

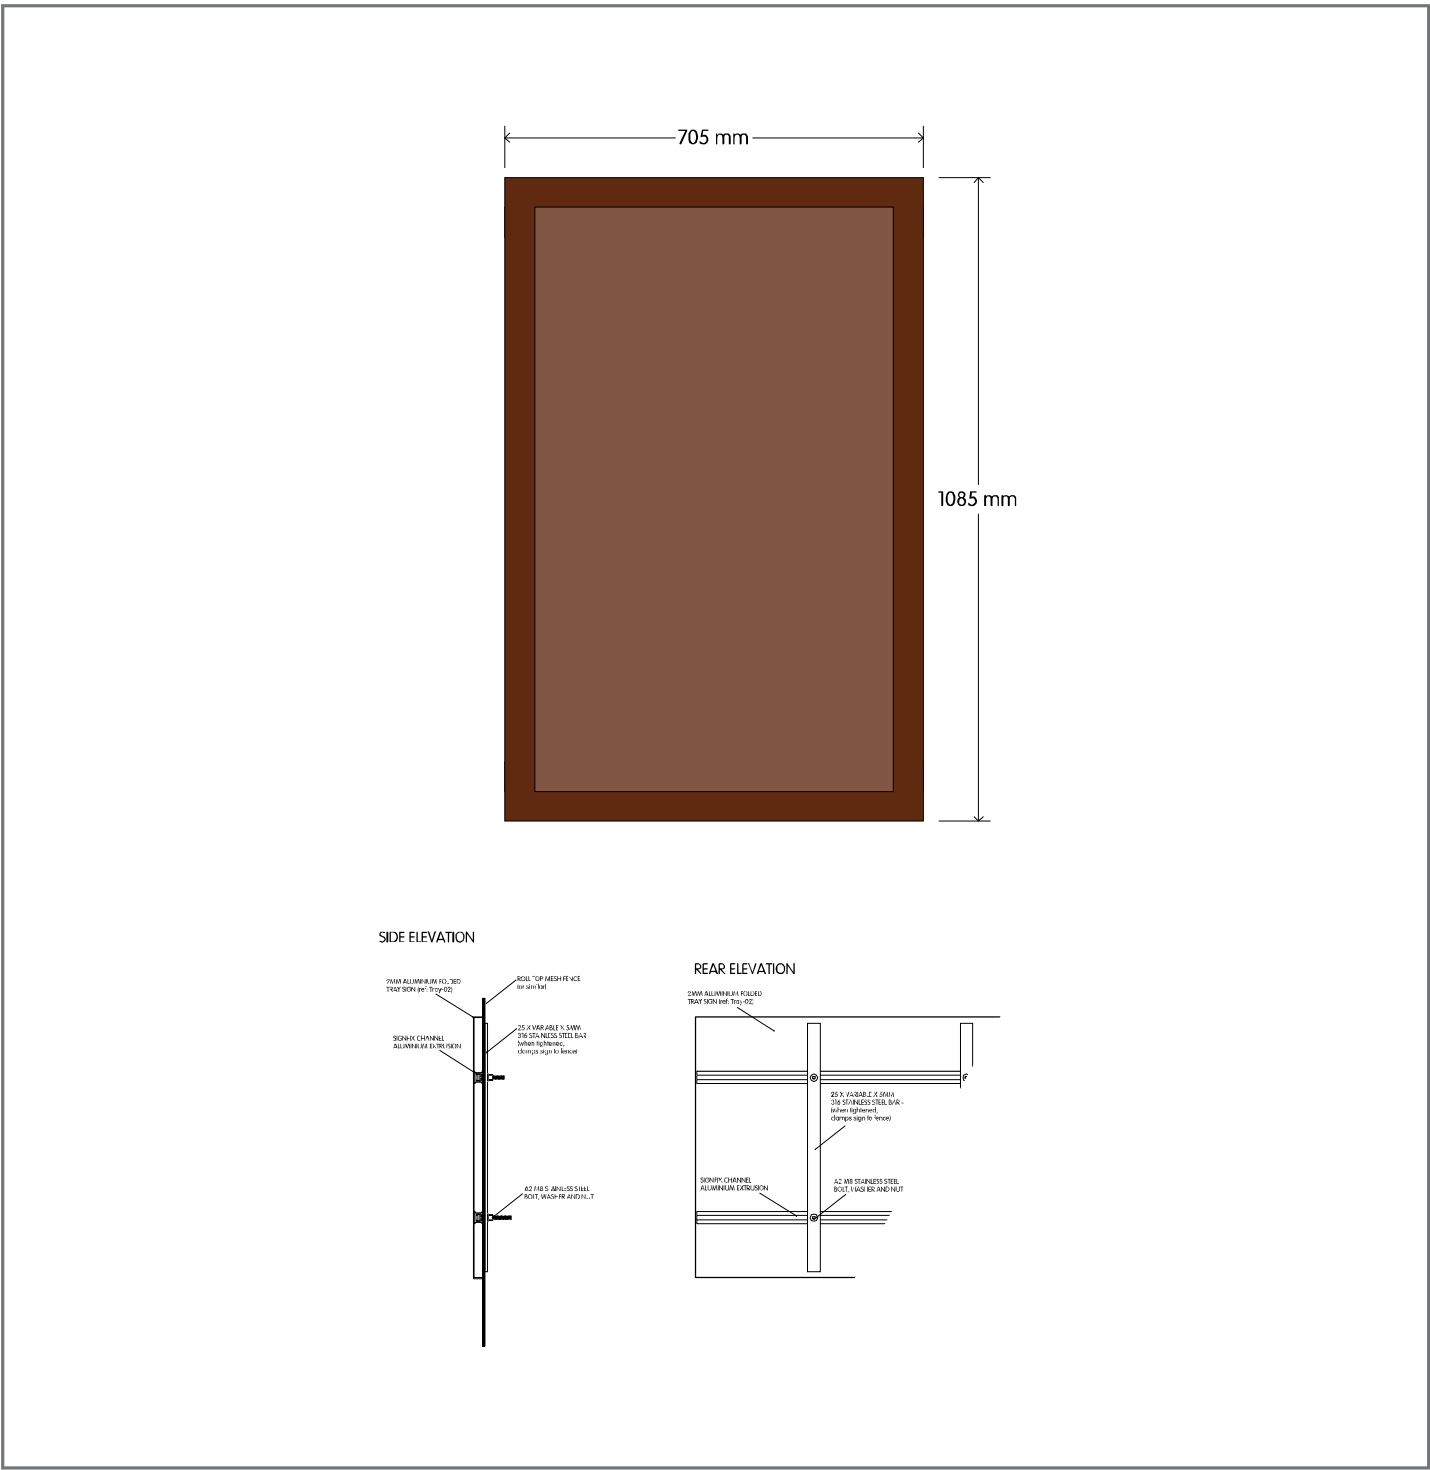

Sign Information

- Sign ref: H-02
- Size: 705 x 1085mm
- Material: Aluminium
- Quantity: x1
- Construction type: DR Poster Case - Channel and straps / RSJ clips to rear
- Sprayed colours: GWR Heritage
- Printed colours: GWR Heritage
- Fabrication information: UV printed and lacquered (Gloss) Fixings to match face RAL colour



Rydon Signs Ltd
Unit 3, Peek House
Pinhoe Trading Estate
Exeter, Devon
EX4 8JN
Tel. 01392 466653
E-mail: sales@rydonsigns.com



Survey Contact:

Rev: Issue:

Existing sign / Site location:



Installation Information:

Remove sign from post and do not replace.

Proposed:

Sign removal

Sign Information

Sign ref: H-03

Size:

Material:

Quantity:

Construction type:

Sprayed colours:

Printed colours:

Fabrication information:



Rydon Signs Ltd
Unit 3, Peek House
Pinhoe Trading Estate
Exeter, Devon
EX4 8JN

Tel. 01392 466653
E-mail: sales@rydonsigns.com




Survey Contact:

Rev:

Issue:


Existing sign / Site location:

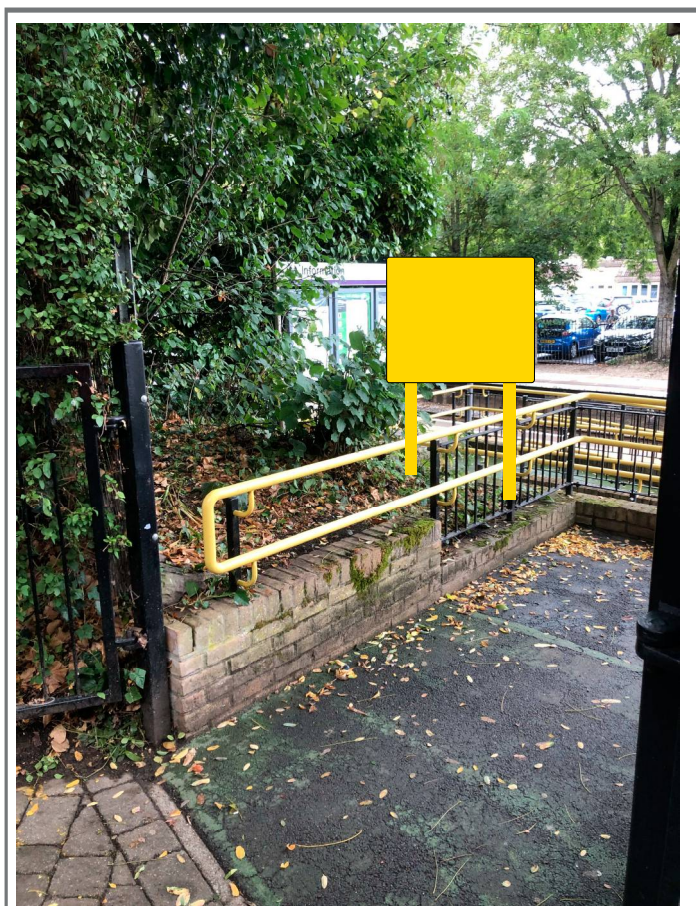

Installation Information:

New posts to be set into soft verge at and angle facing the entrance.
New heritage sign to be fixed to new posts.

Proposed:

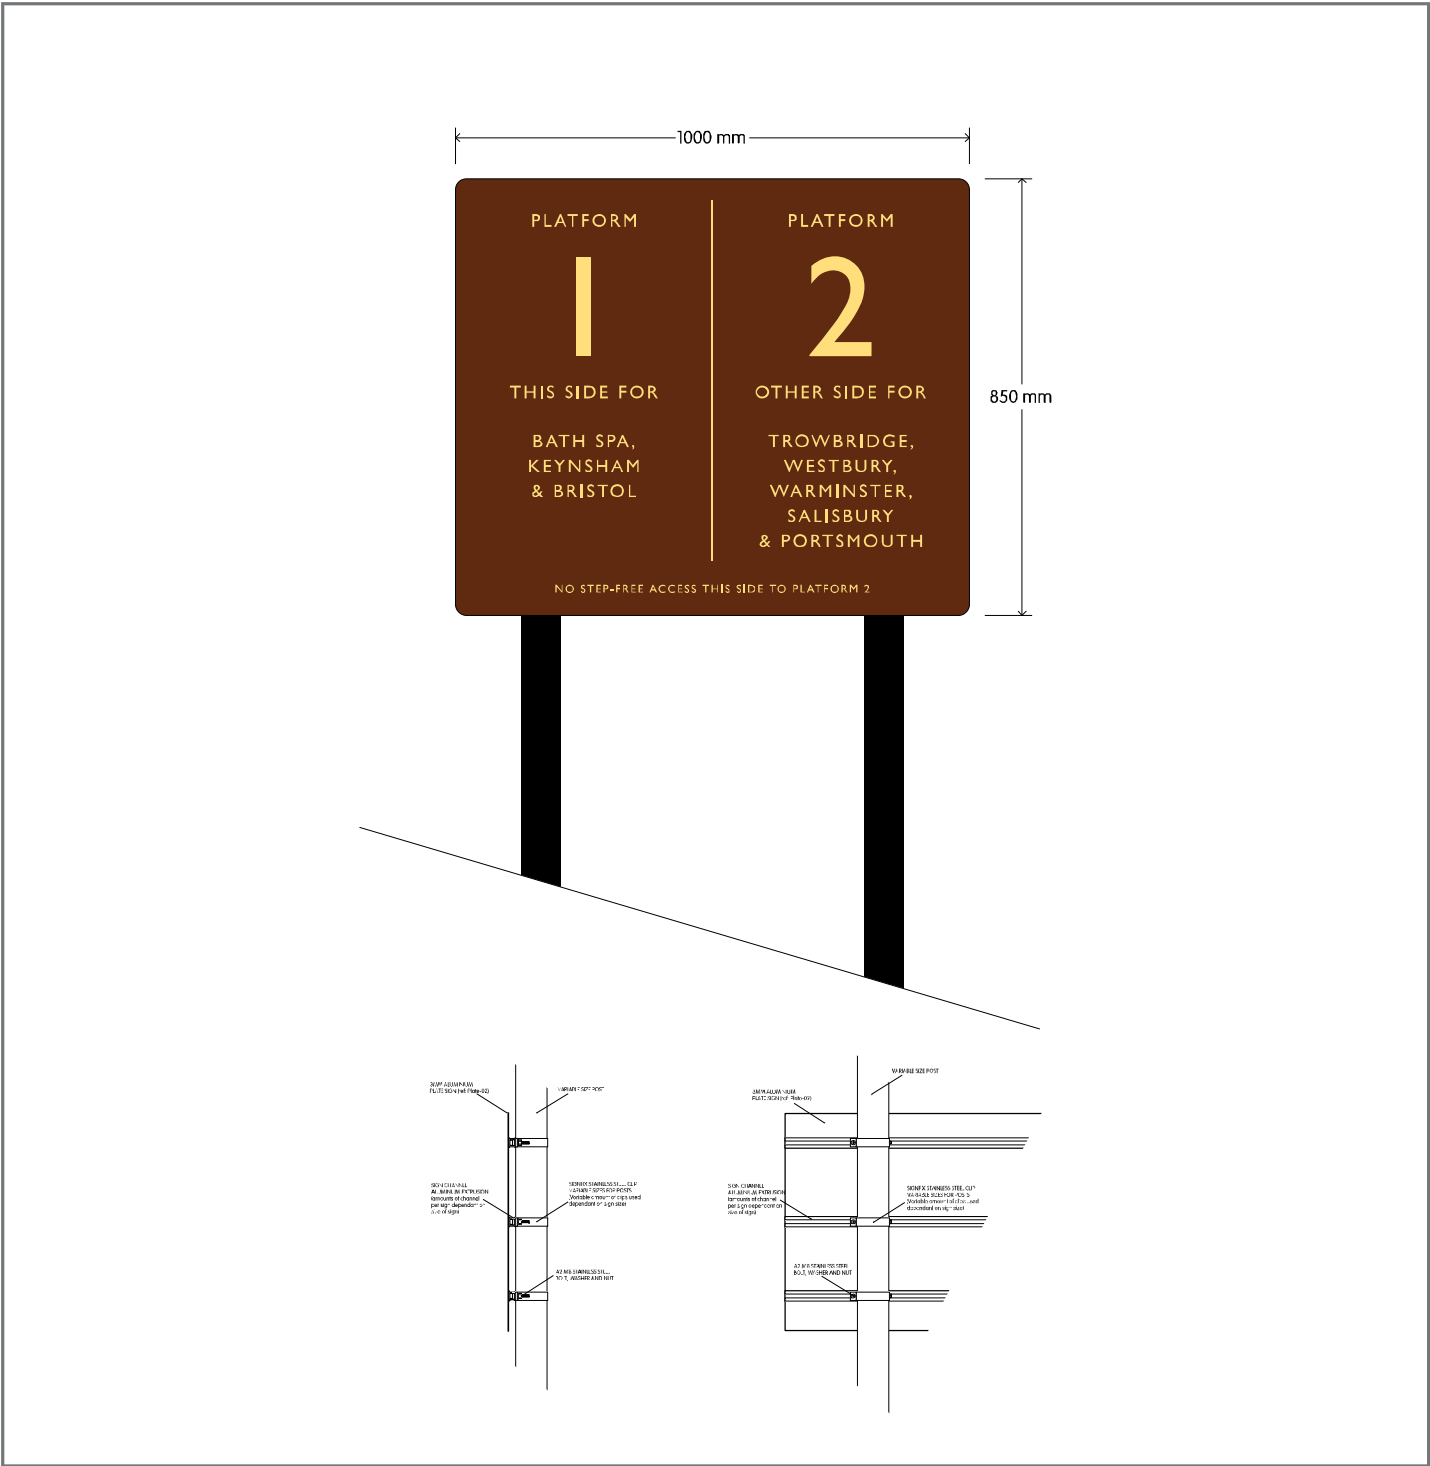

Sign Information

- Sign ref: H-04
- Size: 1000 x 850mm
- Material: Aluminium
- Quantity: x1
- Construction type:
PPC folded aluminium tray sign with radius corners fully welded and dressed. Channel to rear complete with x2 new 76mm black posts.
- Sprayed colours:
GWR Heritage
- Printed colours:
GWR Heritage
- Fabrication information:
UV printed and lacquered (Gloss)
Fixings to match face RAL colour



Rydon Signs Ltd
Unit 3, Peek House
Pinhoe Trading Estate
Exeter, Devon
EX4 8JN

Tel. 01392 466653
E-mail: sales@rydonsigns.com



Survey Contact:

Rev: Issue:


Existing sign / Site location:



Installation Information:

Remove existing structure and retain for GWR to use elsewhere.
New heritage style to be placed in same location

Proposed:

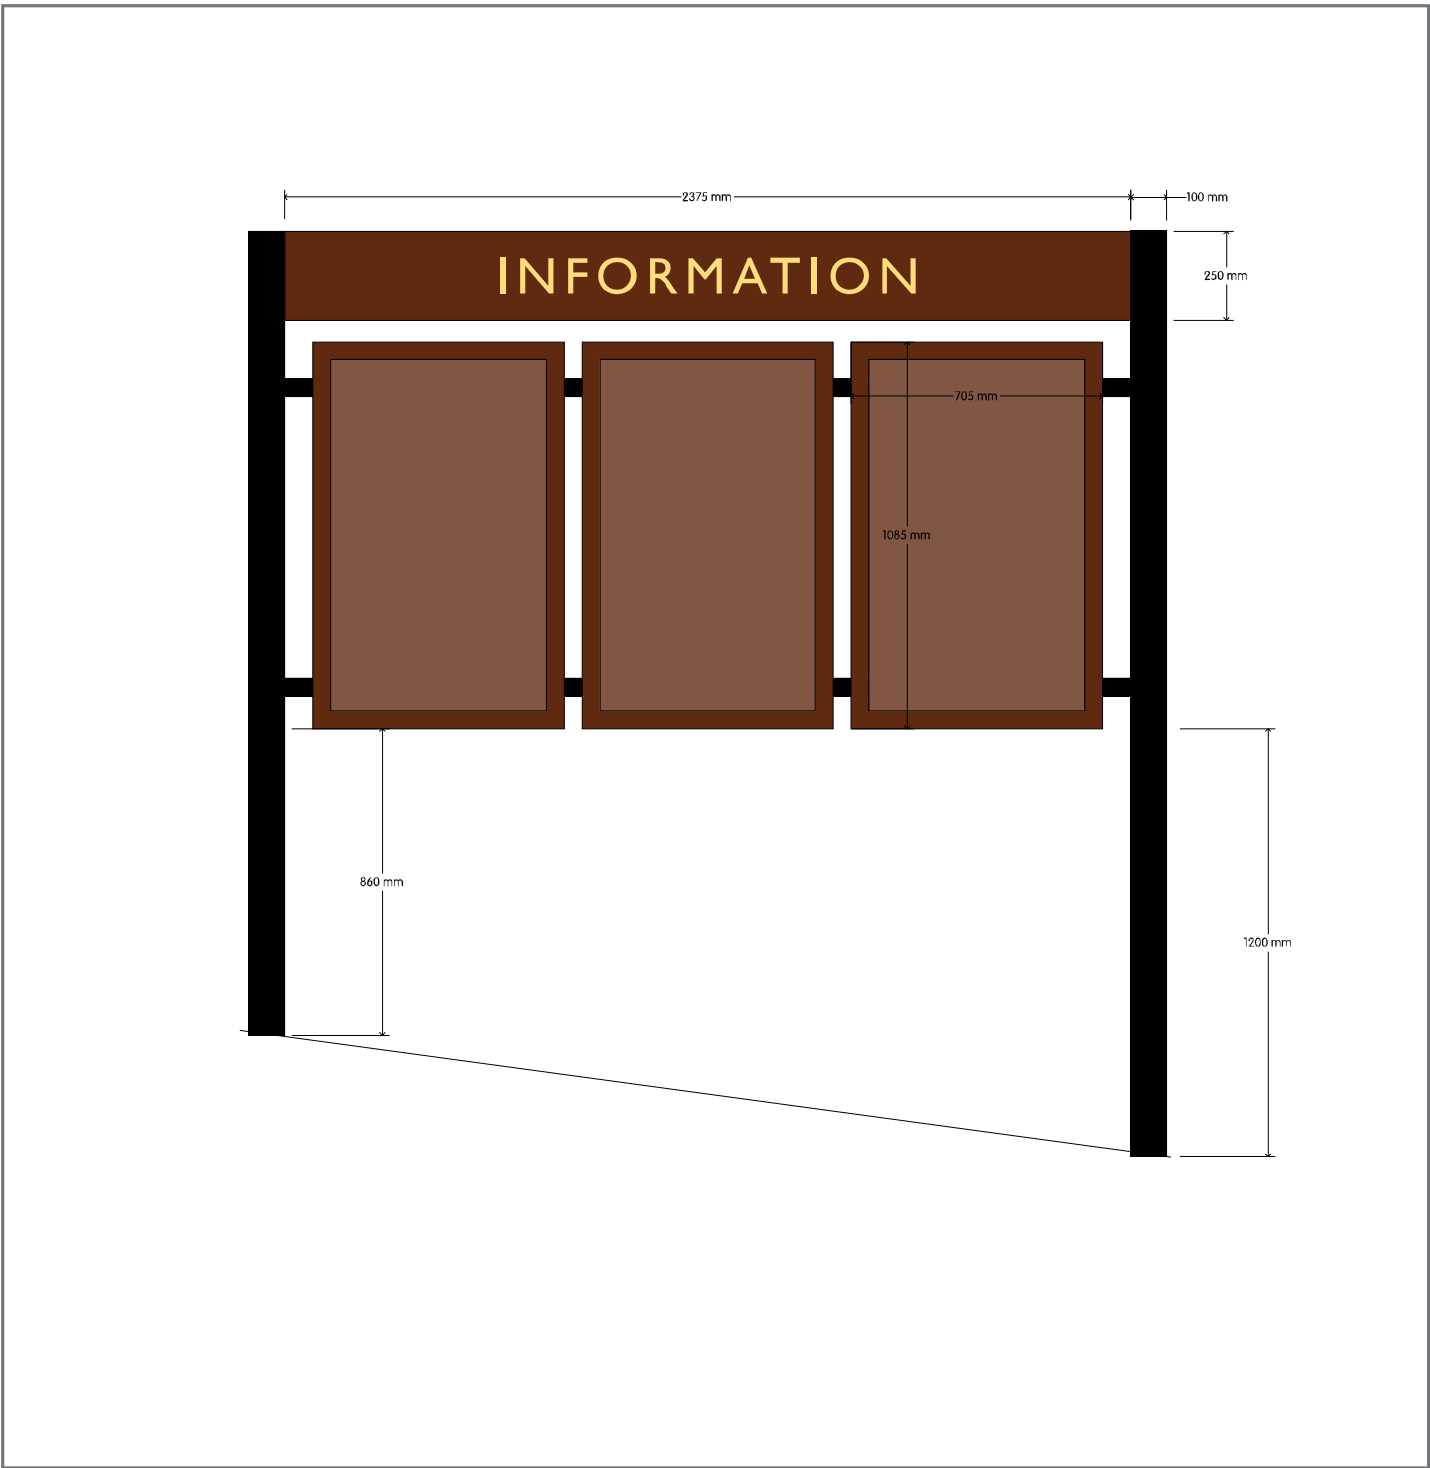

Sign Information

Sign ref: H-05

Size: 3DR

Material: Aluminium

Quantity: x1

Construction type:
Single sided (root mounted) heritage style 3DR headed poster board structure.

Sprayed colours:
GWR Heritage

Printed colours:
GWR Heritage

Fabrication information:
UV printed and lacquered (Gloss)

Note legs dims



Rydon Signs Ltd
Unit 3, Peek House
Pinhoe Trading Estate
Exeter, Devon
EX4 8JN

Tel. 01392 466653
E-mail: sales@rydonsigns.com



Survey Contact:

Rev:

Issue:


Existing sign / Site location:



Installation Information:

New post to be set into new foundation at bottom of ramp on platform 1.
Sign to be mounted so projecting at right angle from running track.

Proposed:

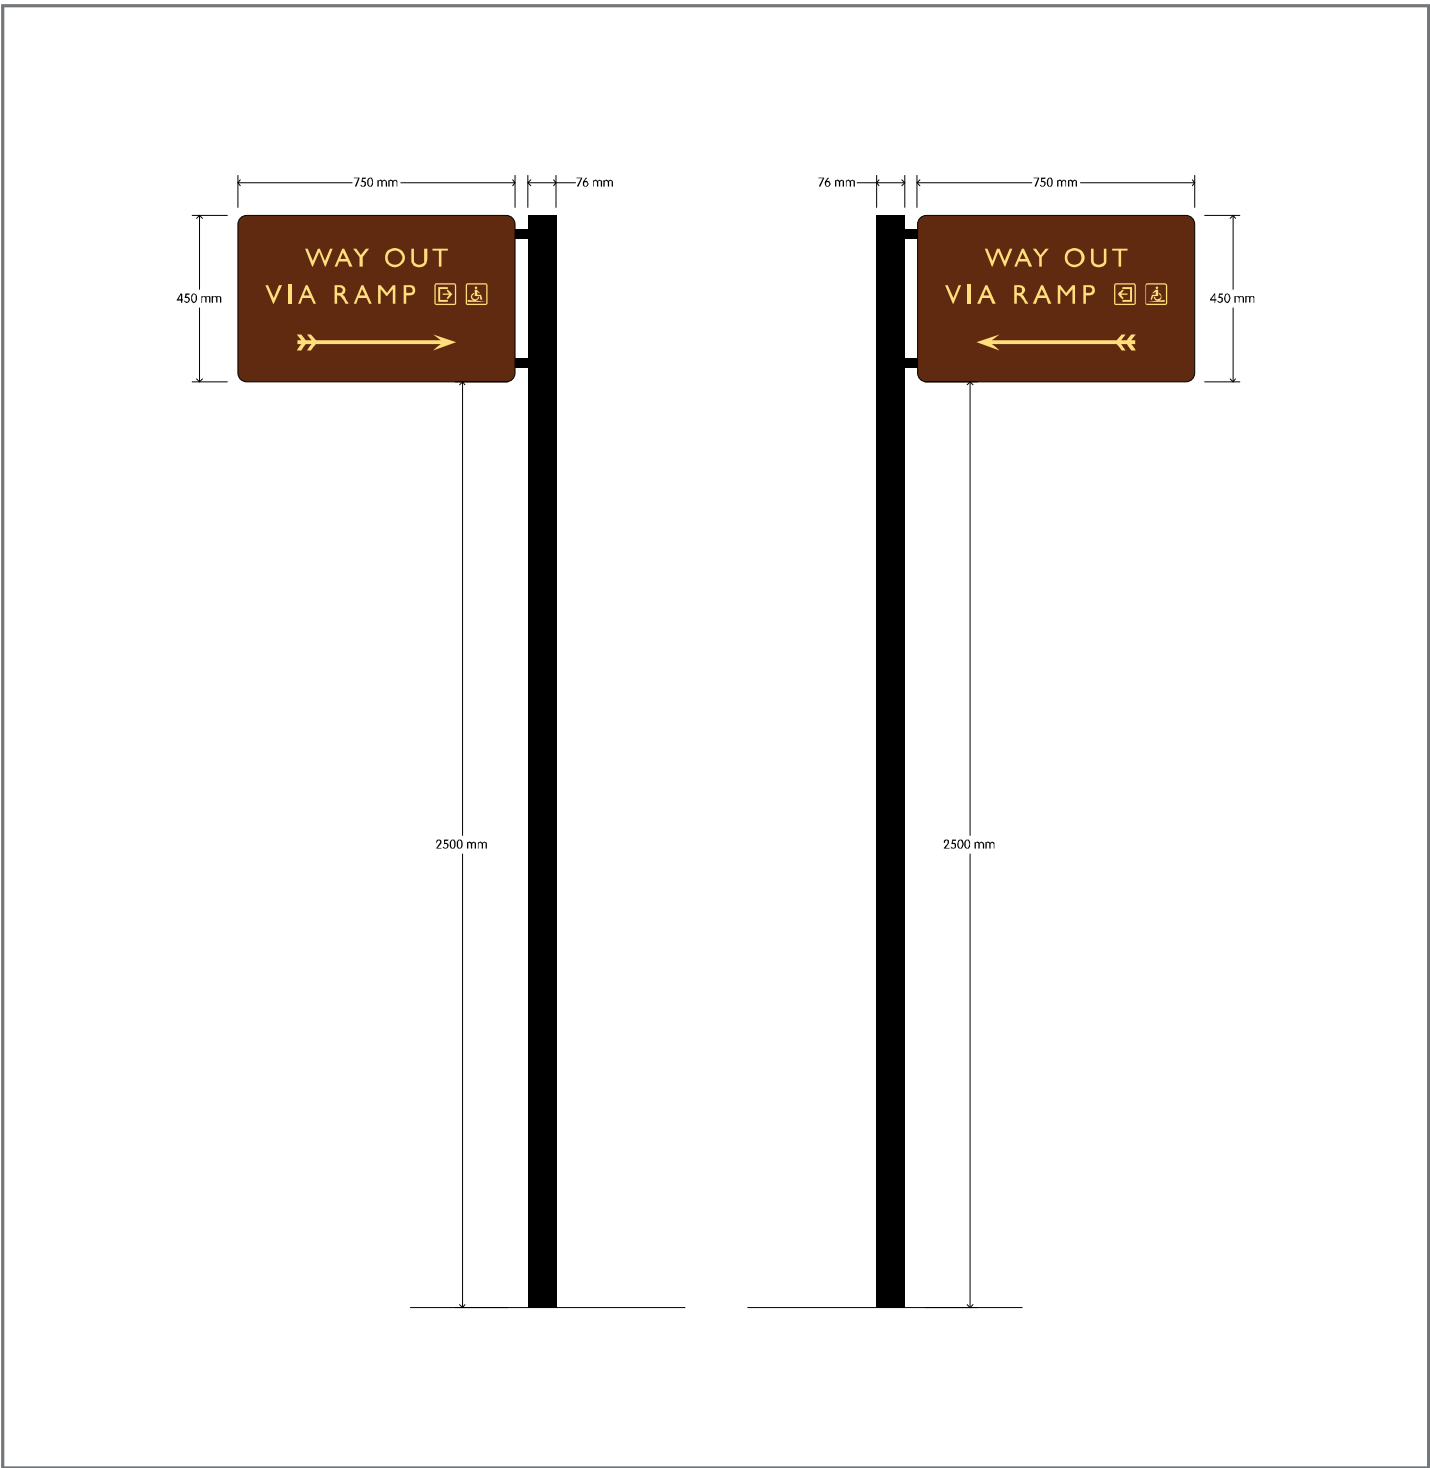

Sign Information

- Sign ref: H-06
- Size: 750 x 450 X 40mm
- Material: Aluminium
- Quantity: x1
- Construction type:
D/S PPC folded aluminium tray signs fitted back to back on custom steel frame, mounted on new 76mm black post.
- Sprayed colours:
GWR Heritage
- Printed colours:
GWR Heritage
- Fabrication information:
UV printed and lacquered (Gloss)



Rydon Signs Ltd
Unit 3, Peek House
Pinhoe Trading Estate
Exeter, Devon
EX4 8JN

Tel. 01392 466653
E-mail: sales@rydonsigns.com



Survey Contact:

Rev: Issue:


Existing sign / Site location:



Installation Information:

Remove old sign and replace with new on same post.
New sign to be mounted 2500mm from underside to FFL

Proposed:

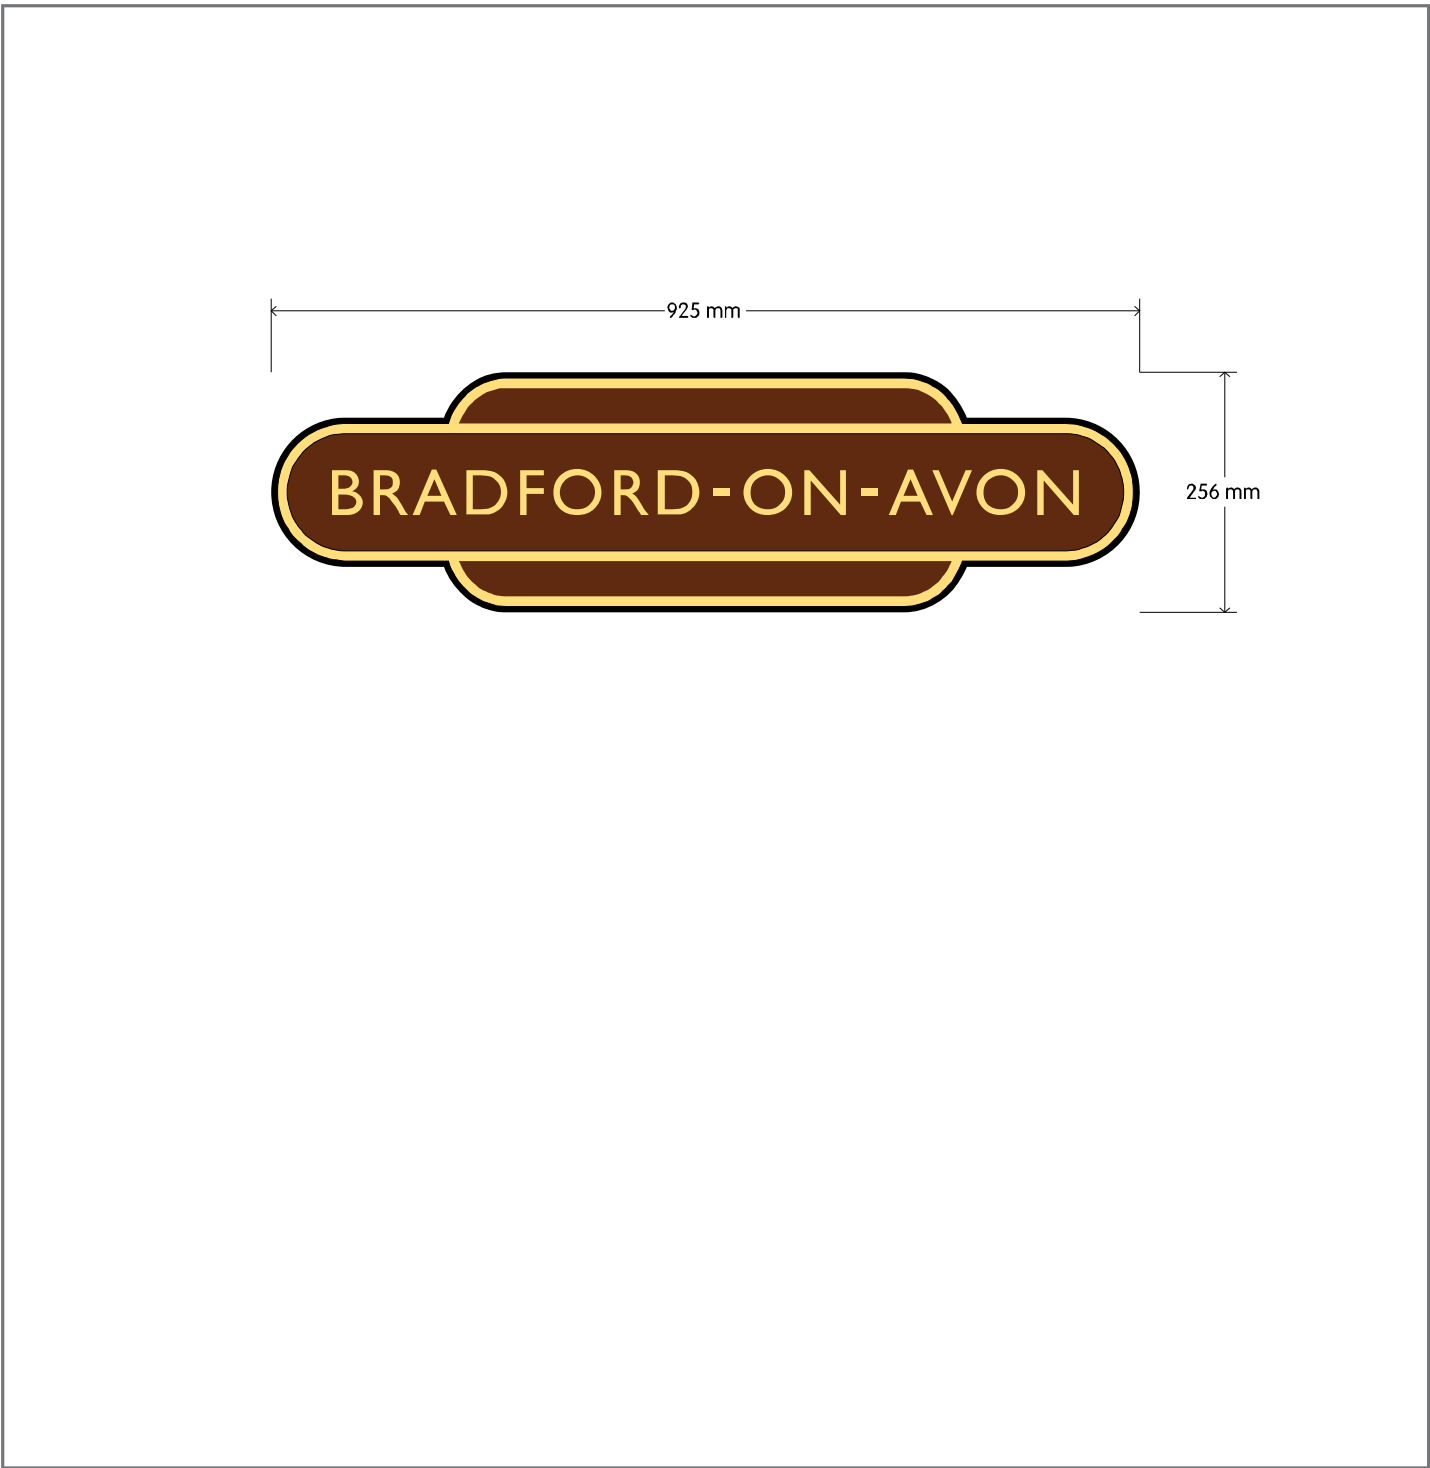

Sign Information

Sign ref: H-07

Size: 925 x 256mm

Material: Aluminium

Quantity: x1

Construction type:
PPC formed aluminium totem name sign with channel to rear complete with black 89mm sign clips

Sprayed colours:
GWR Heritage

Printed colours:
GWR Heritage

Fabrication information:
UV printed and lacquered (Gloss)



Rydon Signs Ltd
Unit 3, Peek House
Pinhoe Trading Estate
Exeter, Devon
EX4 8JN


Tel. 01392 466653
E-mail: sales@rydonsigns.com



Survey Contact:

Rev: Issue:

Existing sign / Site location:

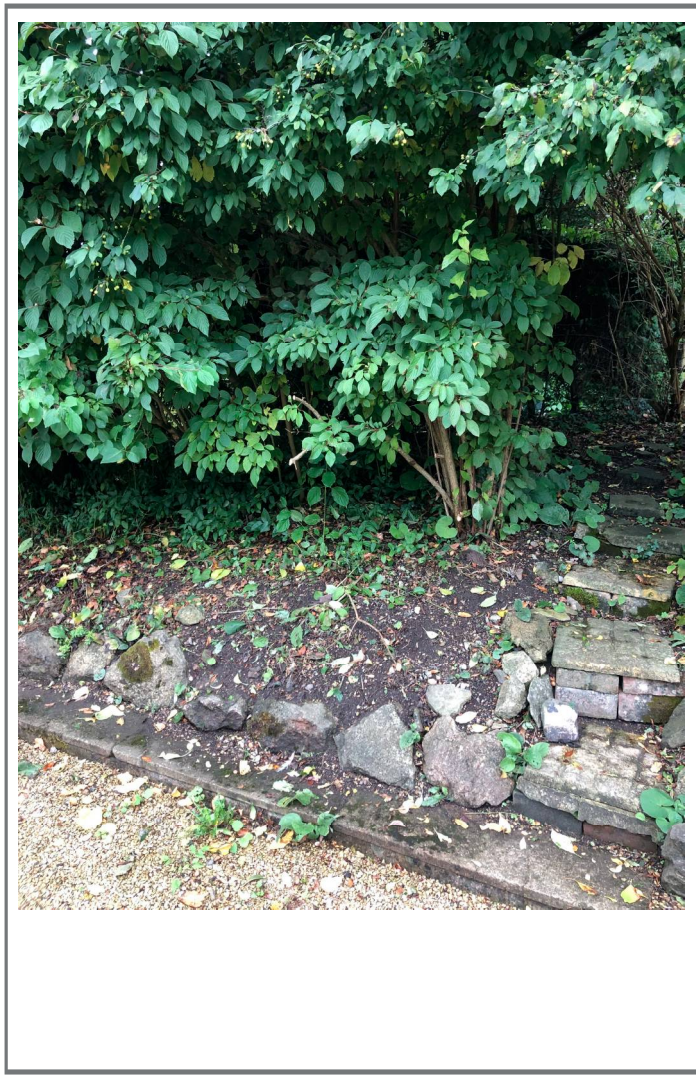

Installation Information:

New post set into new foundation on platform 1 opposite running in sign on Platform 2.
Sign to be mounted 2500mm from underside to FFL

Proposed:



Sign Information

- Sign ref: H-07A
- Size: 925 x 256mm
- Material: Aluminium
- Quantity: x1
- Construction type:
PPC formed aluminium totem name sign with channel to rear complete with new black 89mm post and clips
- Sprayed colours:
GWR Heritage
- Printed colours:
GWR Heritage
- Fabrication information:
UV printed and lacquered (Gloss)



Rydon Signs Ltd
Unit 3, Peek House
Pinhoe Trading Estate
Exeter, Devon
EX4 8JN

Tel. 01392 466653
E-mail: sales@rydonsigns.com



Survey Contact:

Rev: Issue:

Existing sign / Site location:



Installation Information:

Relocate both signs (turbulence & no smoking) and relocate to new post of sign H-06

Proposed:



Sign relocation

Sign Information

Sign ref: H-08

Size:

Material:

Quantity:

Construction type:

Sprayed colours:

Printed colours:

Fabrication information:



Rydon Signs Ltd
Unit 3, Peek House
Pinhoe Trading Estate
Exeter, Devon
EX4 8JN

Tel. 01392 466653
E-mail: sales@rydonsigns.com



Survey Contact:

Rev:

Issue:


Existing sign / Site location:



Installation Information:

Remove old sign and replace with new on same post in same location

Proposed:

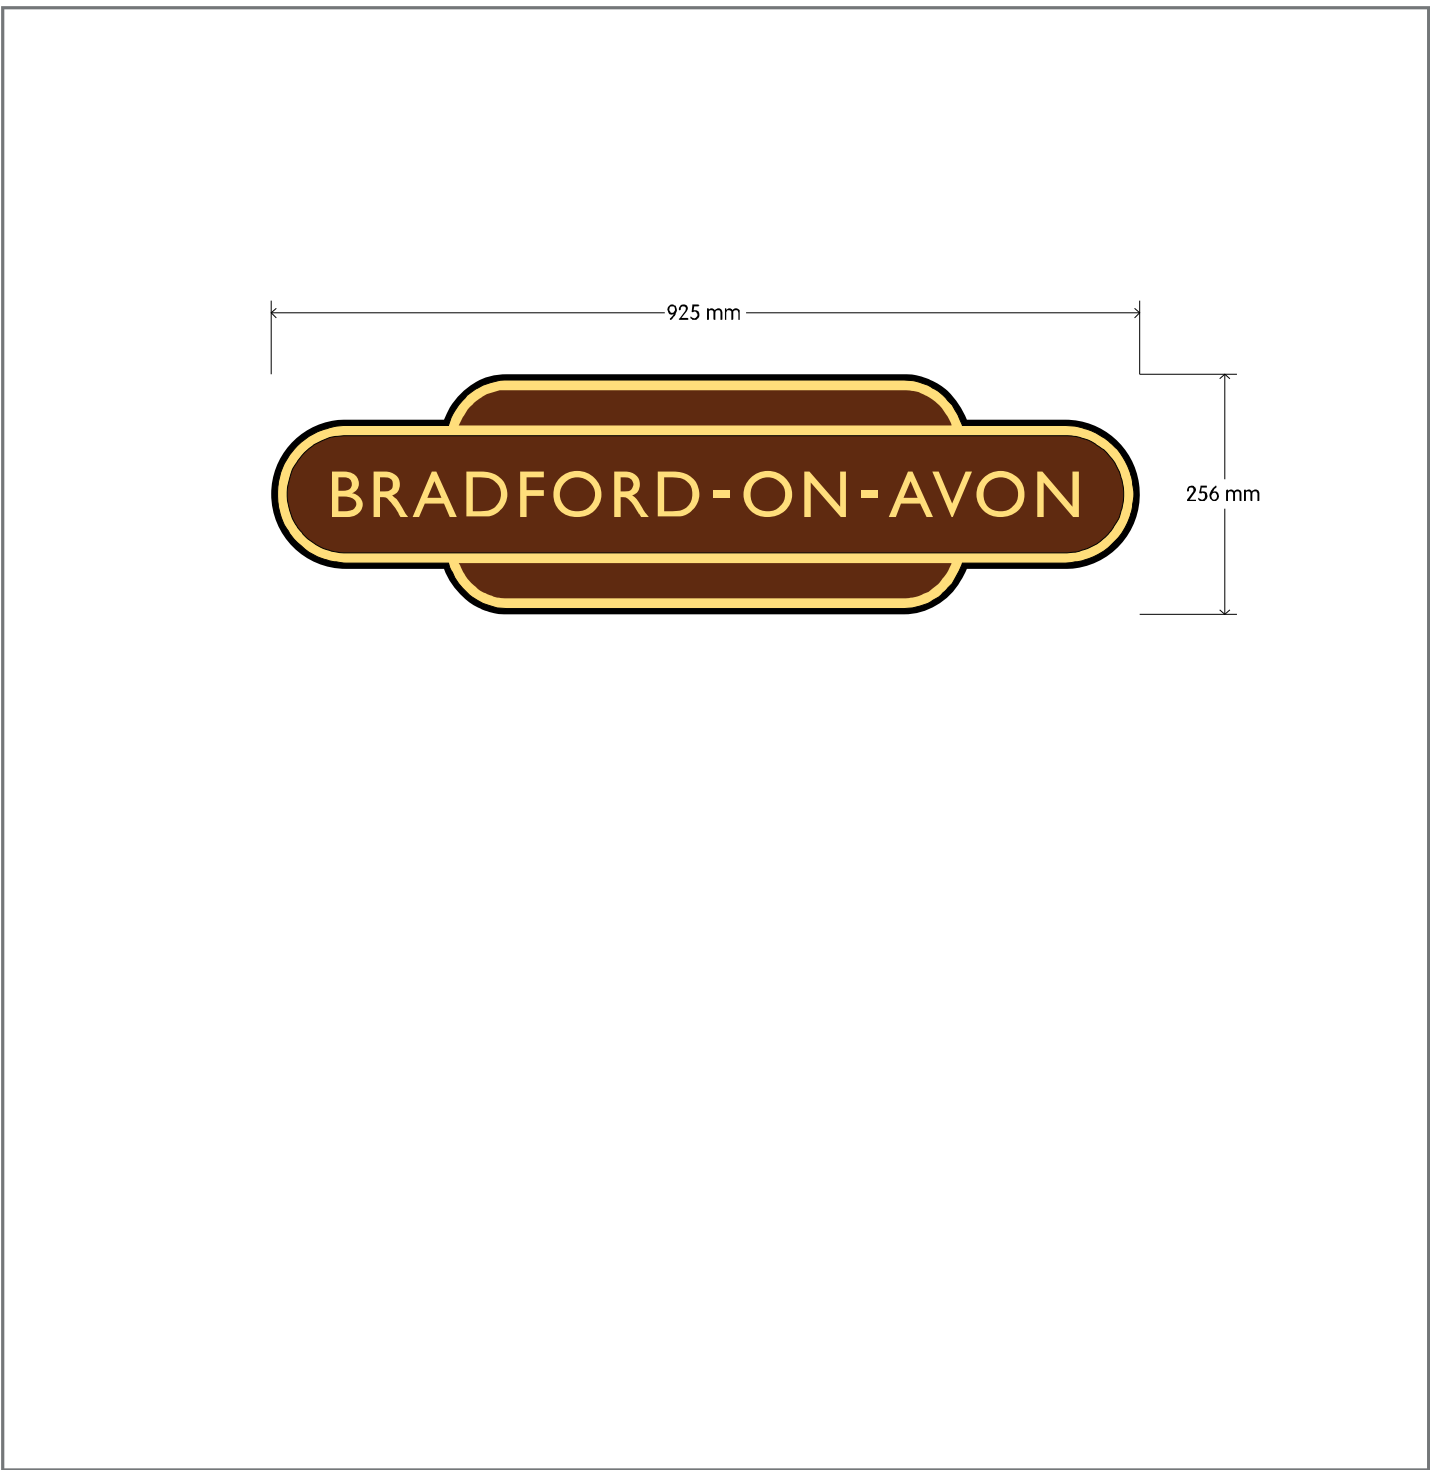

Sign Information

- Sign ref: H-09
- Size: 925 x 256mm
- Material: Aluminium
- Quantity: x1
- Construction type:
PPC formed aluminium totem name sign with channel to rear complete with black 89mm sign clips
- Sprayed colours:
GWR Heritage
- Printed colours:
GWR Heritage
- Fabrication information:
UV printed and lacquered (Gloss)



Rydon Signs Ltd
Unit 3, Peek House
Pinhoe Trading Estate
Exeter, Devon
EX4 8JN

Tel. 01392 466653
E-mail: sales@rydonsigns.com



Survey Contact:

Rev: Issue:


Existing sign / Site location:



Installation Information:

Remove old sign and replace with new on same post in same location.
Sign to be mounted 2500mm from underside to FFL.

Proposed:

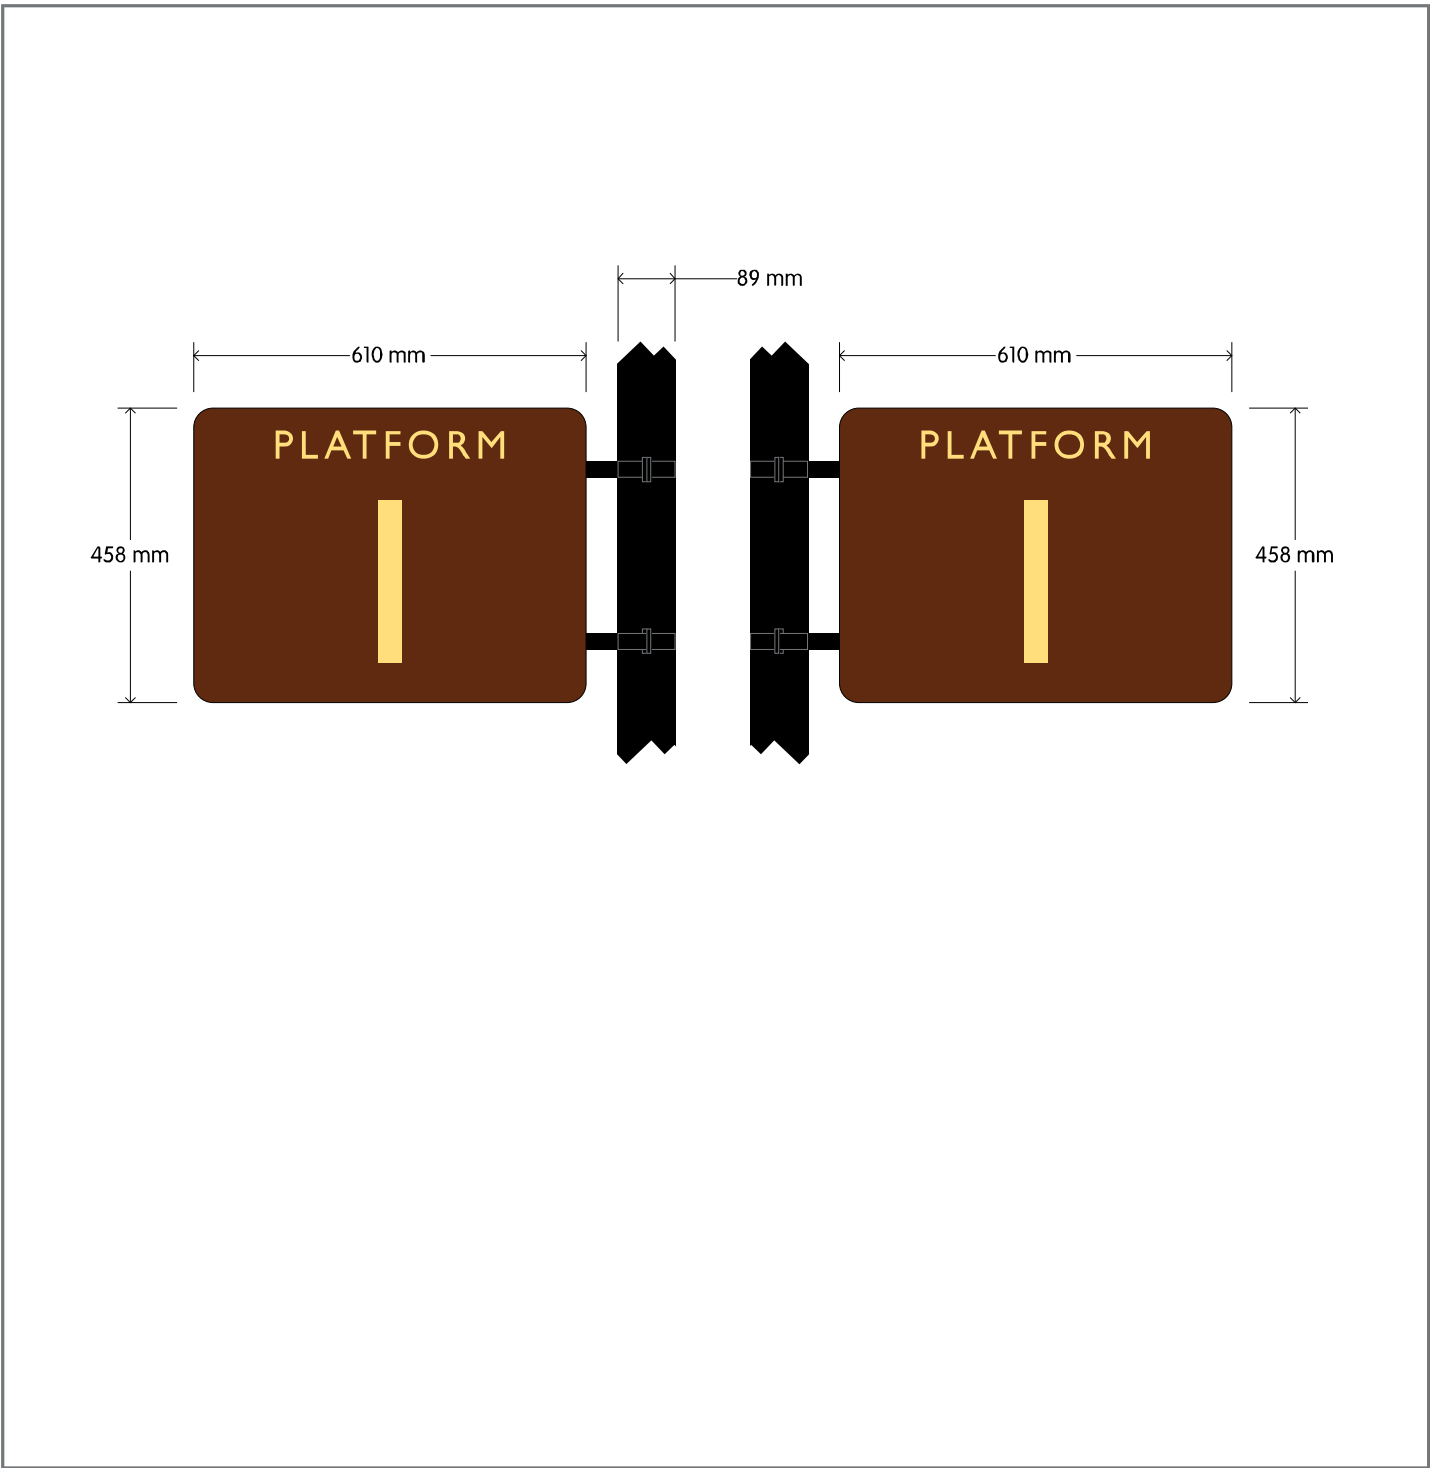

Sign Information

Sign ref: H-10

Size: 610 x 458 x 40mm

Material: Aluminium

Quantity: x1

Construction type:
D/S PPC aluminium trays fitted to custom steel projecting frame to suit an 89mm post.

Sprayed colours:
GWR Heritage

Printed colours:
GWR Heritage

Fabrication information:
UV printed and lacquered (Gloss)




Rydon Signs Ltd
Unit 3, Peek House
Pinhoe Trading Estate
Exeter, Devon
EX4 8JN
Tel. 01392 466653
E-mail: sales@rydonsigns.com



Survey Contact:

Rev: Issue:

Existing sign / Site location:

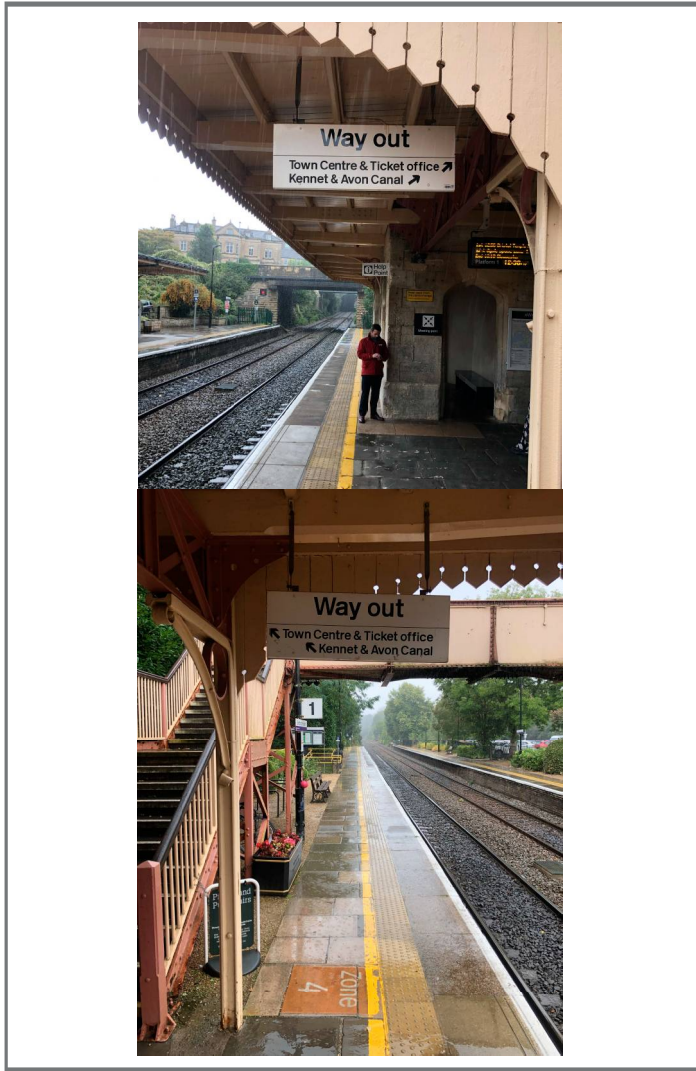


Installation Information:

Remove old sign and level drops.
New sign to be fitted to existing drops in same location.

Line block / Possession required to do safety critical works

Proposed:

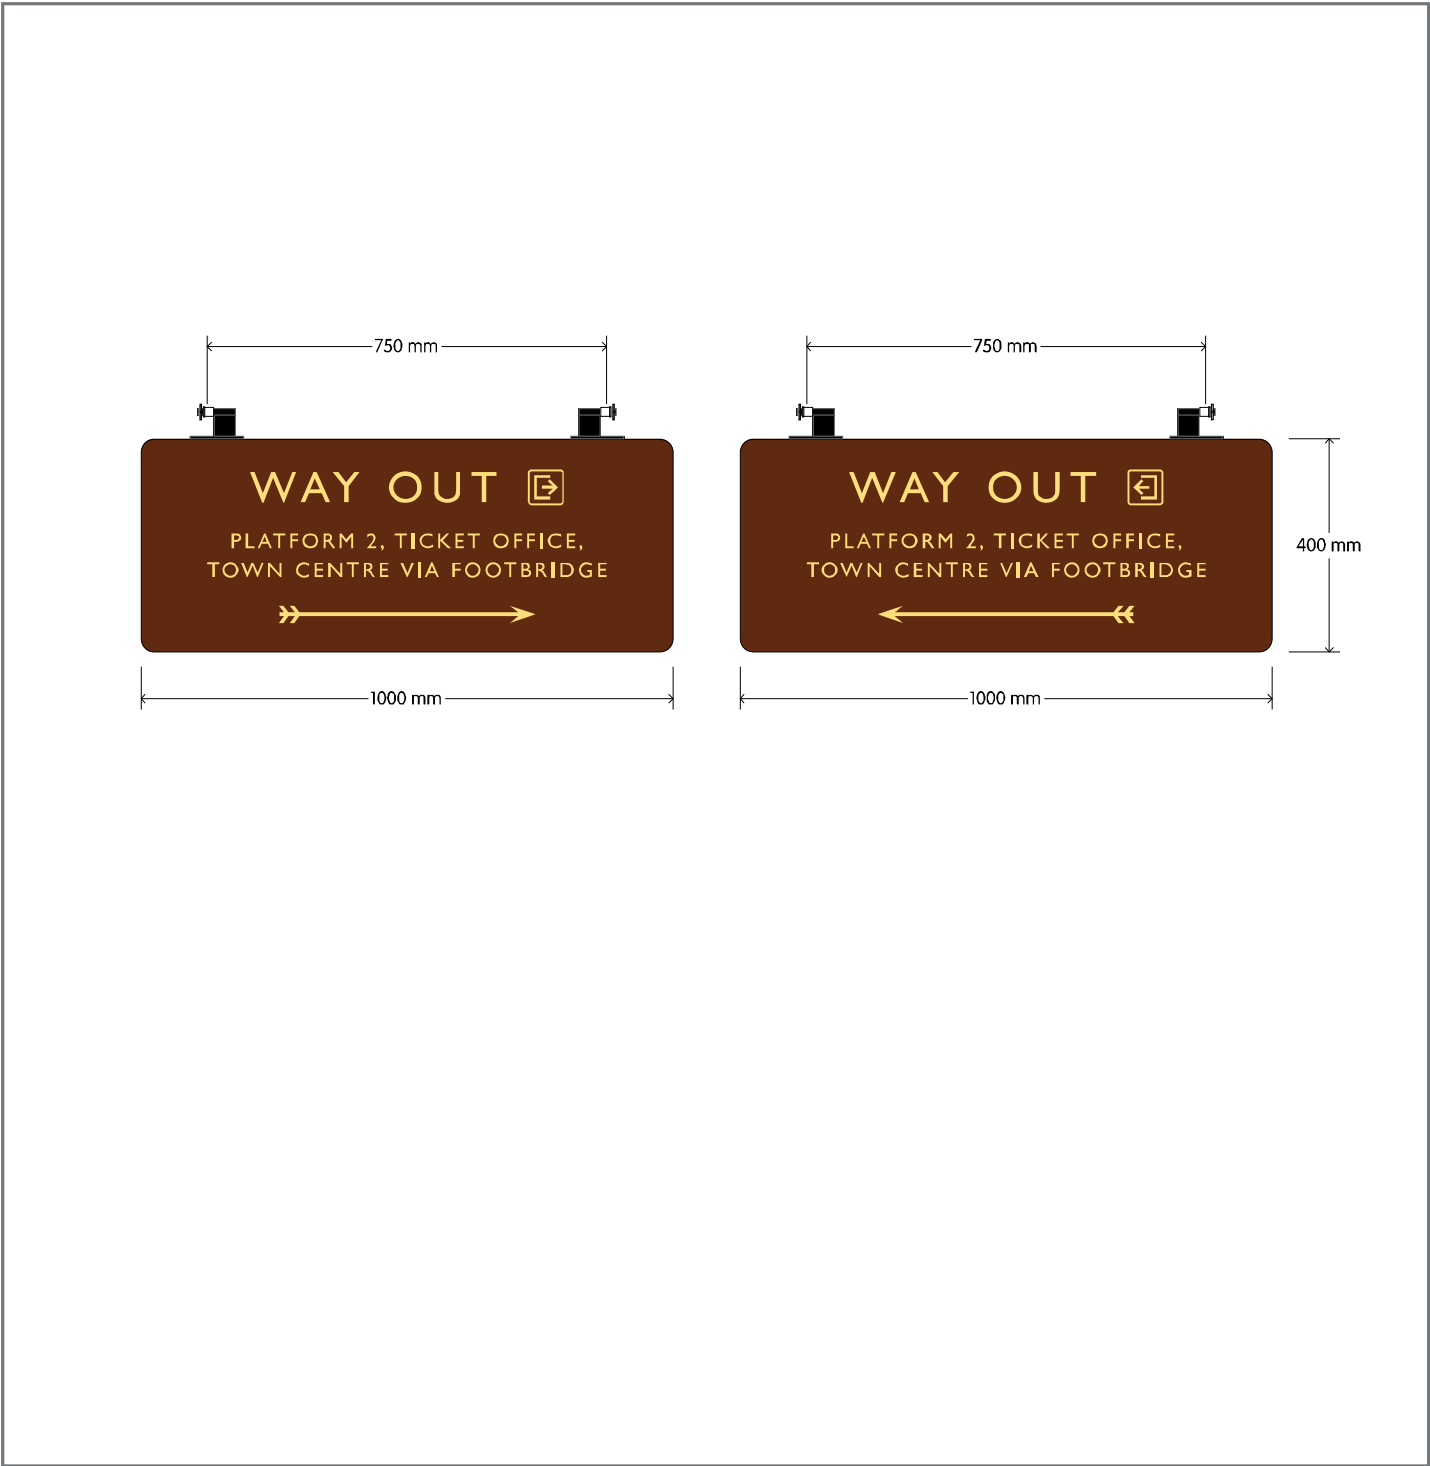

Sign Information

Sign ref: H-11

Size: 1000 x 400 x 40mm

Material: Aluminium

Quantity: x1

Construction type:
D/S PPC aluminium trays fitted back to back with suspension brackets.

Sprayed colours:
GWR Heritage

Printed colours:
GWR Heritage

Fabrication information:
UV printed and lacquered (Gloss)

Suspension drops approx 750mm centres - consider fitting brackets on site.



Rydon Signs Ltd
Unit 3, Peek House
Pinhoe Trading Estate
Exeter, Devon
EX4 8JN

Tel. 01392 466653
E-mail: sales@rydonsigns.com



Survey Contact:

Rev: Issue:


Existing sign / Site location:



Installation Information:

Remove way out sign from above staircase.
New suspended sign to fit to canopy iron work in location shown.

Proposed:

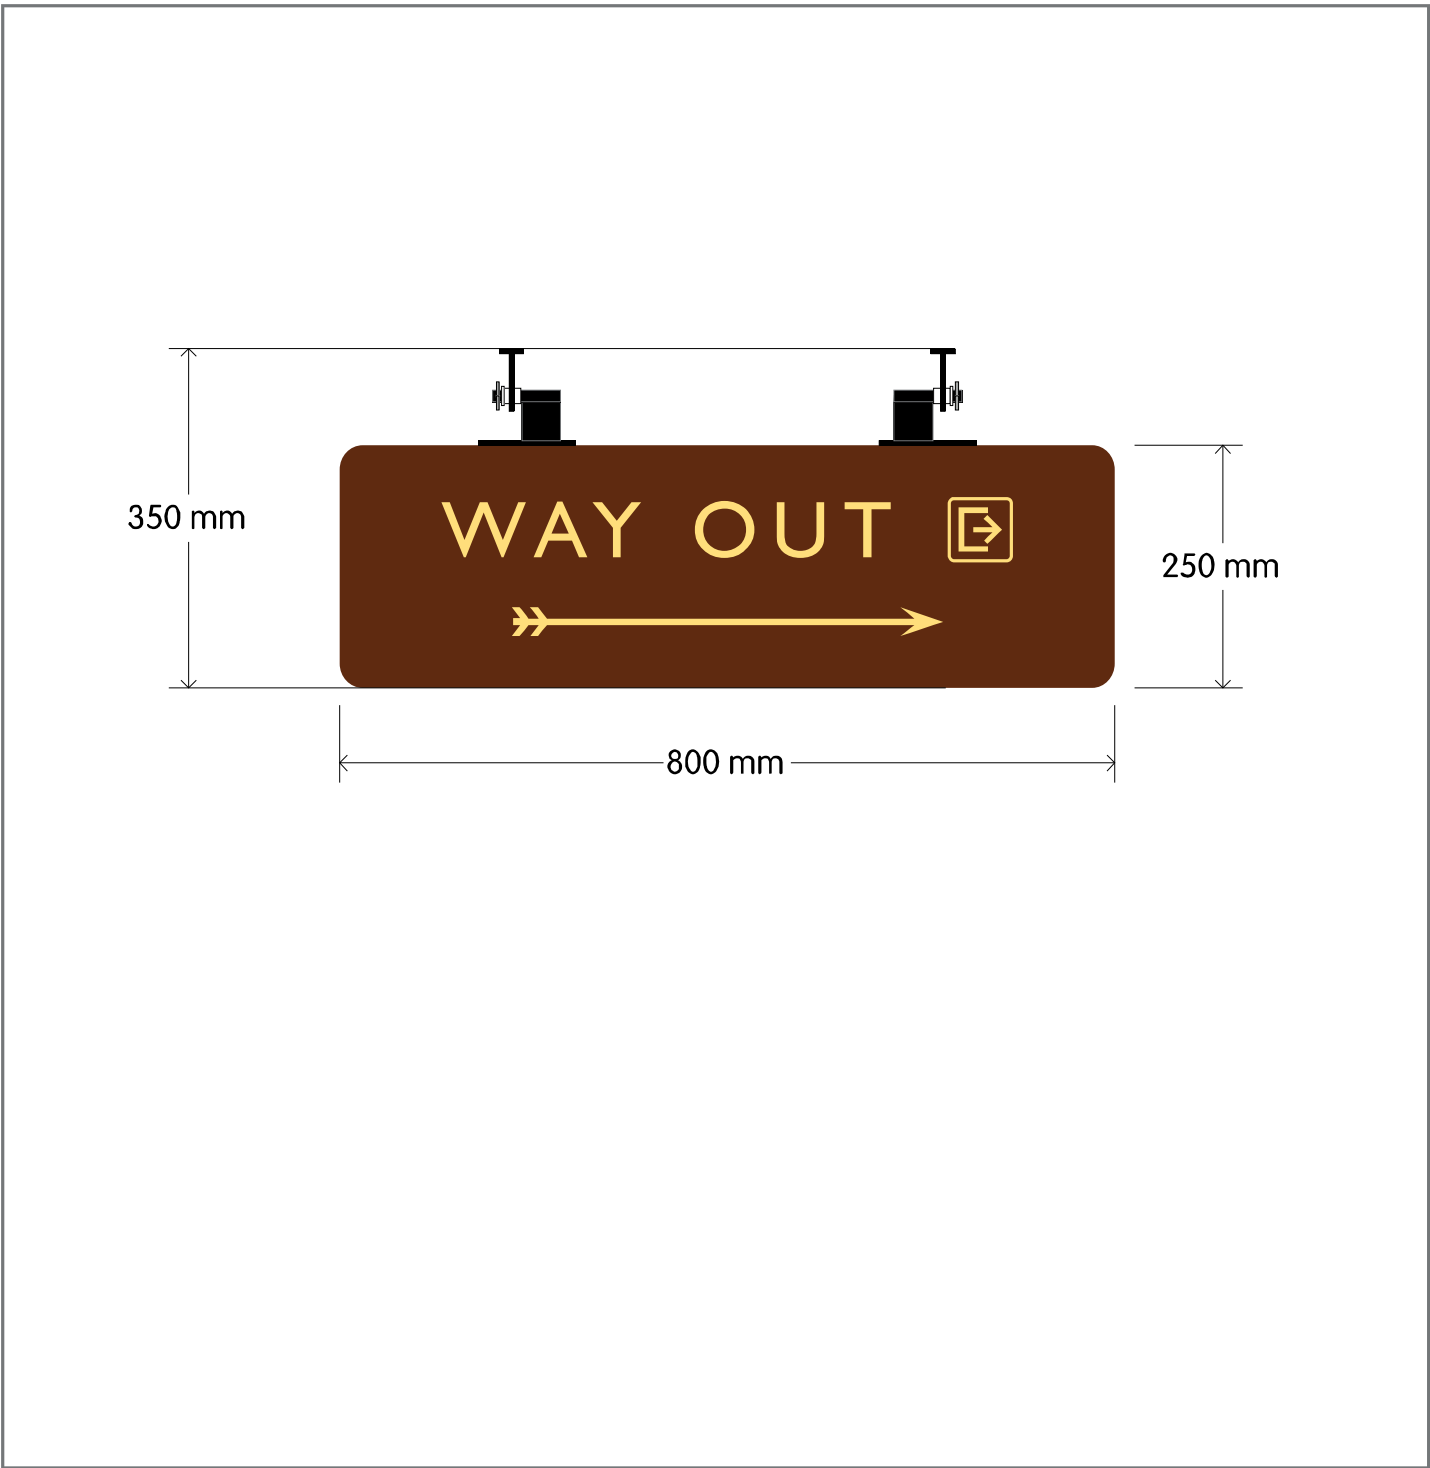

Sign Information

- Sign ref: H-12
- Size: 800 x 250 x 40mm
- Material: Aluminium
- Quantity: x1
- Construction type:
D/S PPC aluminium trays fitted back to back with suspension brackets.
Graphics one side only
- Sprayed colours:
GWR Heritage
- Printed colours:
GWR Heritage
- Fabrication information:
UV printed and lacquered (Gloss)




Rydon Signs Ltd
Unit 3, Peek House
Pinhoe Trading Estate
Exeter, Devon
EX4 8JN
Tel. 01392 466653
E-mail: sales@rydonsigns.com



Survey Contact:

Rev: Issue:


Existing sign / Site location:

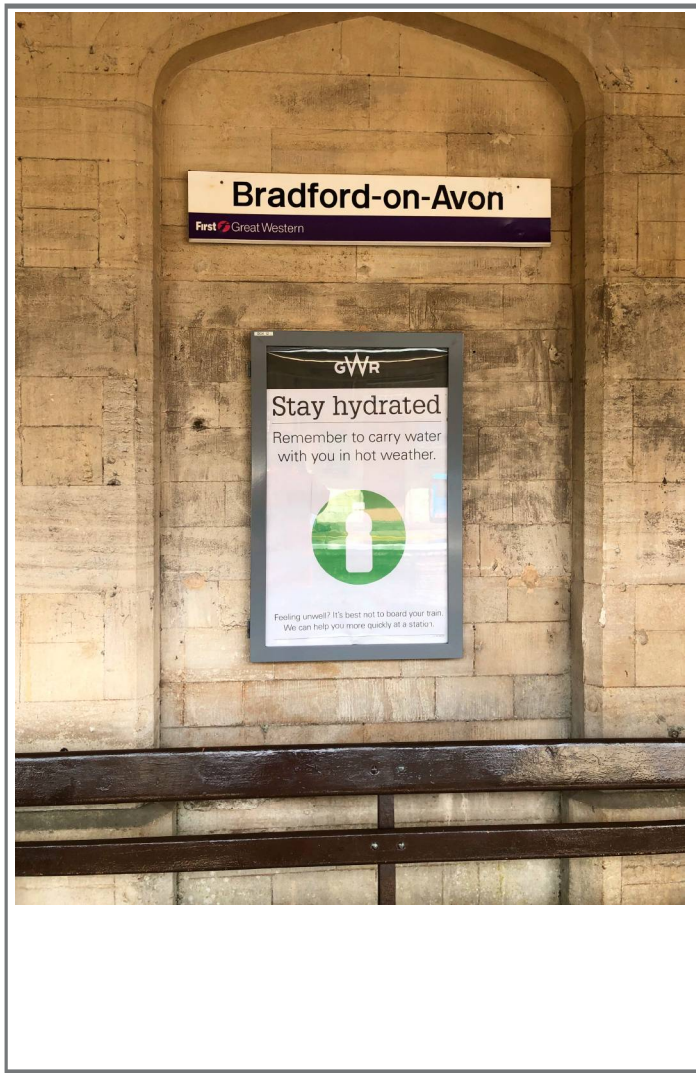

Installation Information:

Remove old sign and replace with new in same location

Proposed:

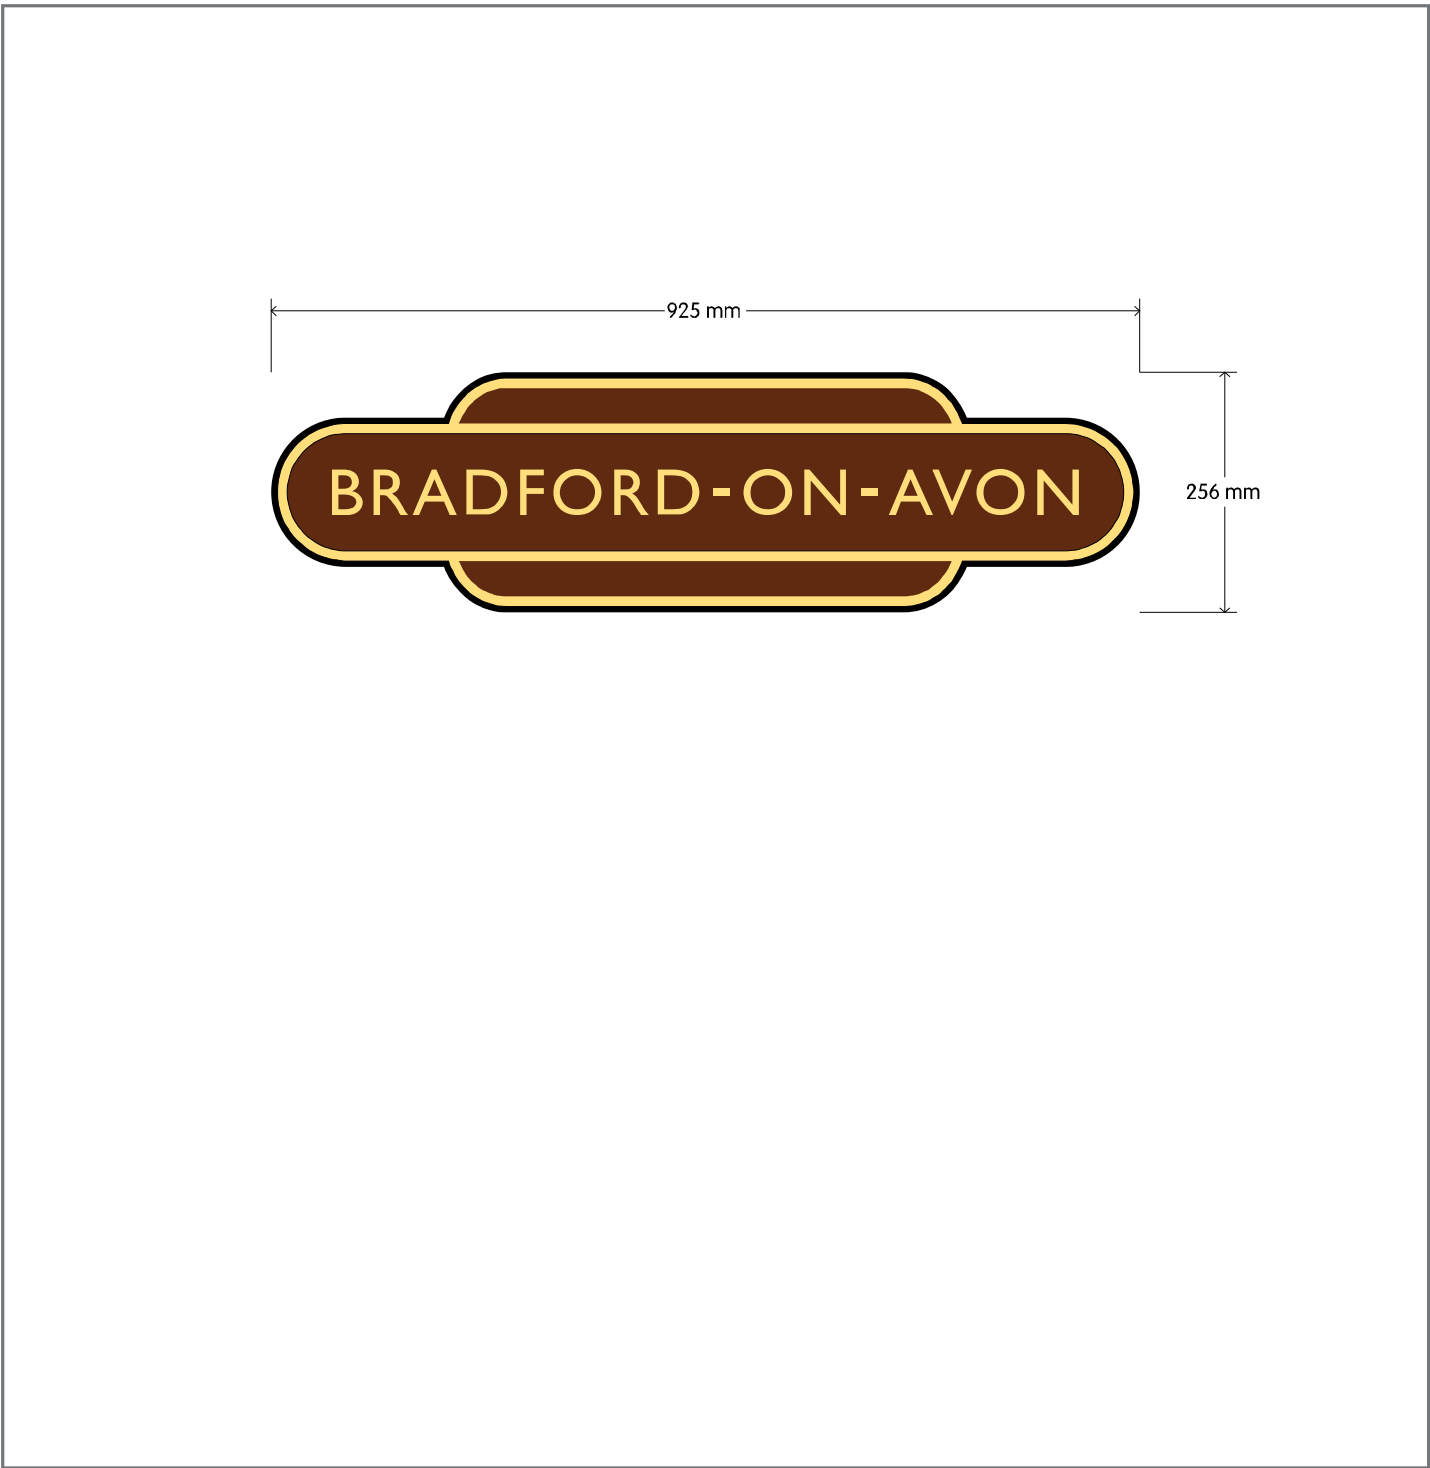

Sign Information

- Sign ref: H-14
- Size: 925 x 256mm
- Material: Aluminium
- Quantity: x1
- Construction type:
PPC formed aluminium totem name sign with angles for wall fix
- Sprayed colours:
GWR Heritage
- Printed colours:
GWR Heritage
- Fabrication information:
UV printed and lacquered (Gloss)



Rydon Signs Ltd
Unit 3, Peek House
Pinhoe Trading Estate
Exeter, Devon
EX4 8JN

Tel. 01392 466653
E-mail: sales@rydonsigns.com



Survey Contact:

Rev: Issue:


Existing sign / Site location:



Installation Information:

Remove old sign and replace with new on same post in same location.
Sign to be mounted 2500mm from underside to FFL

Proposed:

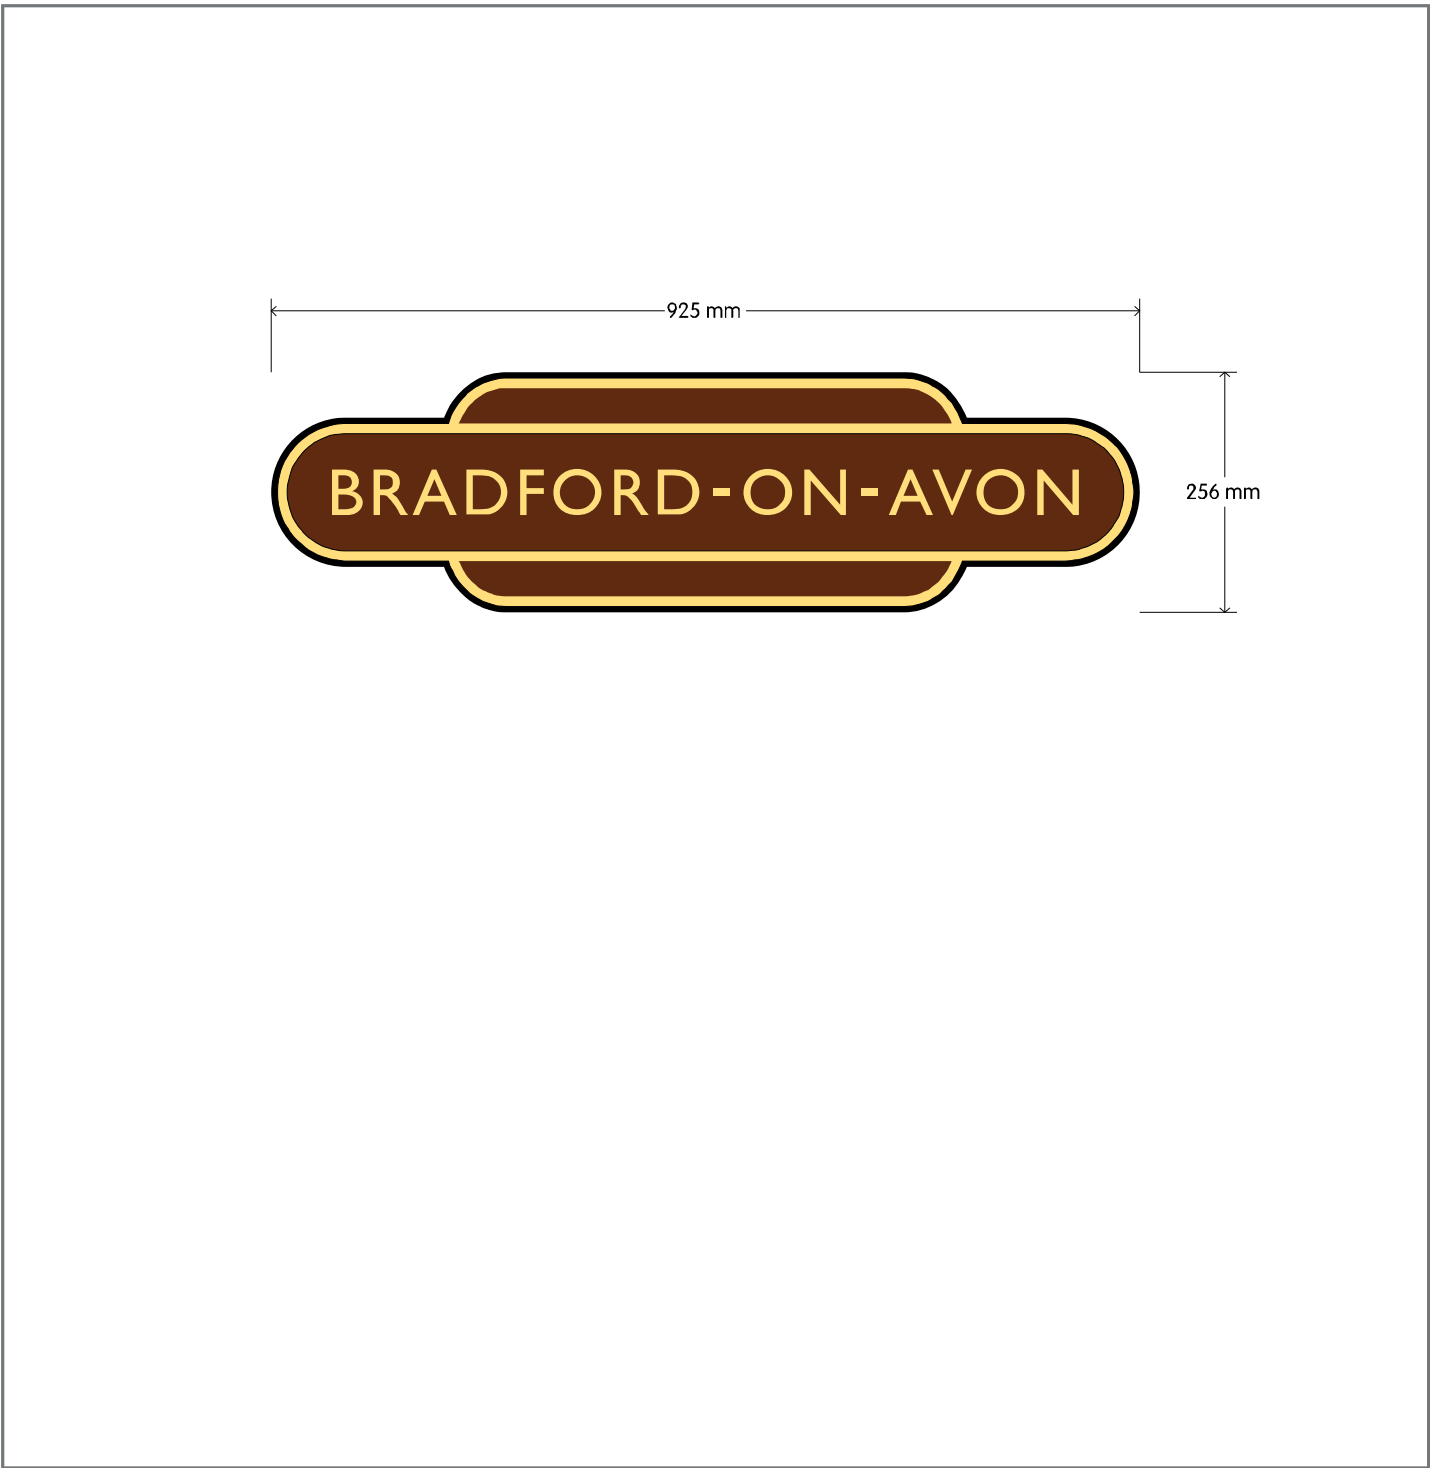

Sign Information

- Sign ref: H-15
- Size: 925 x 256mm
- Material: Aluminium
- Quantity: x1
- Construction type:
PPC formed aluminium totem name sign with channel to rear complete with black 89mm sign clips
- Sprayed colours:
GWR Heritage
- Printed colours:
GWR Heritage
- Fabrication information:
UV printed and lacquered (Gloss)



Rydon Signs Ltd
Unit 3, Peek House
Pinhoe Trading Estate
Exeter, Devon
EX4 8JN

Tel. 01392 466653
E-mail: sales@rydonsigns.com



Survey Contact:

Rev: Issue:

Existing sign / Site location:



Installation Information:

Remove signs from post and do not replace.

Proposed:

Sign removal

Sign Information

Sign ref: H-16

Size:

Material:

Quantity:

Construction type:

Sprayed colours:

Printed colours:

Fabrication information:



Rydon Signs Ltd
Unit 3, Peek House
Pinhoe Trading Estate
Exeter, Devon
EX4 8JN

Tel. 01392 466653
E-mail: sales@rydonsigns.com




Survey Contact:

Rev:

Issue:


Existing sign / Site location:

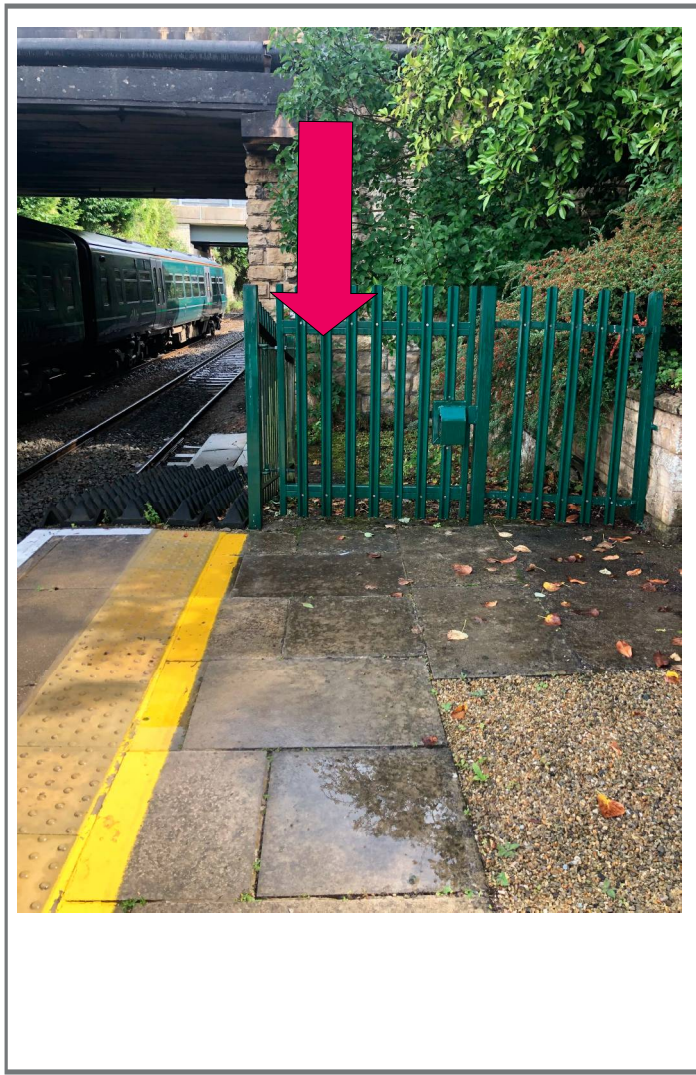

Installation Information:

New sign to be mounted to end of platform gate

Proposed:

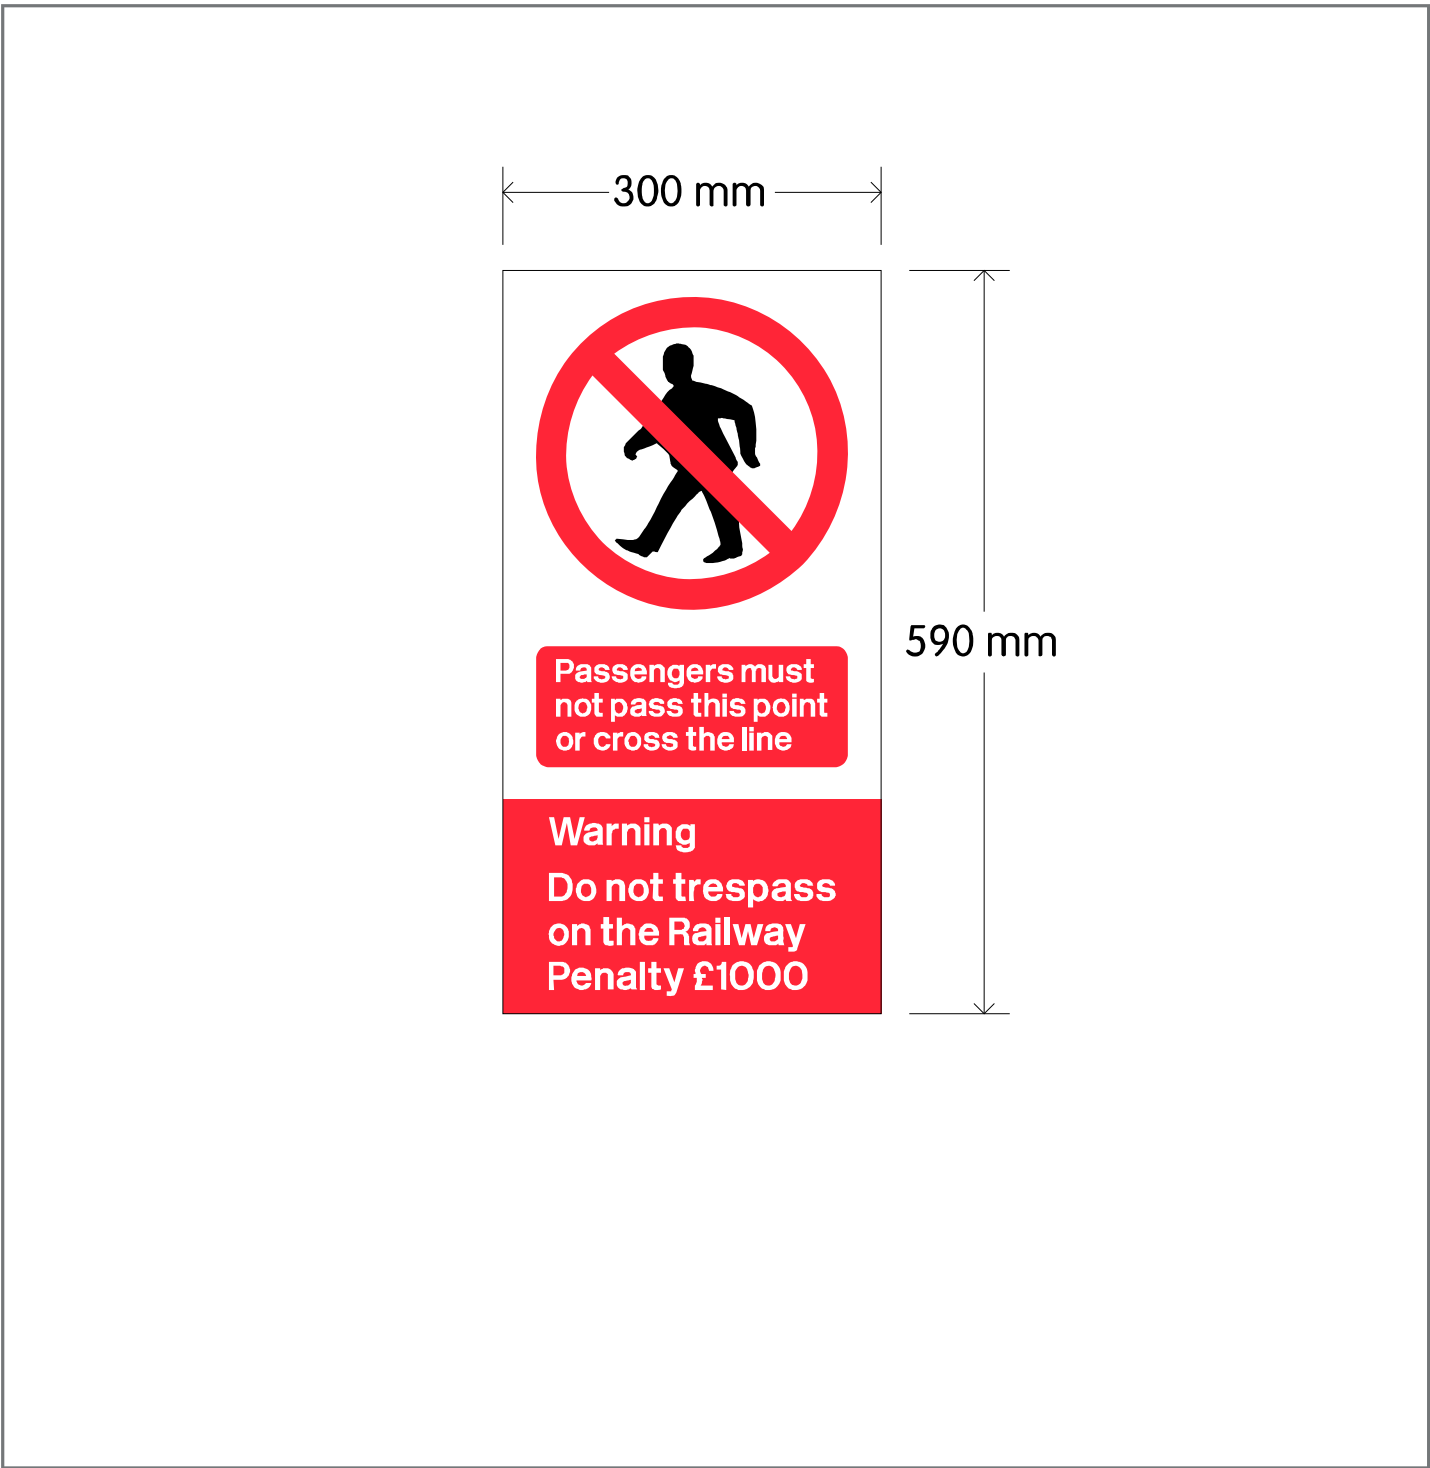

Sign Information

Sign ref: H-17

Size: 300 x 590mm

Material: Aluminium

Quantity: x1

Construction type:
PPC aluminium sign plate with channel to rear complete with rsj sign clips

Sprayed colours:
GWR Standard

Printed colours:
GWR Standard

Fabrication information:
UV printed and lacquered



Rydon Signs Ltd
Unit 3, Peek House
Pinhoe Trading Estate
Exeter, Devon
EX4 8JN

Tel. 01392 466653
E-mail: sales@rydonsigns.com



Survey Contact:

Rev:

Issue:


Existing sign / Site location:



Installation Information:

New post to be dug into new foundation right of bench in soft ground.
New signs to be clamped to post, name sign to be mounted 2500mm from underside to FFL

Proposed:

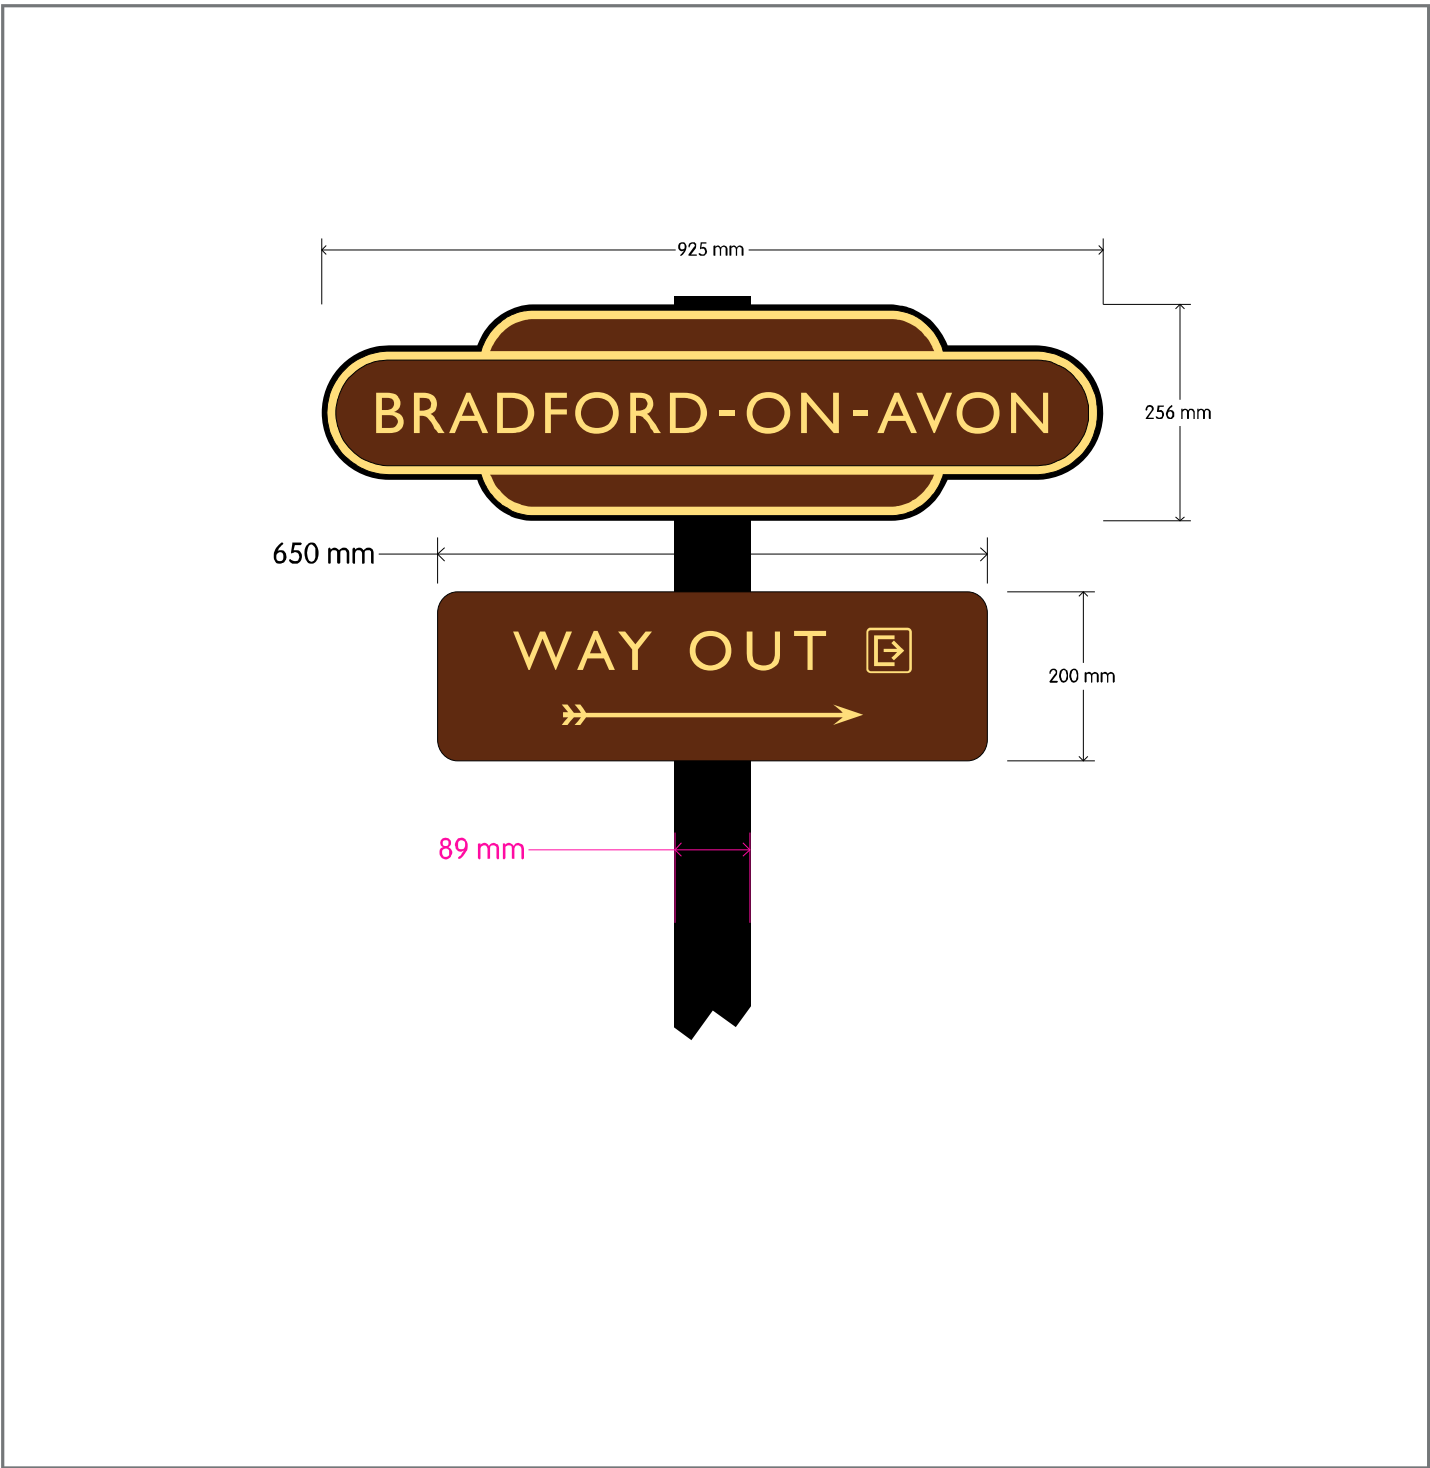

Sign Information

Sign ref: H-20

Size:
Top: 925 x 256mm
Bottom: 650 x 200mm

Material: Aluminium

Quantity: x1 of each

Construction type:
PPC formed aluminium totem name sign with channel to rear complete with black 89mm sign clips

PPC aluminium tray sign with fully welded and dressed radius corners

Sprayed colours:
GWR Heritage

Printed colours:
GWR Heritage

Fabrication information:
UV printed and lacquered (Gloss)



Rydon Signs Ltd
Unit 3, Peek House
Pinhoe Trading Estate
Exeter, Devon
EX4 8JN

Tel. 01392 466653
E-mail: sales@rydonsigns.com



Survey Contact:

Rev:

Issue:


Existing sign / Site location:



Installation Information:

Remove old sign and replace with new on same post in same location.
Sign to be mounted 2500mm from underside to FFL

Proposed:

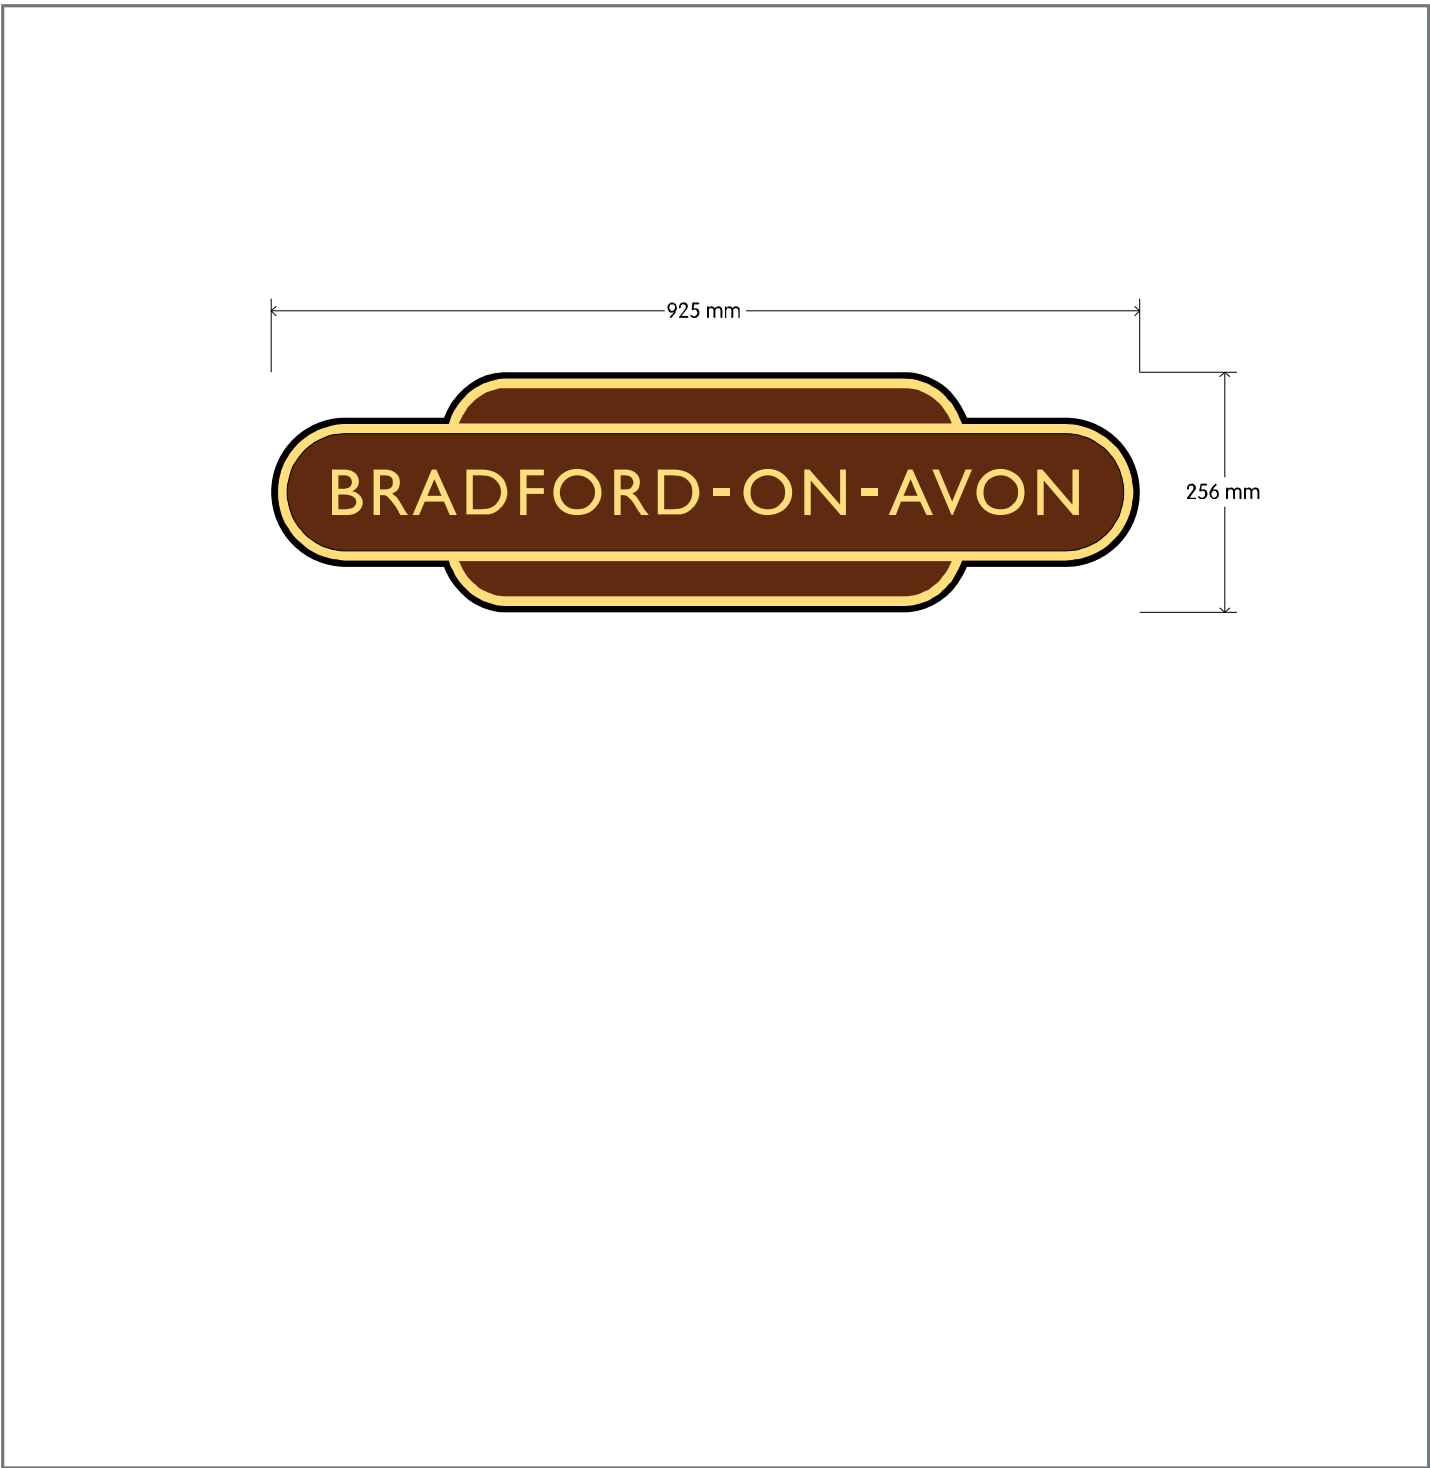

Sign Information

- Sign ref: H-21
- Size: 925 x 256mm
- Material: Aluminium
- Quantity: x1
- Construction type:
PPC formed aluminium totem name sign with channel to rear complete with black 89mm sign clips
- Sprayed colours:
GWR Heritage
- Printed colours:
GWR Heritage
- Fabrication information:
UV printed and lacquered (Gloss)



Rydon Signs Ltd
Unit 3, Peek House
Pinhoe Trading Estate
Exeter, Devon
EX4 8JN

Tel. 01392 466653
E-mail: sales@rydonsigns.com



Survey Contact:

Rev: Issue:


Existing sign / Site location:



Installation Information:

Remove old sign and replace with new on same post in same location.
Sign to be mounted 2500mm from underside to FFL

Proposed:

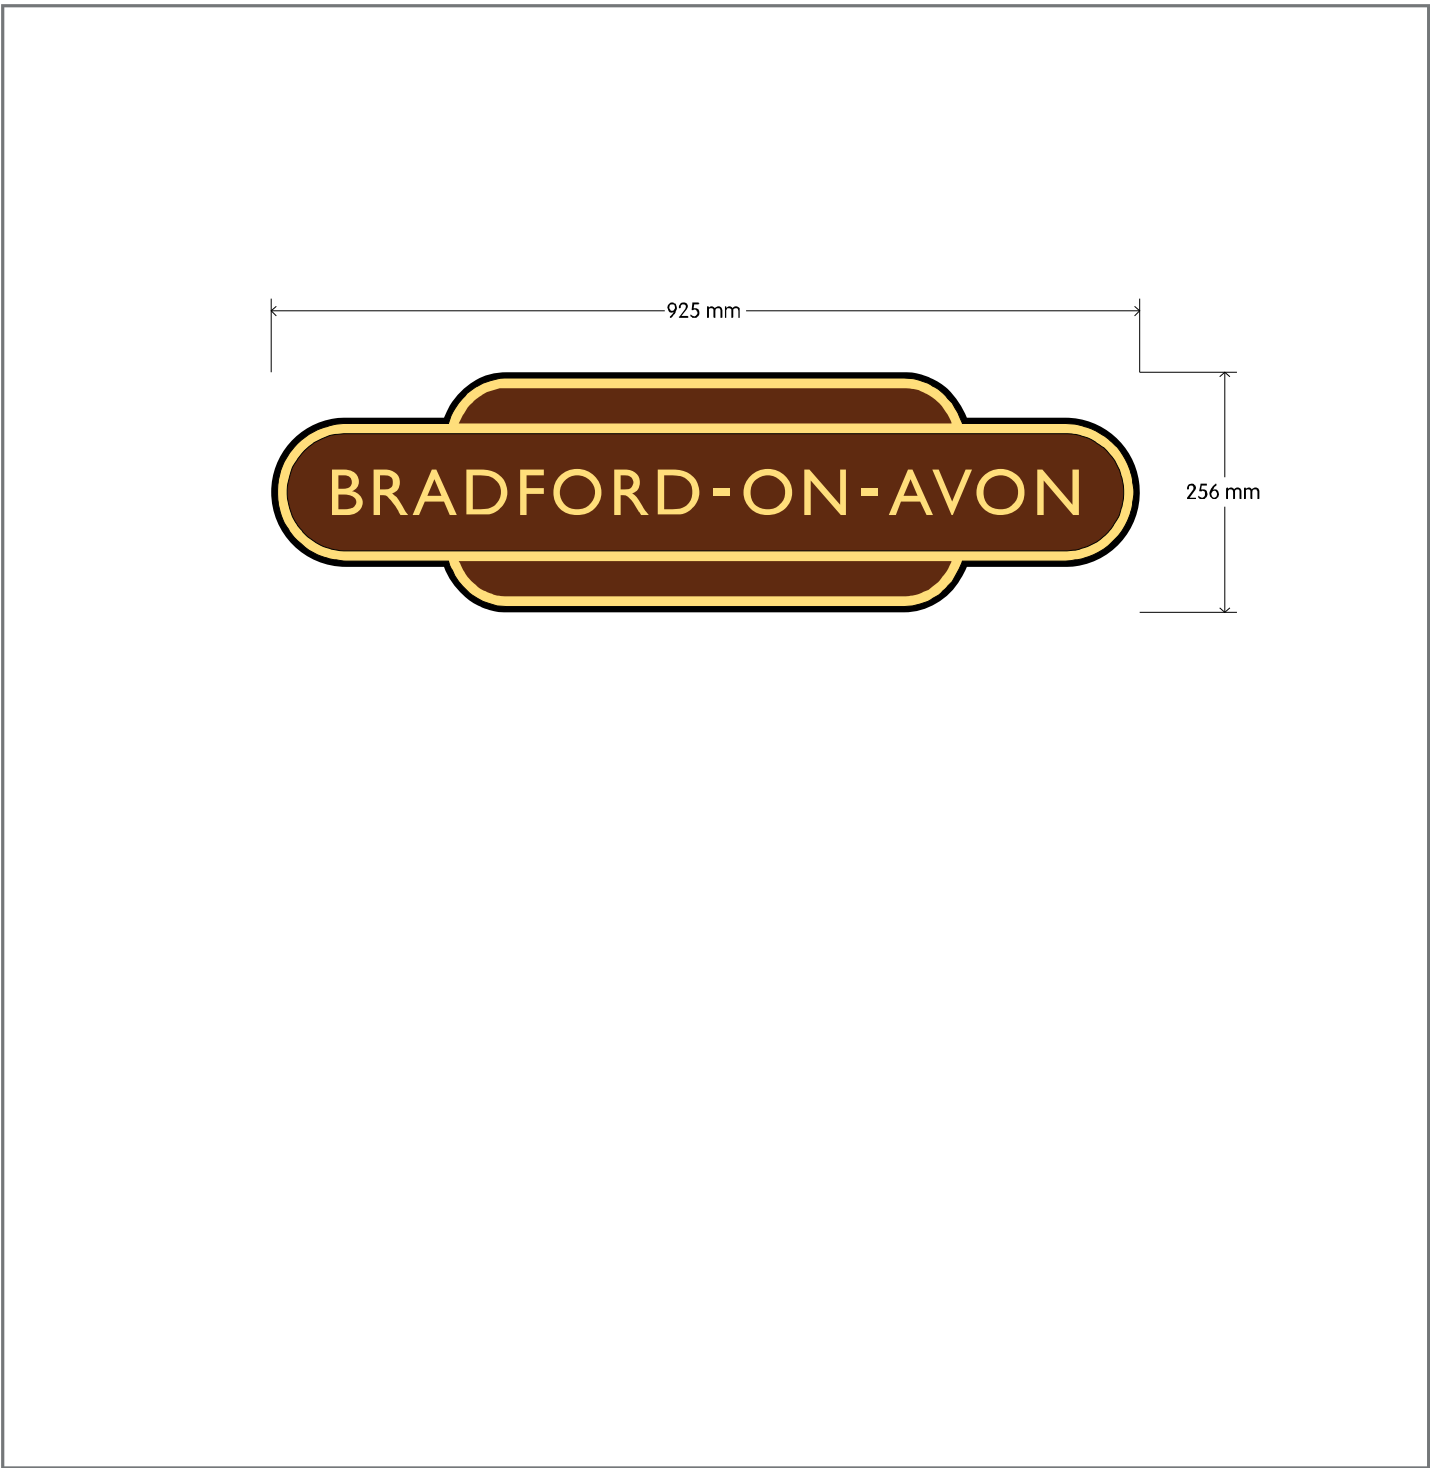

Sign Information

- Sign ref: H-22
- Size: 925 x 256mm
- Material: Aluminium
- Quantity: x1
- Construction type:
PPC formed aluminium totem name sign with channel to rear complete with black 89mm sign clips
- Sprayed colours:
GWR Heritage
- Printed colours:
GWR Heritage
- Fabrication information:
UV printed and lacquered (Gloss)



Rydon Signs Ltd
Unit 3, Peek House
Pinhoe Trading Estate
Exeter, Devon
EX4 8JN

Tel. 01392 466653
E-mail: sales@rydonsigns.com



Survey Contact:

Rev: Issue:


Existing sign / Site location:



Installation Information:

Remove old sign and replace with new on same post in same location.
Sign to be mounted above sign H-22

Proposed:

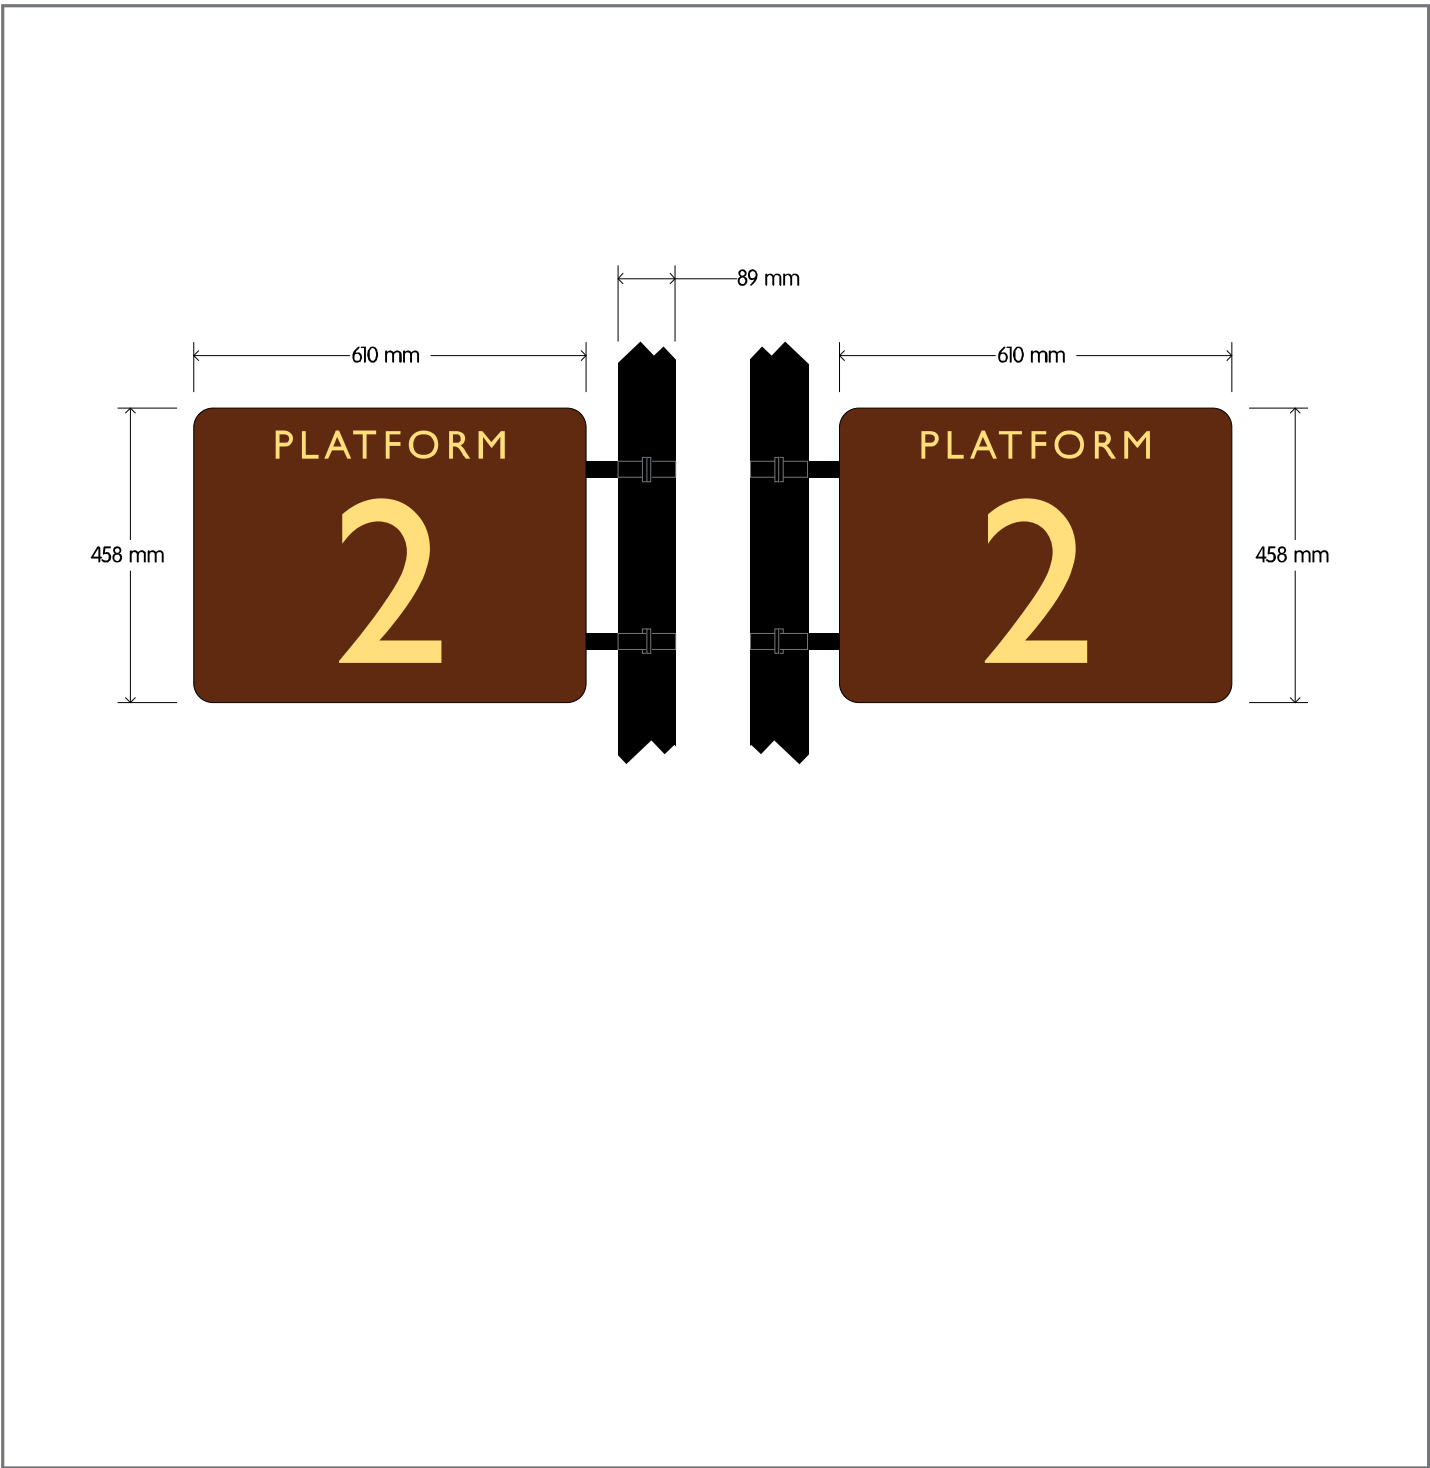

Sign Information

- Sign ref: H-23
- Size: 610 x 458 x 40mm
- Material: Aluminium
- Quantity: x1
- Construction type:
D/S PPC aluminium trays fitted to custom steel projecting frame to suit an 89mm post.
- Sprayed colours:
GWR Heritage
- Printed colours:
GWR Heritage
- Fabrication information:
UV printed and lacquered (Gloss)



Rydon Signs Ltd
Unit 3, Peek House
Pinhoe Trading Estate
Exeter, Devon
EX4 8JN

Tel. 01392 466653
E-mail: sales@rydonsigns.com



Survey Contact:

Rev: Issue:

Existing sign / Site location:



Installation Information:

Relocate turbulence sign to help point post facing track (100 x 100mm clips required).
CCTV to removed and discarded

Proposed:



Sign Information

Sign ref: H-24

Size:

Material:

Quantity:

Construction type:

Sprayed colours:

Printed colours:

Fabrication information:



Rydon Signs Ltd
Unit 3, Peek House
Pinhoe Trading Estate
Exeter, Devon
EX4 8JN

Tel. 01392 466653
E-mail: sales@rydonsigns.com




Survey Contact:

Rev:

Issue:

Existing sign / Site location:

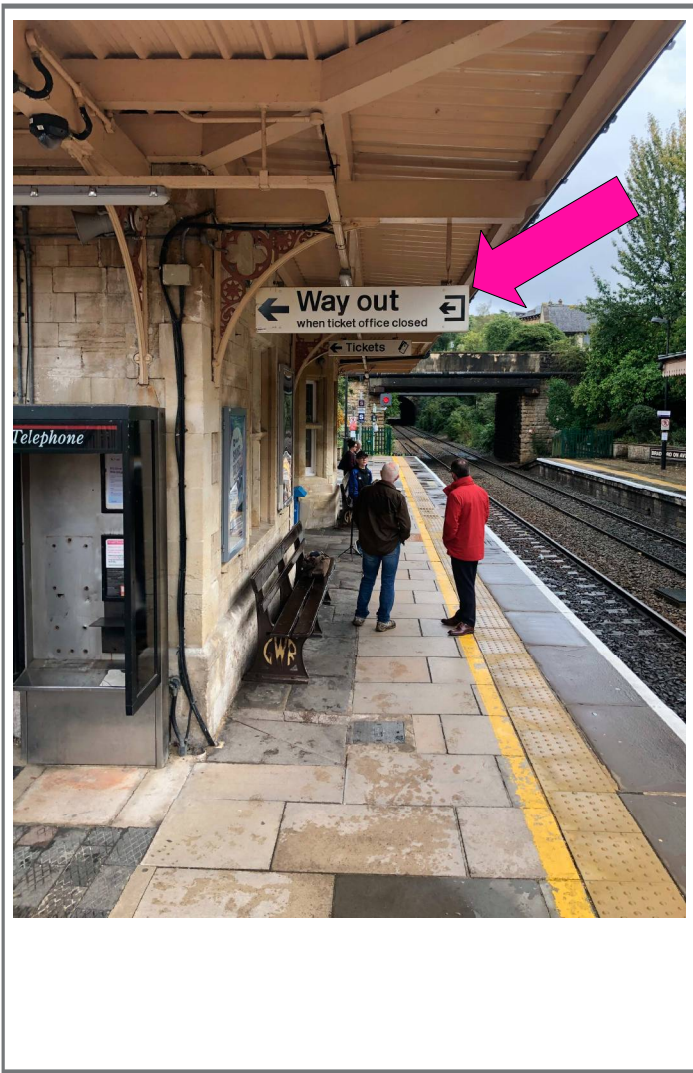


Installation Information:

Remove old sign from drops.
New sign to be fitted to existing drops in same location.

Line block / Possession required to do safety critical works

Proposed:

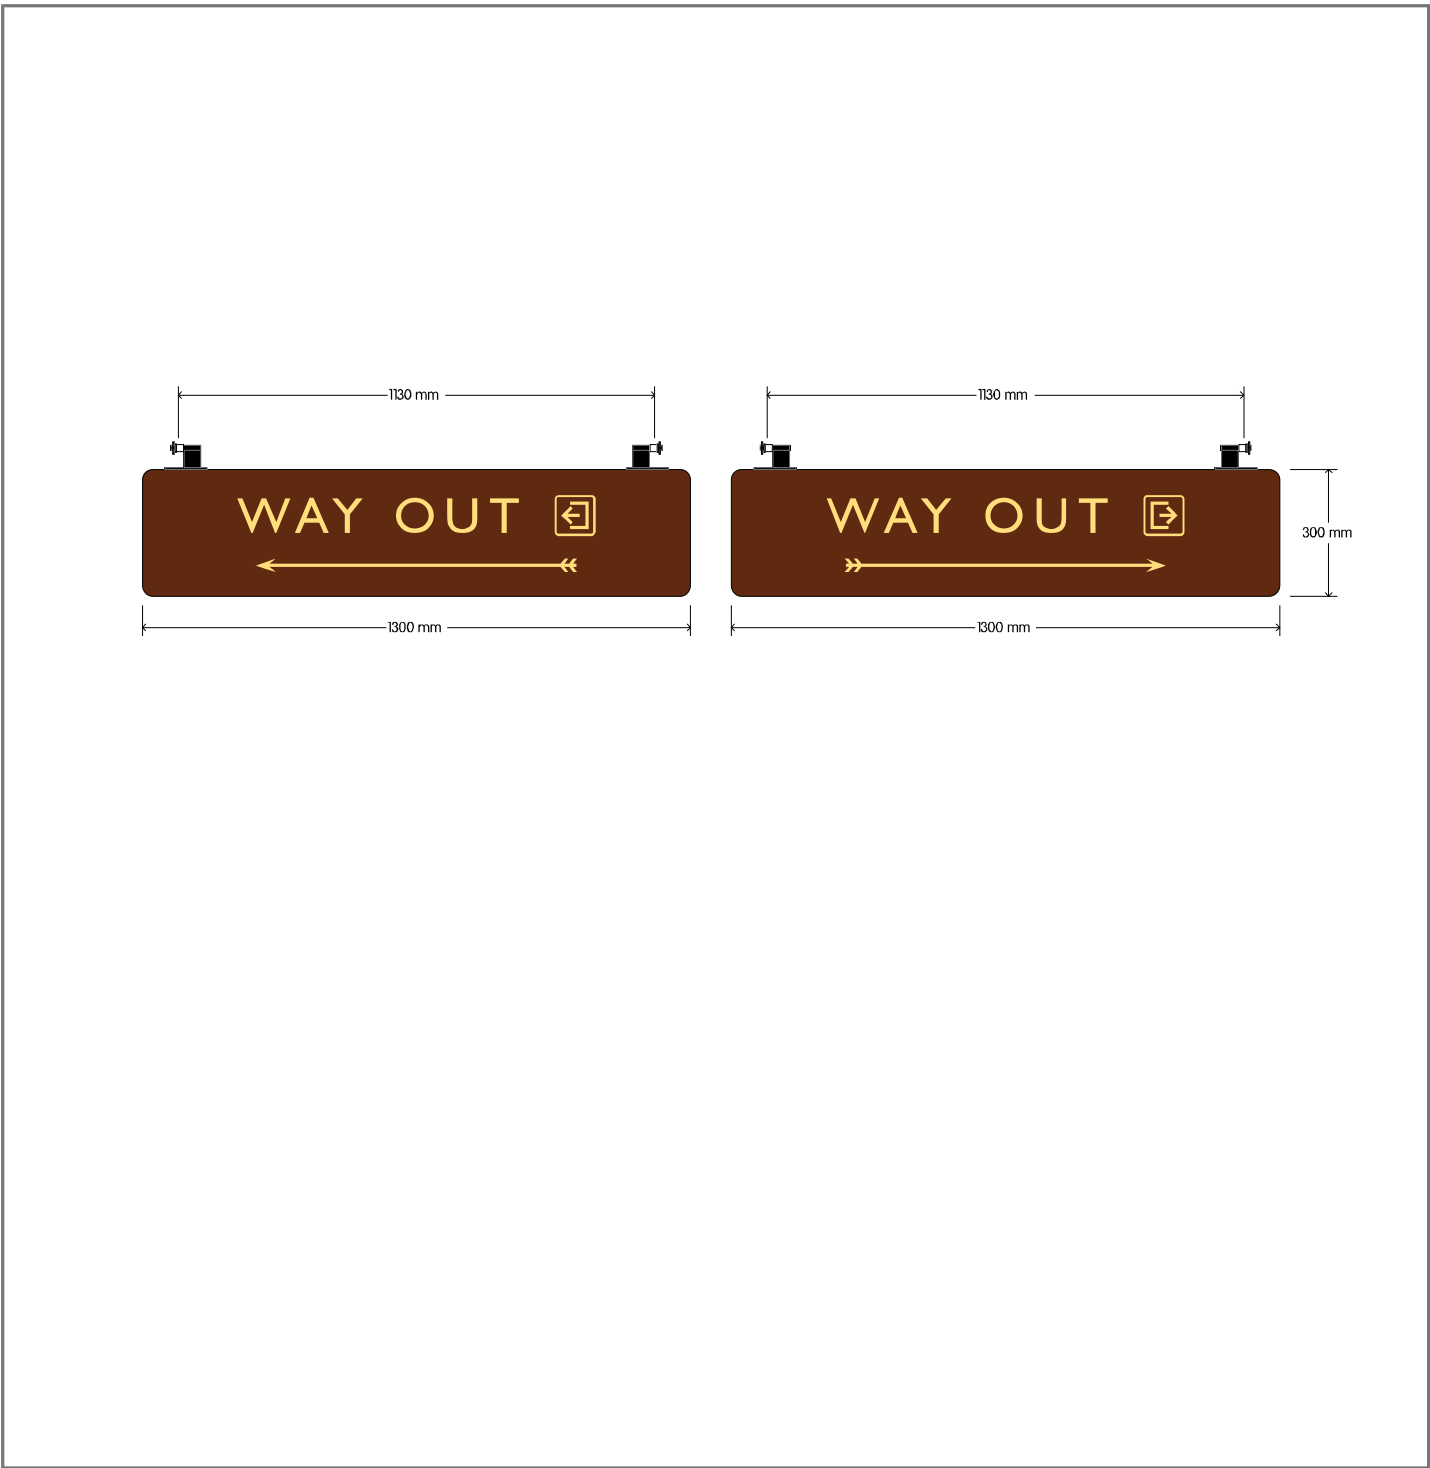

Sign Information

Sign ref: H-25

Size: 1300 x 300 x 40mm

Material: Aluminium

Quantity: x1

Construction type:
D/S PPC aluminium trays fitted back to back with suspension brackets.

Sprayed colours:
GWR Heritage

Printed colours:
GWR Heritage

Fabrication information:
UV printed and lacquered (Gloss)

Suspension drops approx 1130mm centres - consider fitting brackets on site.



Rydon Signs Ltd
Unit 3, Peek House
Pinhoe Trading Estate
Exeter, Devon
EX4 8JN


Tel. 01392 466653
E-mail: sales@rydonsigns.com



Survey Contact:

Rev: Issue:

Existing sign / Site location:

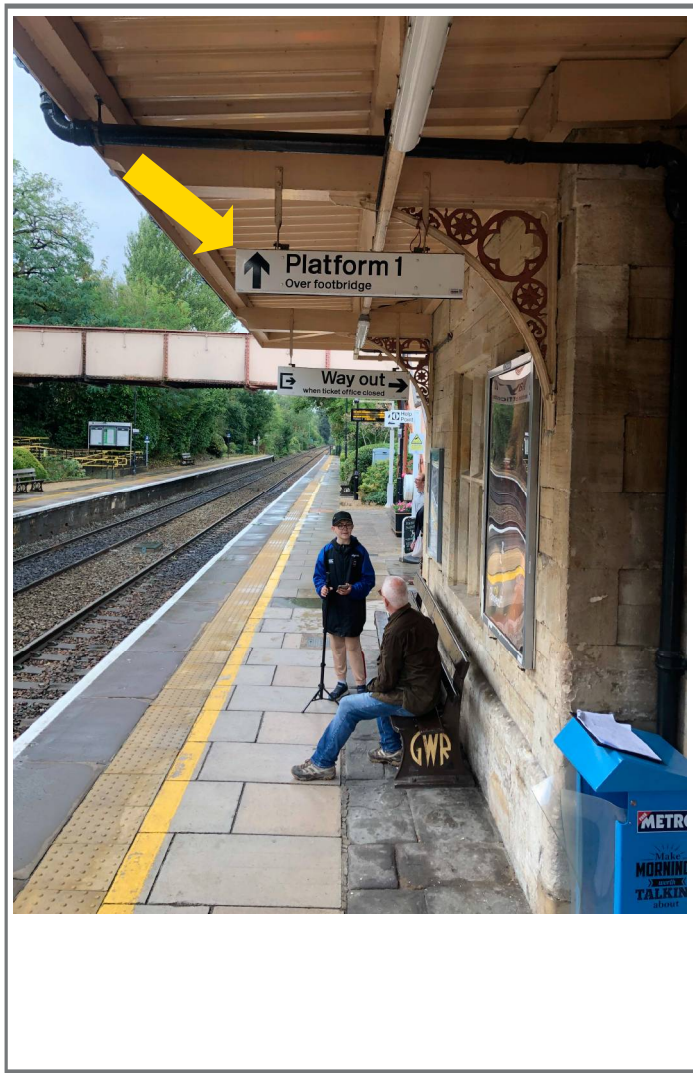


Installation Information:

Remove old sign from existing drops.
New suspended sign to fit to existing drops.

Line block / Possession required to do safety critical works

Proposed:

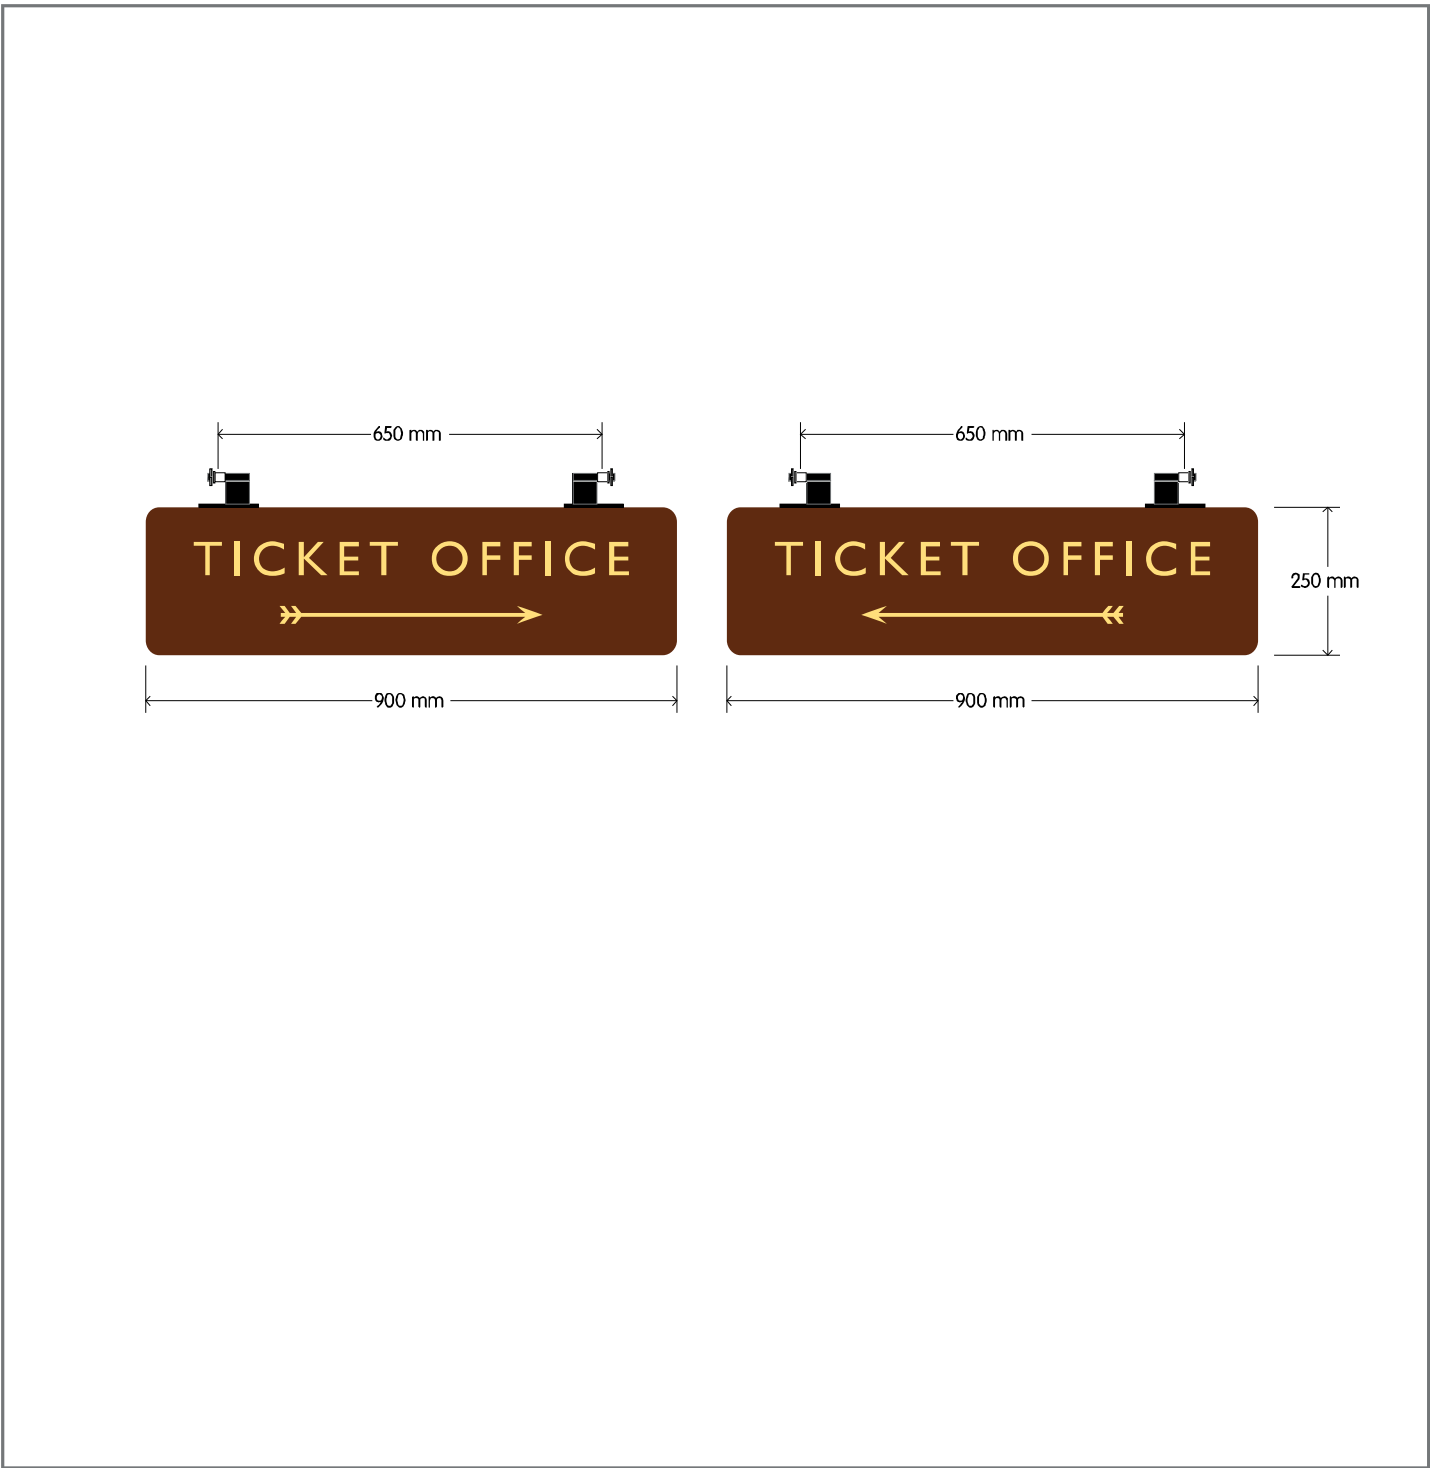

Sign Information

Sign ref: H-26

Size: 800 x 250 x 40mm

Material: Aluminium

Quantity: x1

Construction type:
D/S PPC aluminium trays fitted back to back with suspension brackets.
Graphics one side only

Sprayed colours:
GWR Heritage

Printed colours:
GWR Heritage

Fabrication information:
UV printed and lacquered (Gloss)



Rydon Signs Ltd
Unit 3, Peek House
Pinhoe Trading Estate
Exeter, Devon
EX4 8JN


Tel. 01392 466653
E-mail: sales@rydonsigns.com



Survey Contact:

Rev: Issue:


Existing sign / Site location:

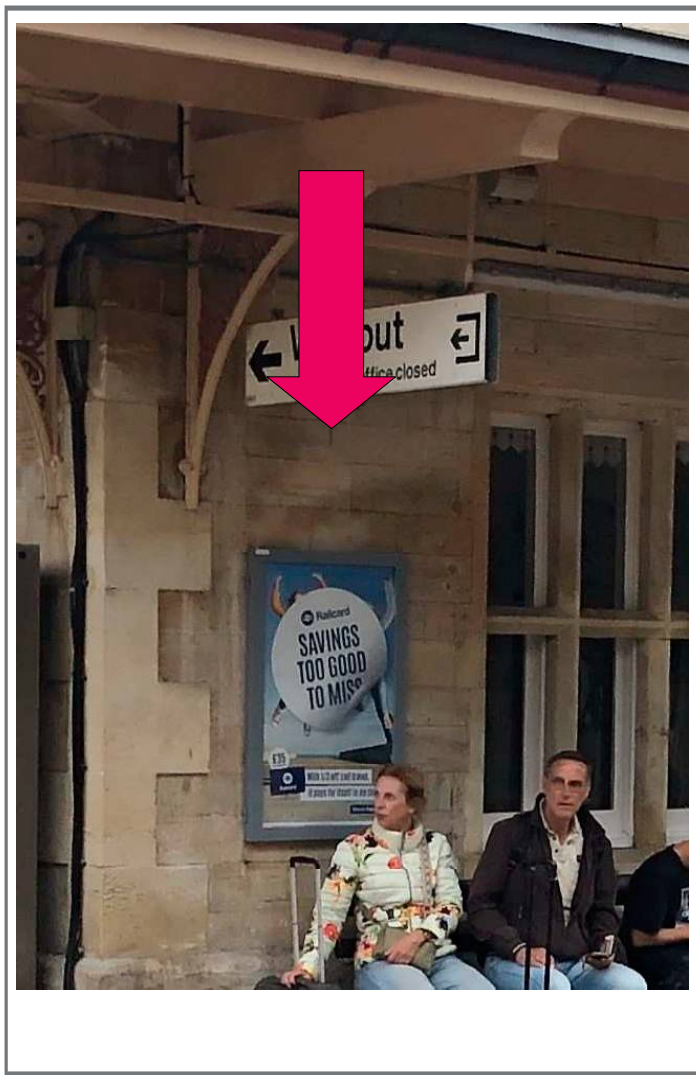

Installation Information:

Sign to be fitted centrally 50mm above poster board on platform 2

Proposed:

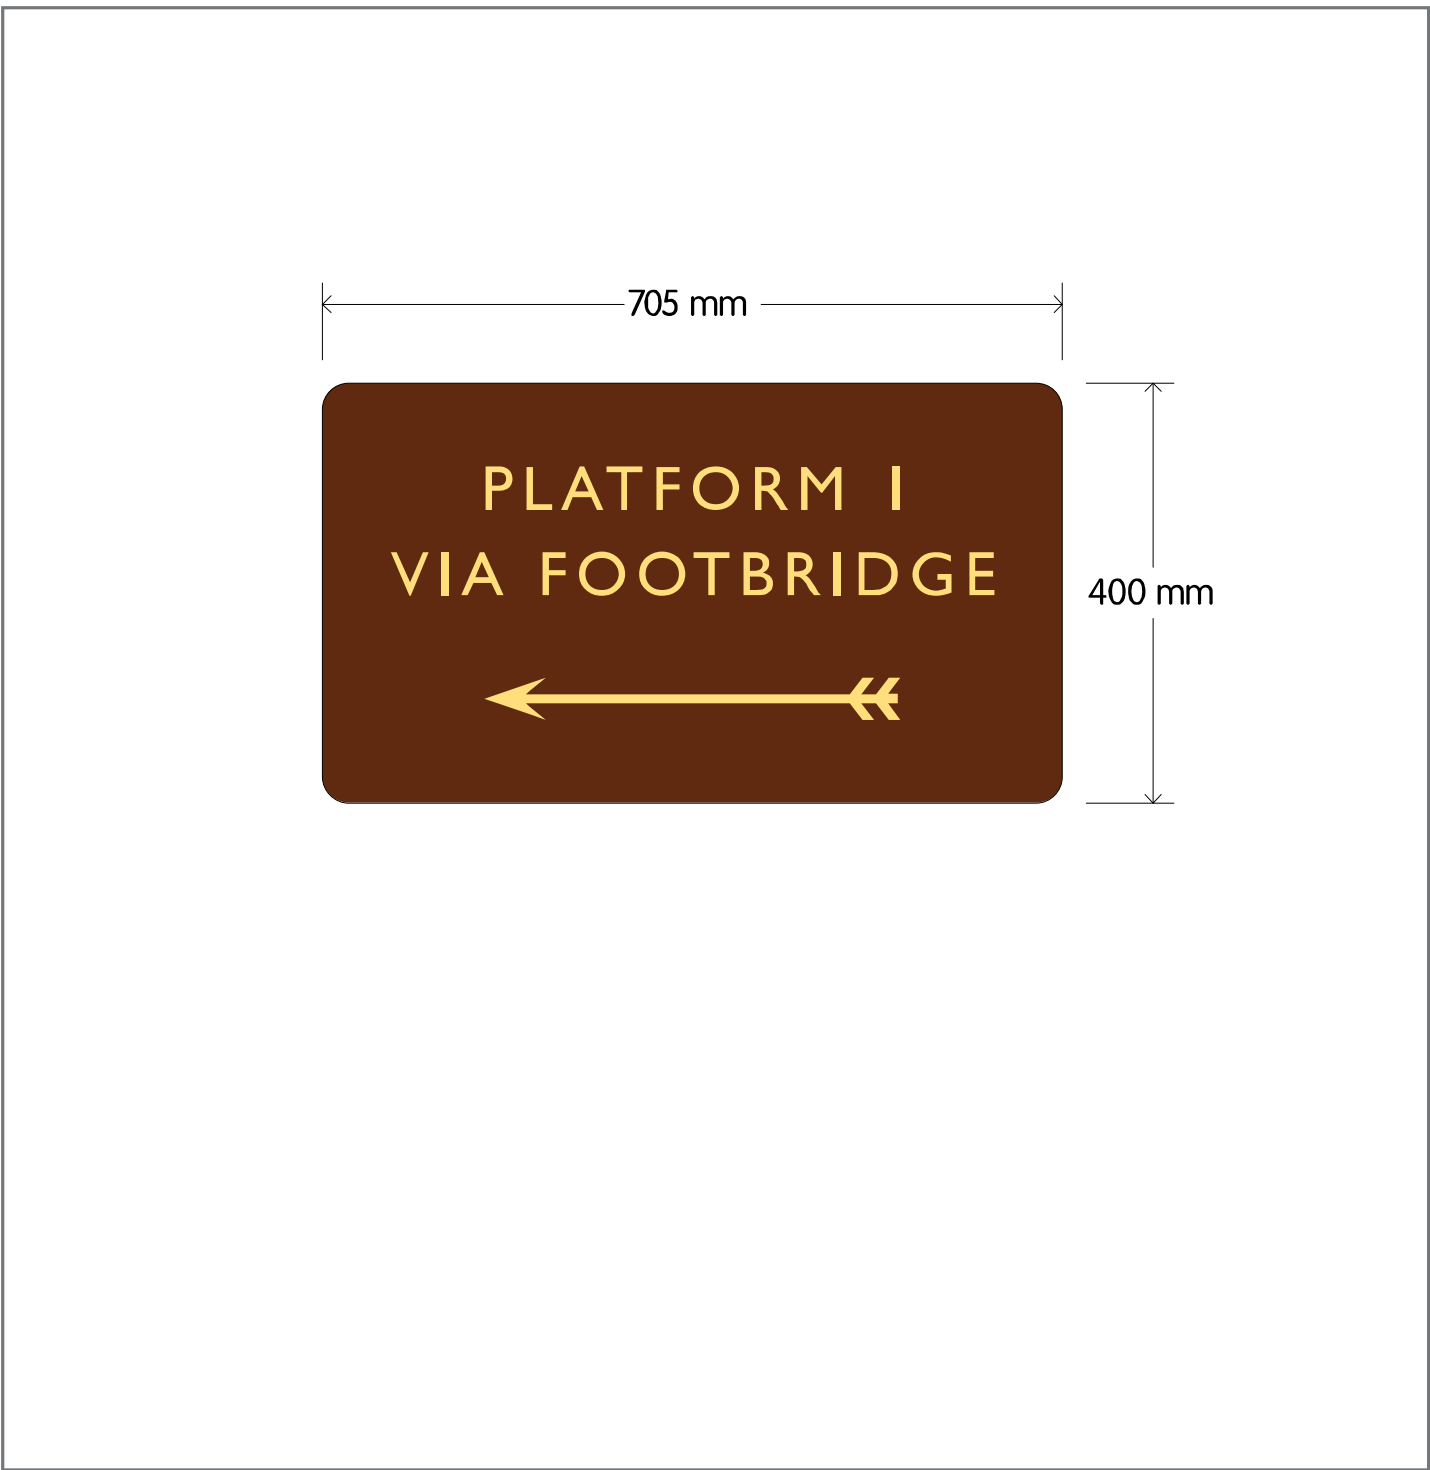

Sign Information

Sign ref: H-27

Size: 705 x 400 x 20mm

Material: Aluminium

Quantity: x1

Construction type:
PPC aluminium tray sign with fully welded and dressed radius corners. Complete with angles for wall fix.

Sprayed colours:
GWR Heritage

Printed colours:
GWR Heritage

Fabrication information:
UV printed and lacquered (Gloss)



Rydon Signs Ltd
Unit 3, Peek House
Pinhoe Trading Estate
Exeter, Devon
EX4 8JN

Tel. 01392 466653
E-mail: sales@rydonsigns.com




Survey Contact:

Rev:

Issue:


Existing sign / Site location:

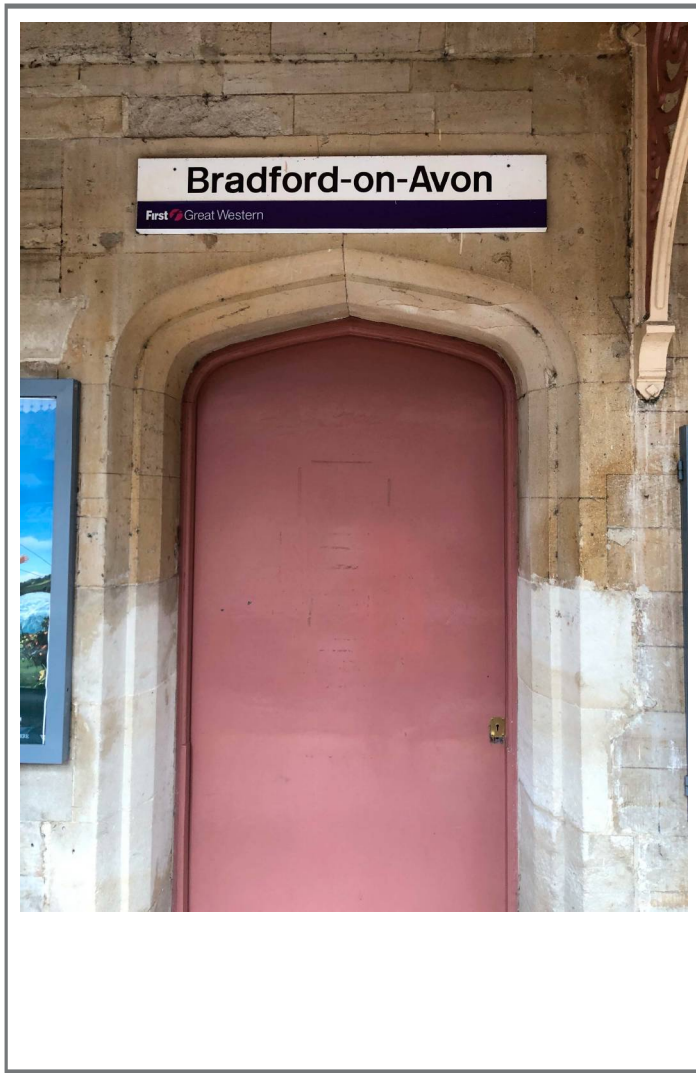

Installation Information:

Remove old sign and replace with new in same location

Proposed:

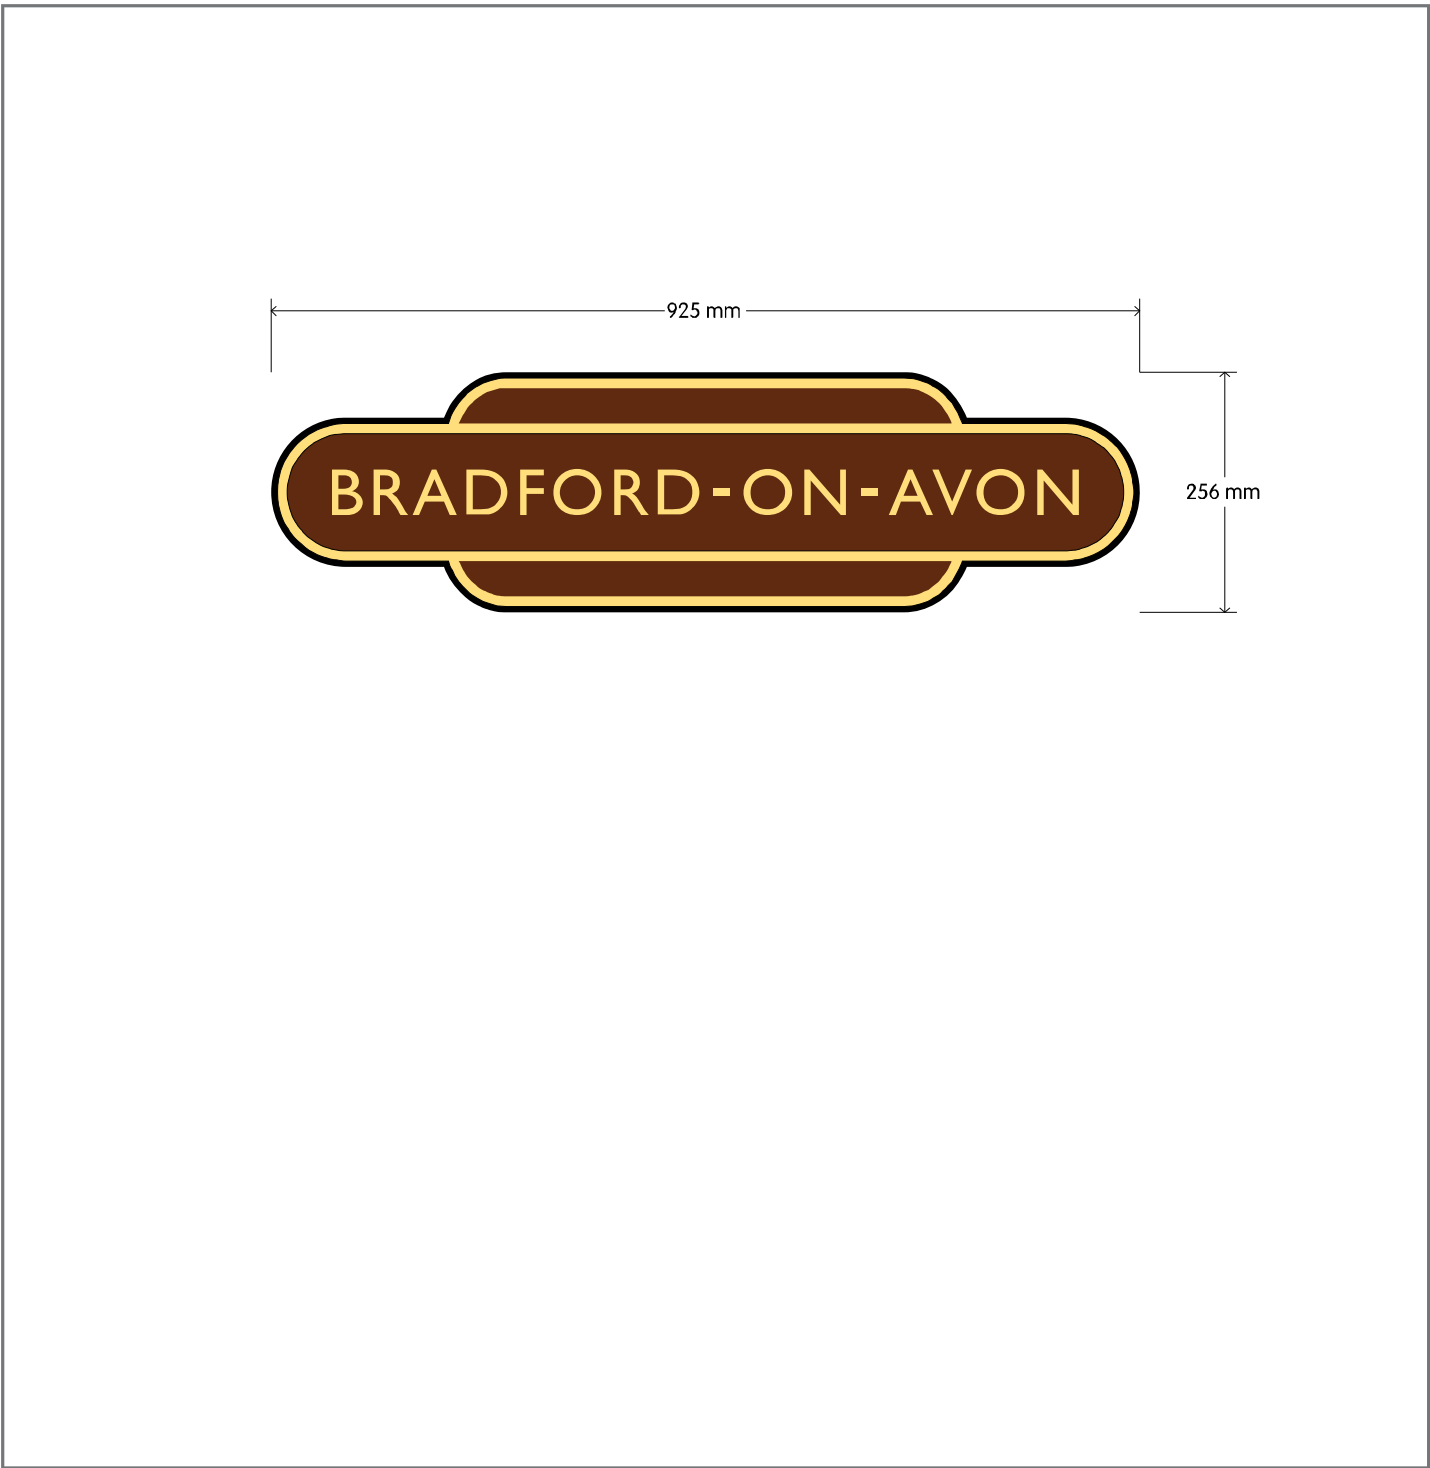

Sign Information

- Sign ref: H-28
- Size: 925 x 256mm
- Material: Aluminium
- Quantity: x1
- Construction type:
PPC formed aluminium totem name sign with angles for wall fix
- Sprayed colours:
GWR Heritage
- Printed colours:
GWR Heritage
- Fabrication information:
UV printed and lacquered (Gloss)



Rydon Signs Ltd
Unit 3, Peek House
Pinhoe Trading Estate
Exeter, Devon
EX4 8JN

Tel. 01392 466653
E-mail: sales@rydonsigns.com



Survey Contact:

Rev: Issue:

Existing sign / Site location:



Installation Information:

Remove old post and signs.
Current post to short.
New post to be dug in to same location and
new name totem to mounted on posts.

Proposed:



Sign Information

Sign ref: H-29

Size: 925 x 256mm

Material: Aluminium

Quantity: x1

Construction type:
PPC formed aluminium totem name
sign with channel to rear complete with
new black 89mm post and clips

Sprayed colours:
GWR Heritage

Printed colours:
GWR Heritage

Fabrication information:
UV printed and lacquered (Gloss)



Rydon Signs Ltd
Unit 3, Peek House
Pinhoe Trading Estate
Exeter, Devon
EX4 8JN

Tel. 01392 466653
E-mail: sales@rydonsigns.com



Survey Contact:

Rev: Issue:


Existing sign / Site location:



Installation Information:

New sign to be mounted to end of platform gate

Proposed:

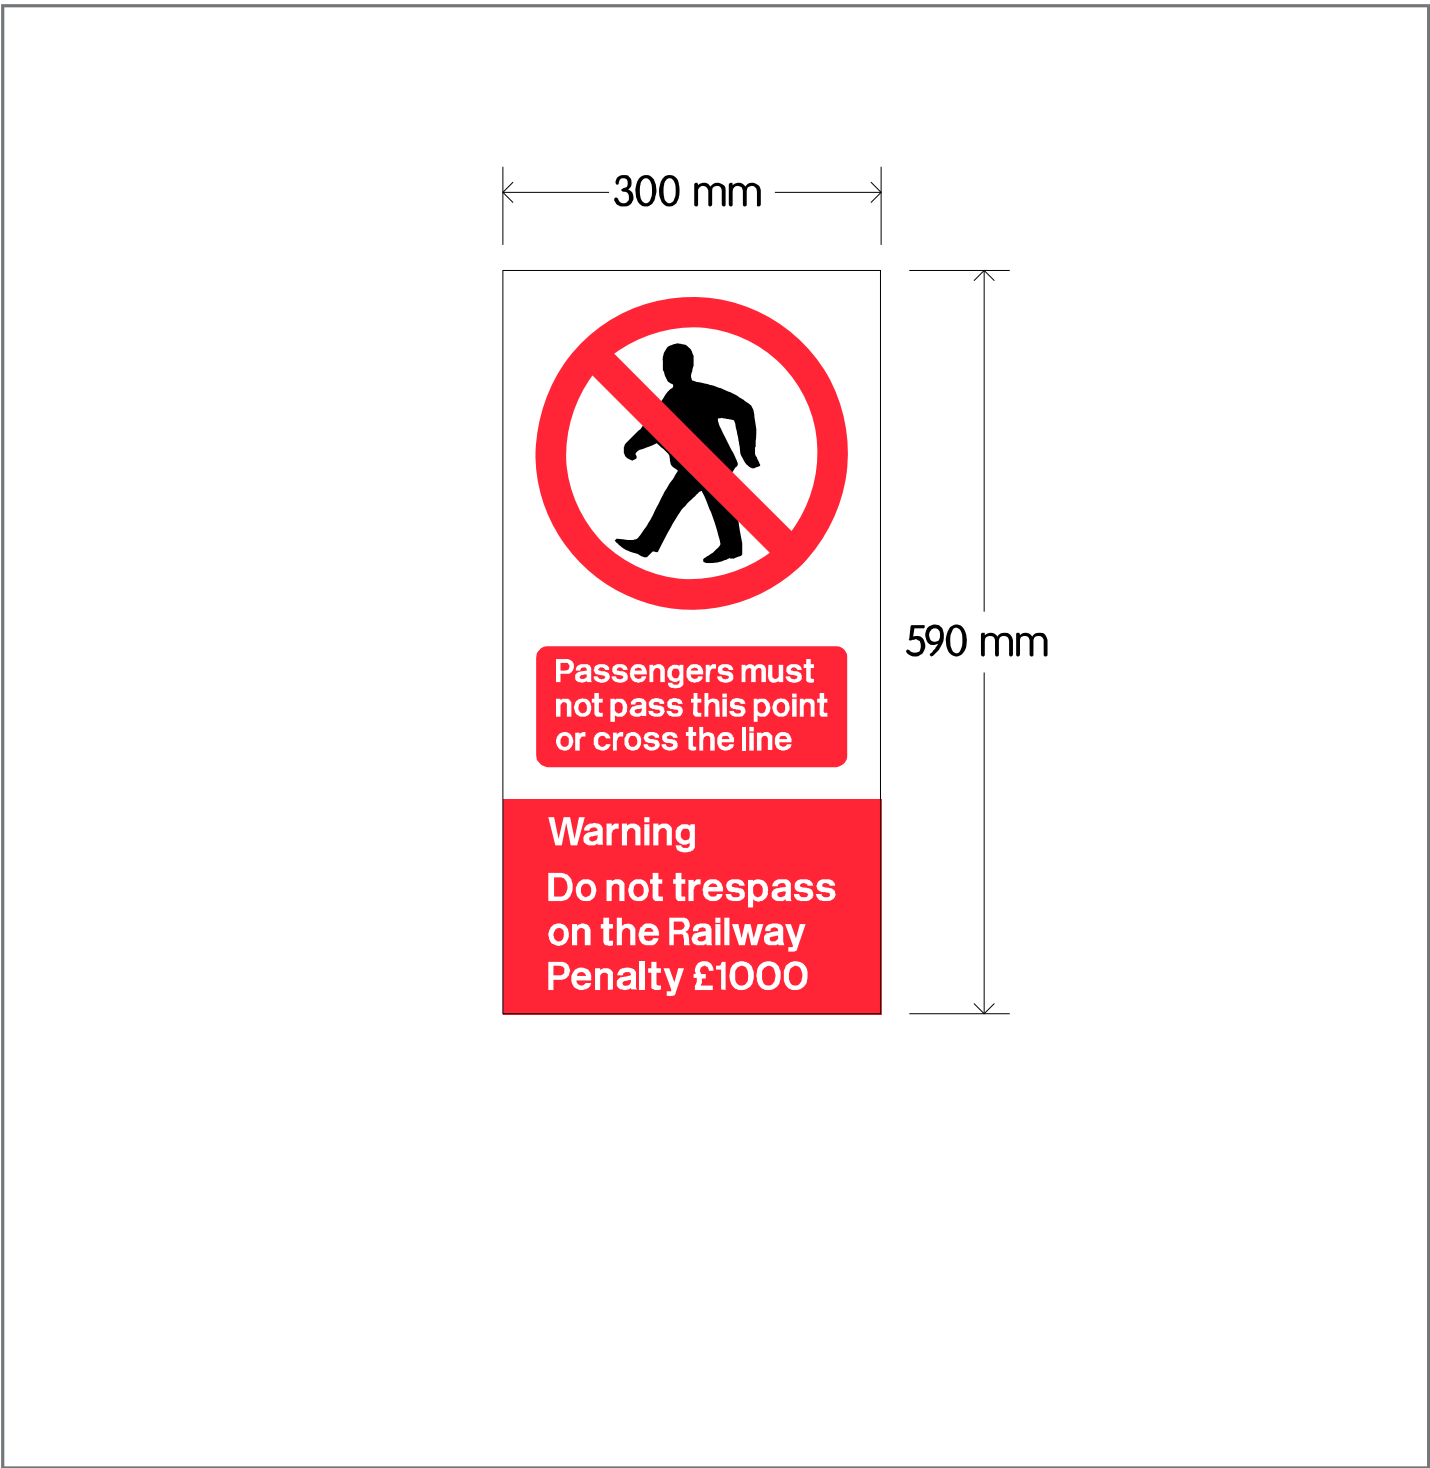

Sign Information

Sign ref: H-30

Size: 300 x 590mm

Material: Aluminium

Quantity: x1

Construction type:
PPC aluminium sign plate with
channel to rear complete with rsj sign
clips

Sprayed colours:
GWR Standard

Printed colours:
GWR Standard

Fabrication information:
UV printed and lacquered



Rydon Signs Ltd
Unit 3, Peek House
Pinhoe Trading Estate
Exeter, Devon
EX4 8JN

Tel. 01392 466653
E-mail: sales@rydonsigns.com




Survey Contact:

Rev:

Issue:


Existing sign / Site location:

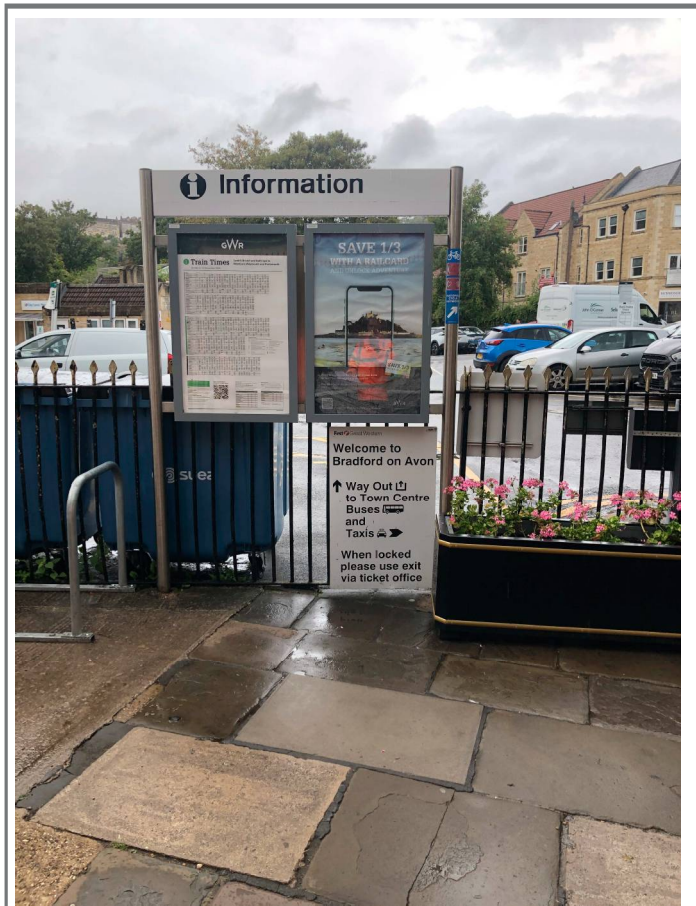

Installation Information:

Remove existing structure.
New longer 3 DR structure to be set into new foundation in same place with extention out towards entrance.
Note: Flower pot will need to be moved to allow access.

Proposed:

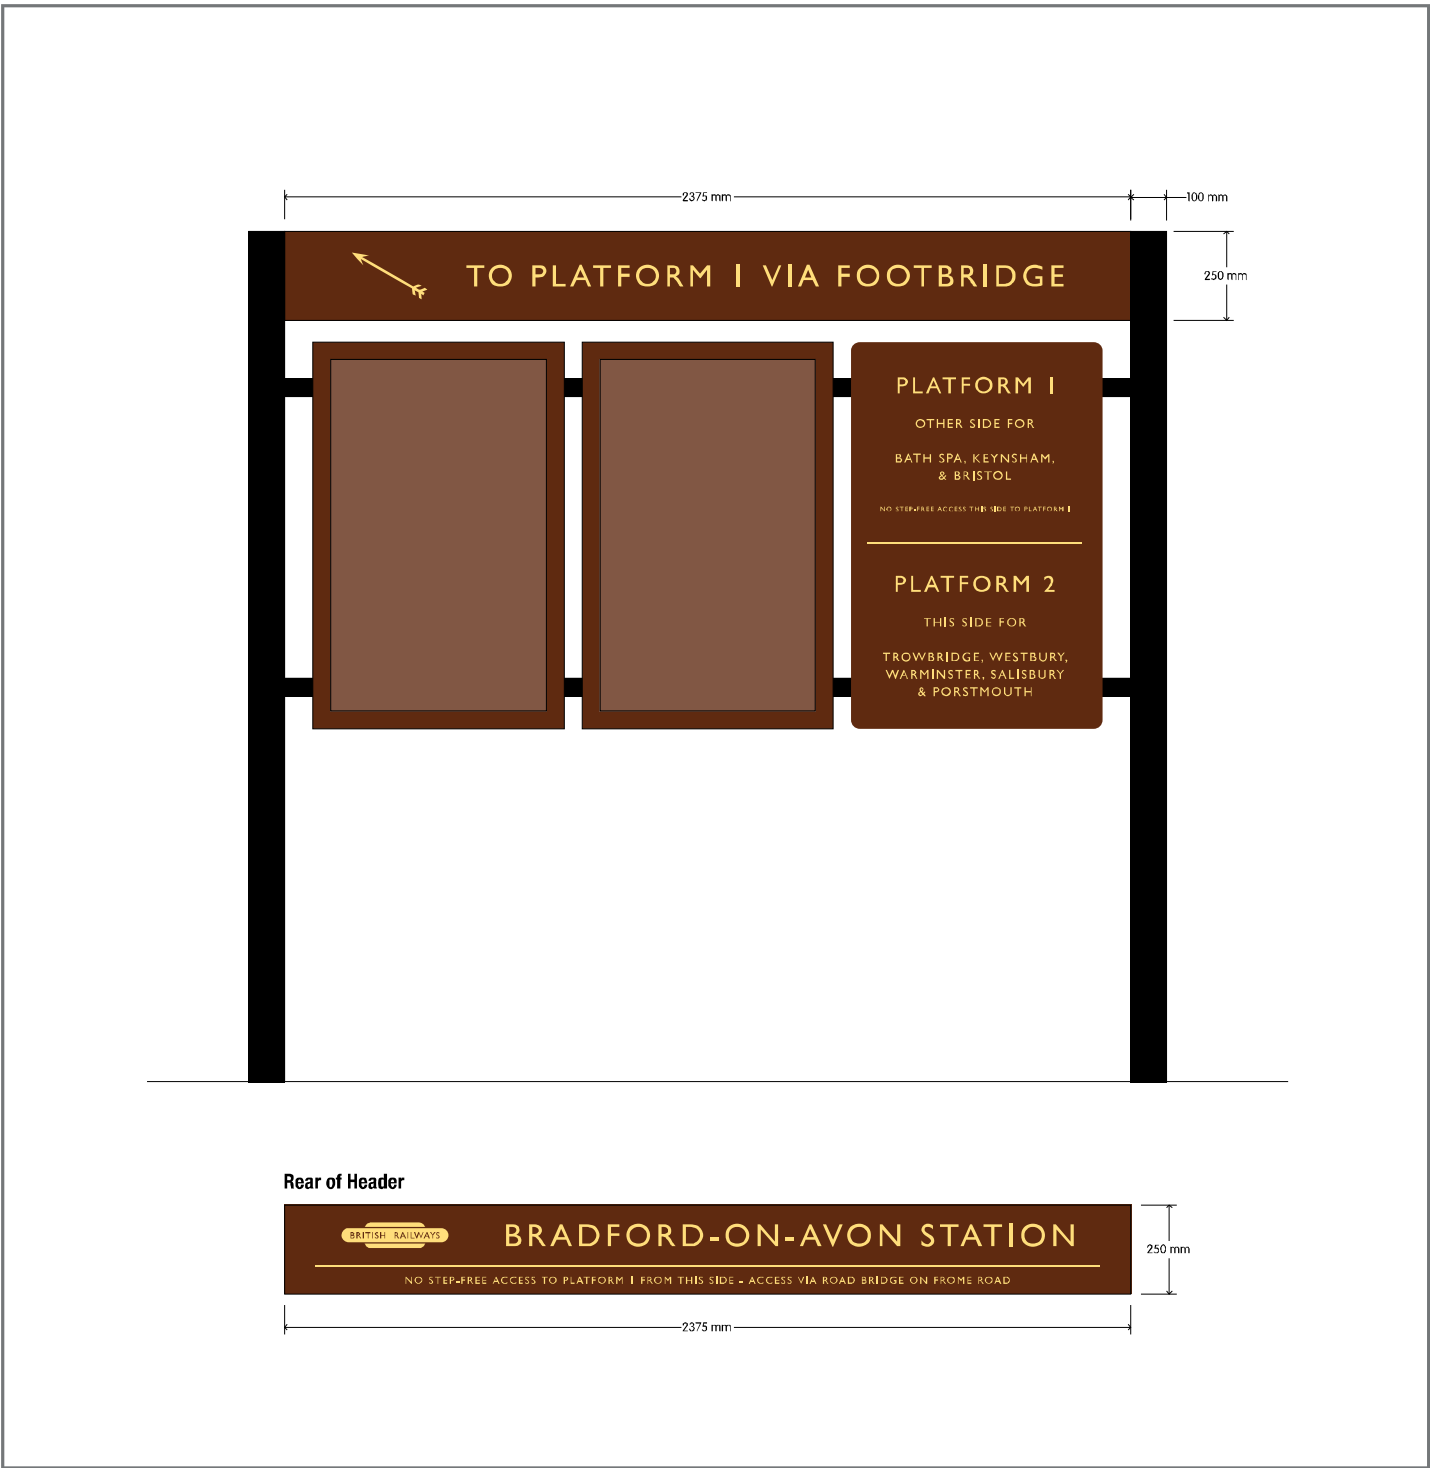

Sign Information

Sign ref: H-31

Size: 3DR

Material: Aluminium

Quantity: x1

Construction type:
Single sided (root mounted) heritage style 3DR headed poster board structure.

Sprayed colours:
GWR Heritage

Printed colours:
GWR Heritage

Fabrication information:
UV printed and lacquered (Gloss)

Graphics on both side of header



Rydon Signs Ltd
Unit 3, Peek House
Pinhoe Trading Estate
Exeter, Devon
EX4 8JN

Tel. 01392 466653
E-mail: sales@rydonsigns.com



Survey Contact:

Rev:

Issue:


Existing sign / Site location:



Installation Information:

Sign to be fitted to wall above poster unit
right of ticket machine

Proposed:

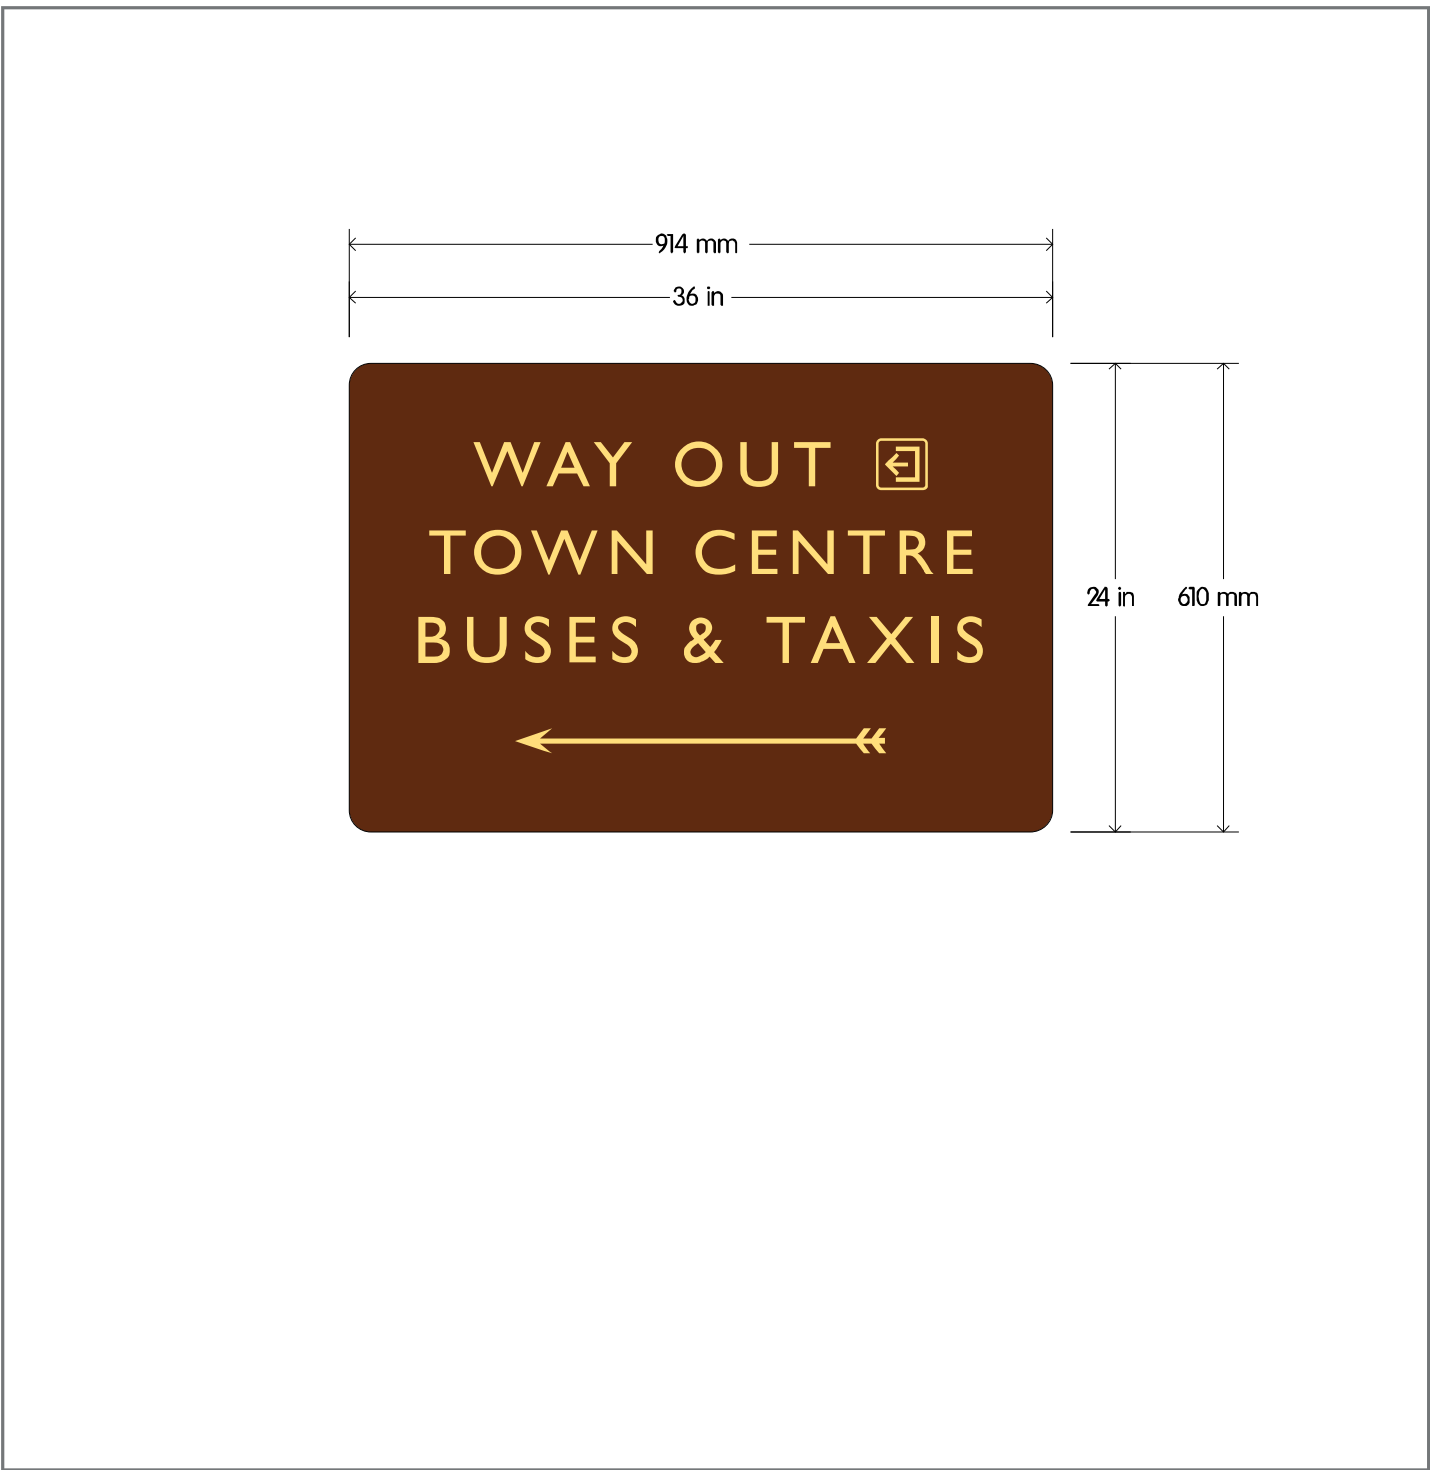

Sign Information

- Sign ref: H-32
- Size: 914 x 610 x 20mm
- Material: Aluminium
- Quantity: x1
- Construction type:
PPC aluminium tray sign with fully welded and dressed radius corners. Complete with angles for wall fix.
- Sprayed colours:
GWR Heritage
- Printed colours:
GWR Heritage
- Fabrication information:
UV printed and lacquered (Gloss)



Rydon Signs Ltd
Unit 3, Peek House
Pinhoe Trading Estate
Exeter, Devon
EX4 8JN

Tel. 01392 466653
E-mail: sales@rydonsigns.com



Survey Contact:

Rev: Issue: