




left side (northwest) elevation

brickwork to match property

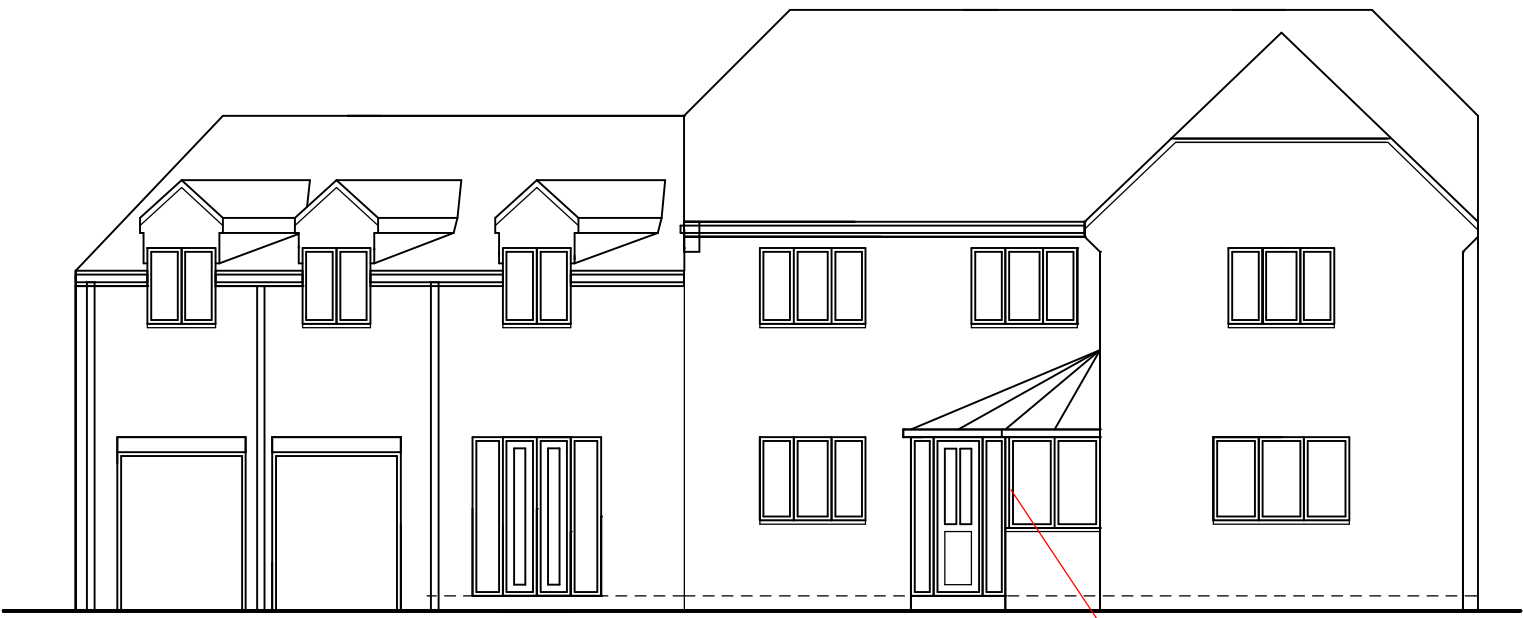

front (southwest) elevation


frames light oak upvc
sq lead design to match existing

PROPOSED PORCH TO FRONT ELEVATION
width 2.5m, projection 2.5m, hgt to eaves 2.4m, hgt to ridge 3.45m
brickwork to match property, frames/rafters light oak upvc, glazing clear
with square lead design to match existing, roof material glass

drainage to existing gully, boundary treatments to remain same




right side (southeast) elevation

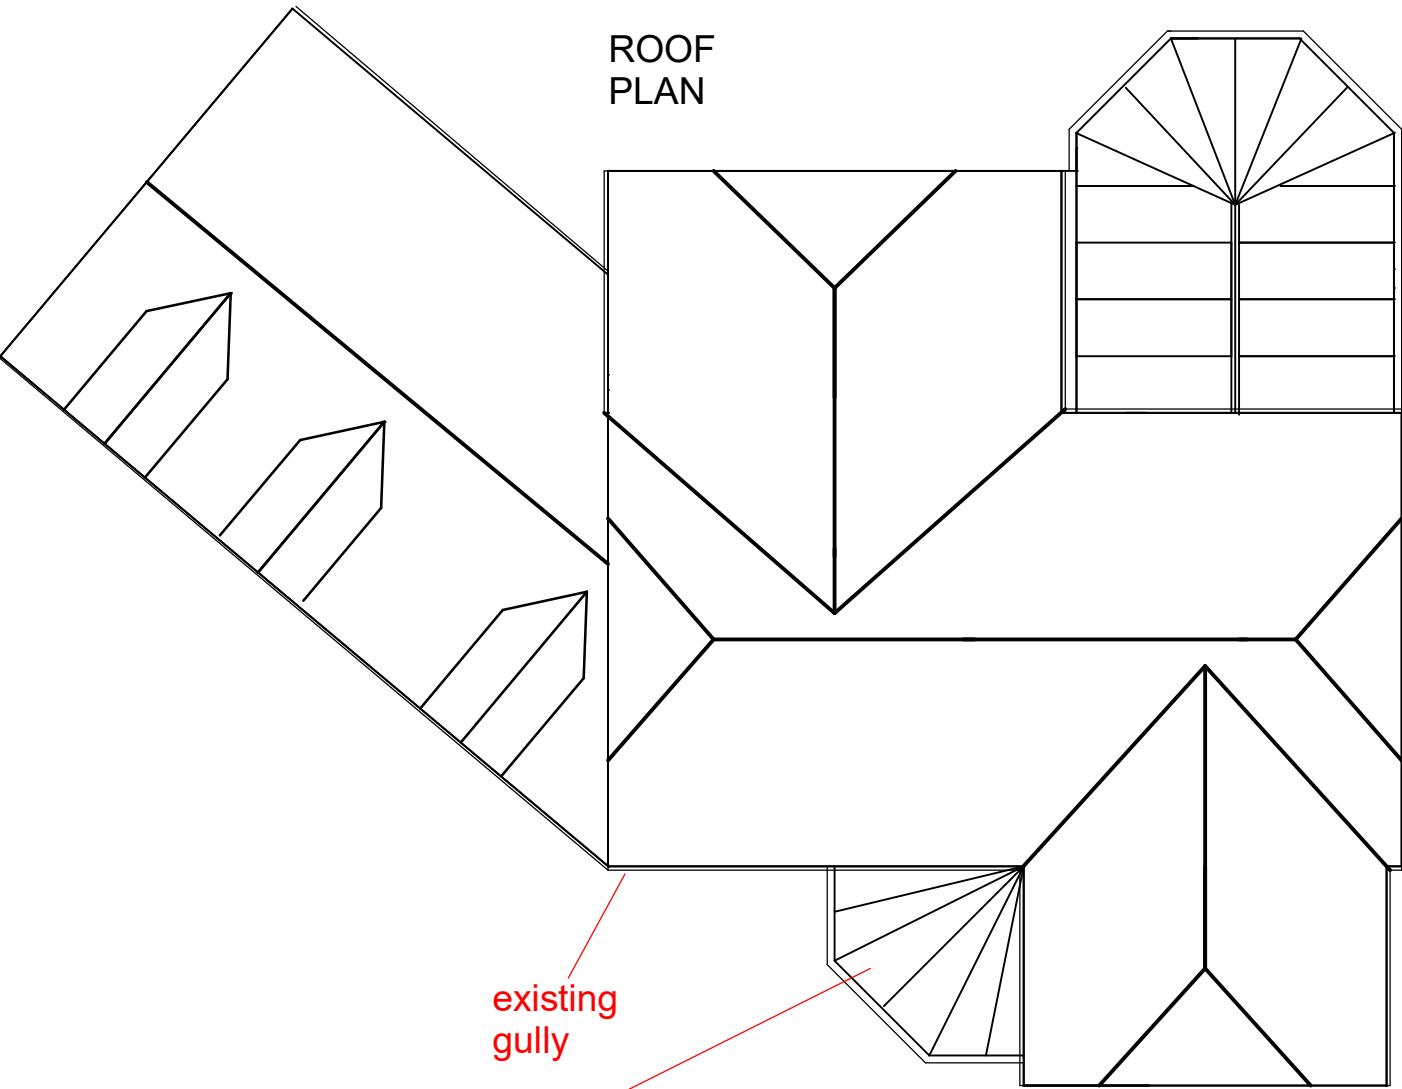

ROOF PLAN

existing gully

glass roof

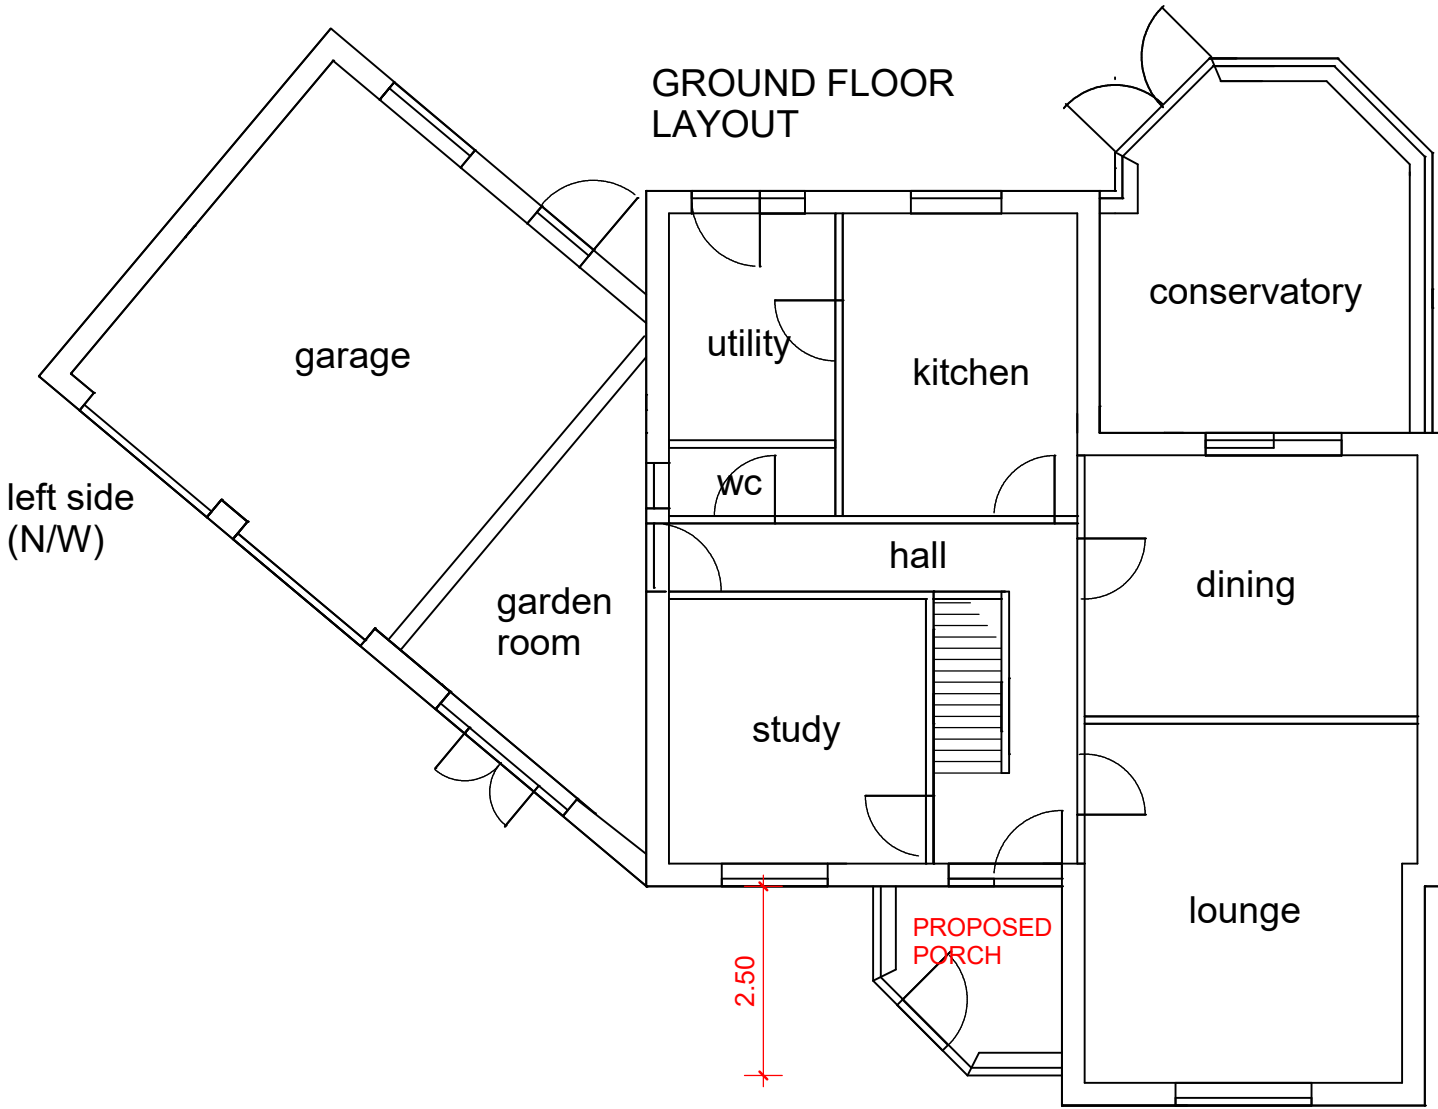

GROUND FLOOR LAYOUT

left side (N/W)

right side (S/E)

front (S/W)