



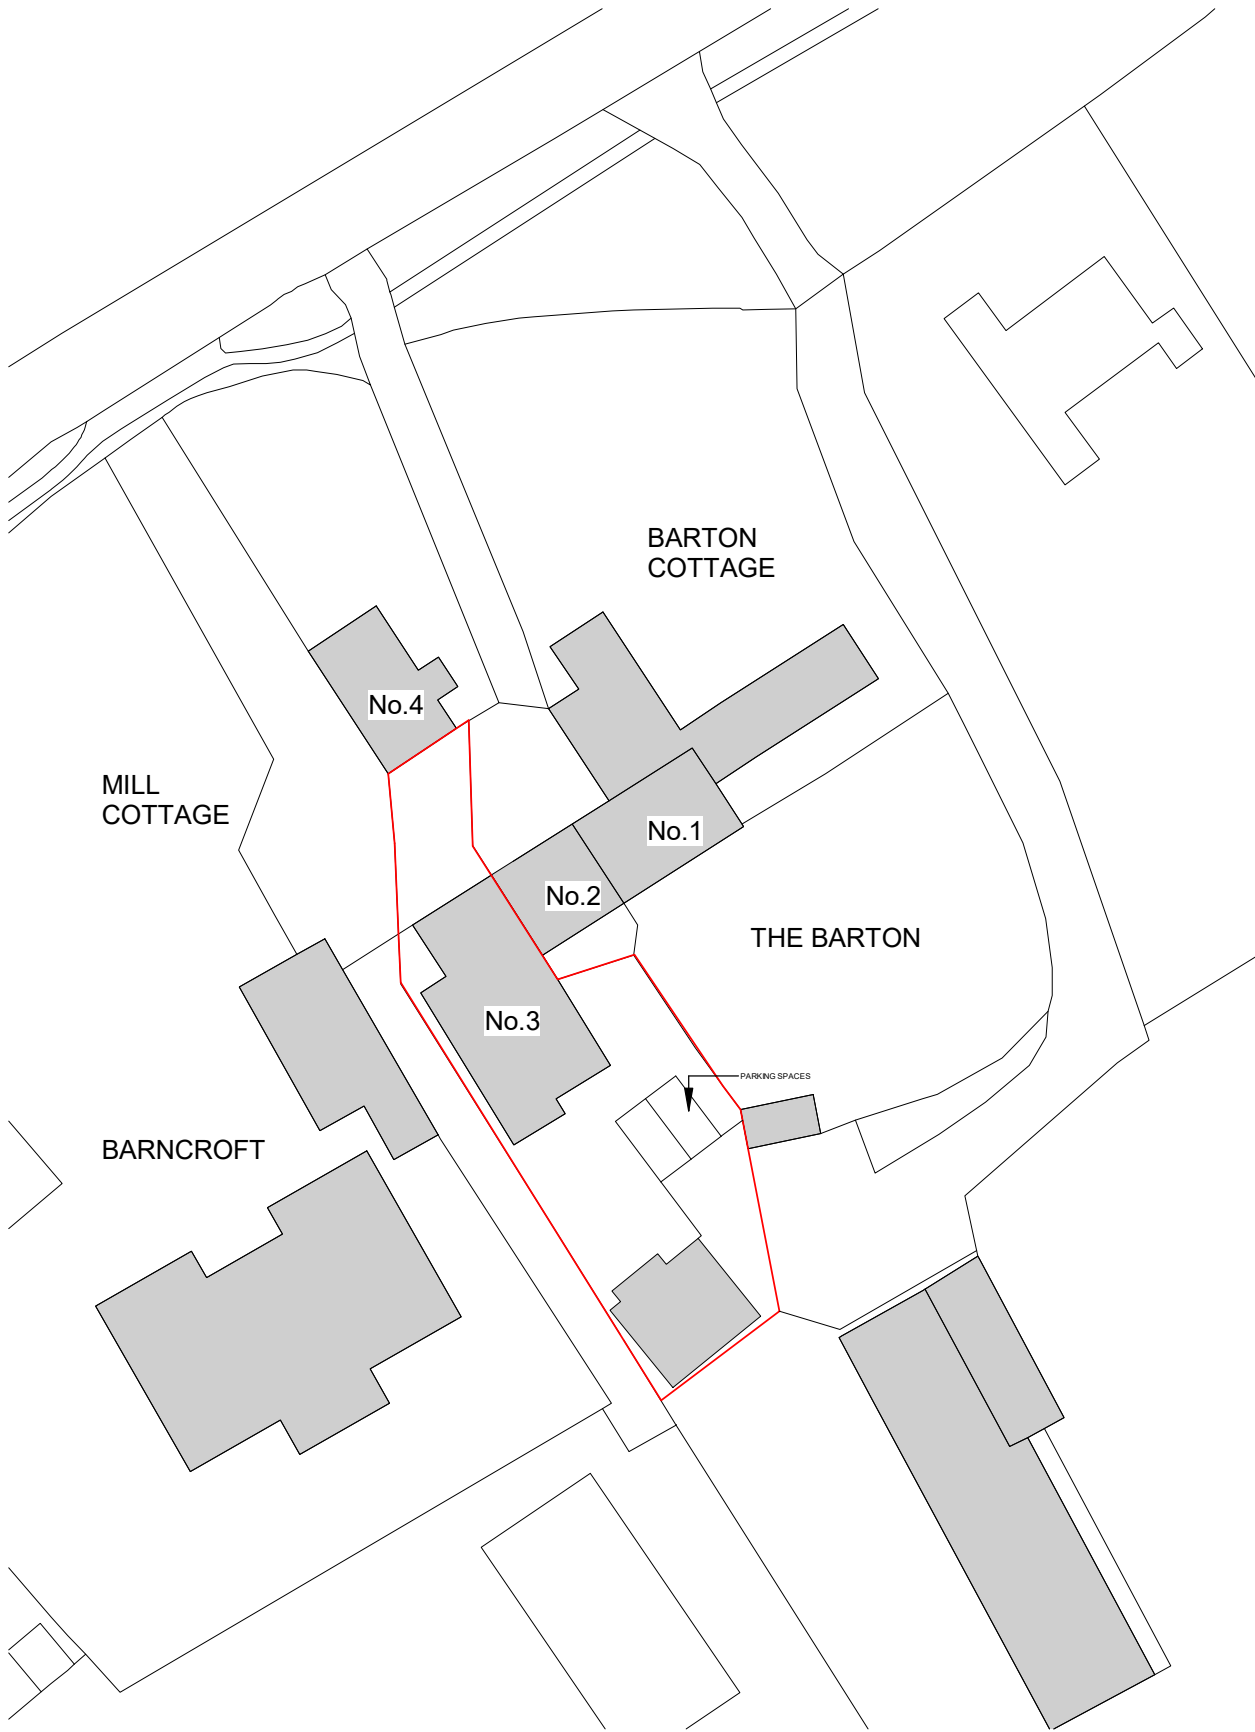

Previously Approved Site Block Plan
1 : 500

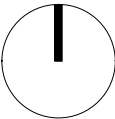


Proposed Site Block Plan
1 : 500



ReFrame Studio®

No.	Description	Date
P01	FOR PLANNING	29.01.26
P02	FOR PLANNING	06.03.26

This drawing has been prepared using information and original drawings issued by Elkins Architects. ReFrame Studio has not verified the original information and accepts no liability for any discrepancies, errors, or omissions contained therein.

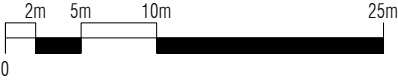

PURPOSE OF ISSUE

PLANNING

PROJECT

RETROSPECTIVE CHANGE OF USE OF PART OF
PADDOCK TO GARDEN AND CONSTRUCTION OF
DETACHED ANNEX AT 3 THE BARTON

SHEET

SITE BLOCK PLANS

Date	Drawn by	Checked by
29.01.26	CM	CM

Project number	Scale (@ A3)
LAMA-63	1 : 500

DRAWING NUMBER	REV
L101	P02