



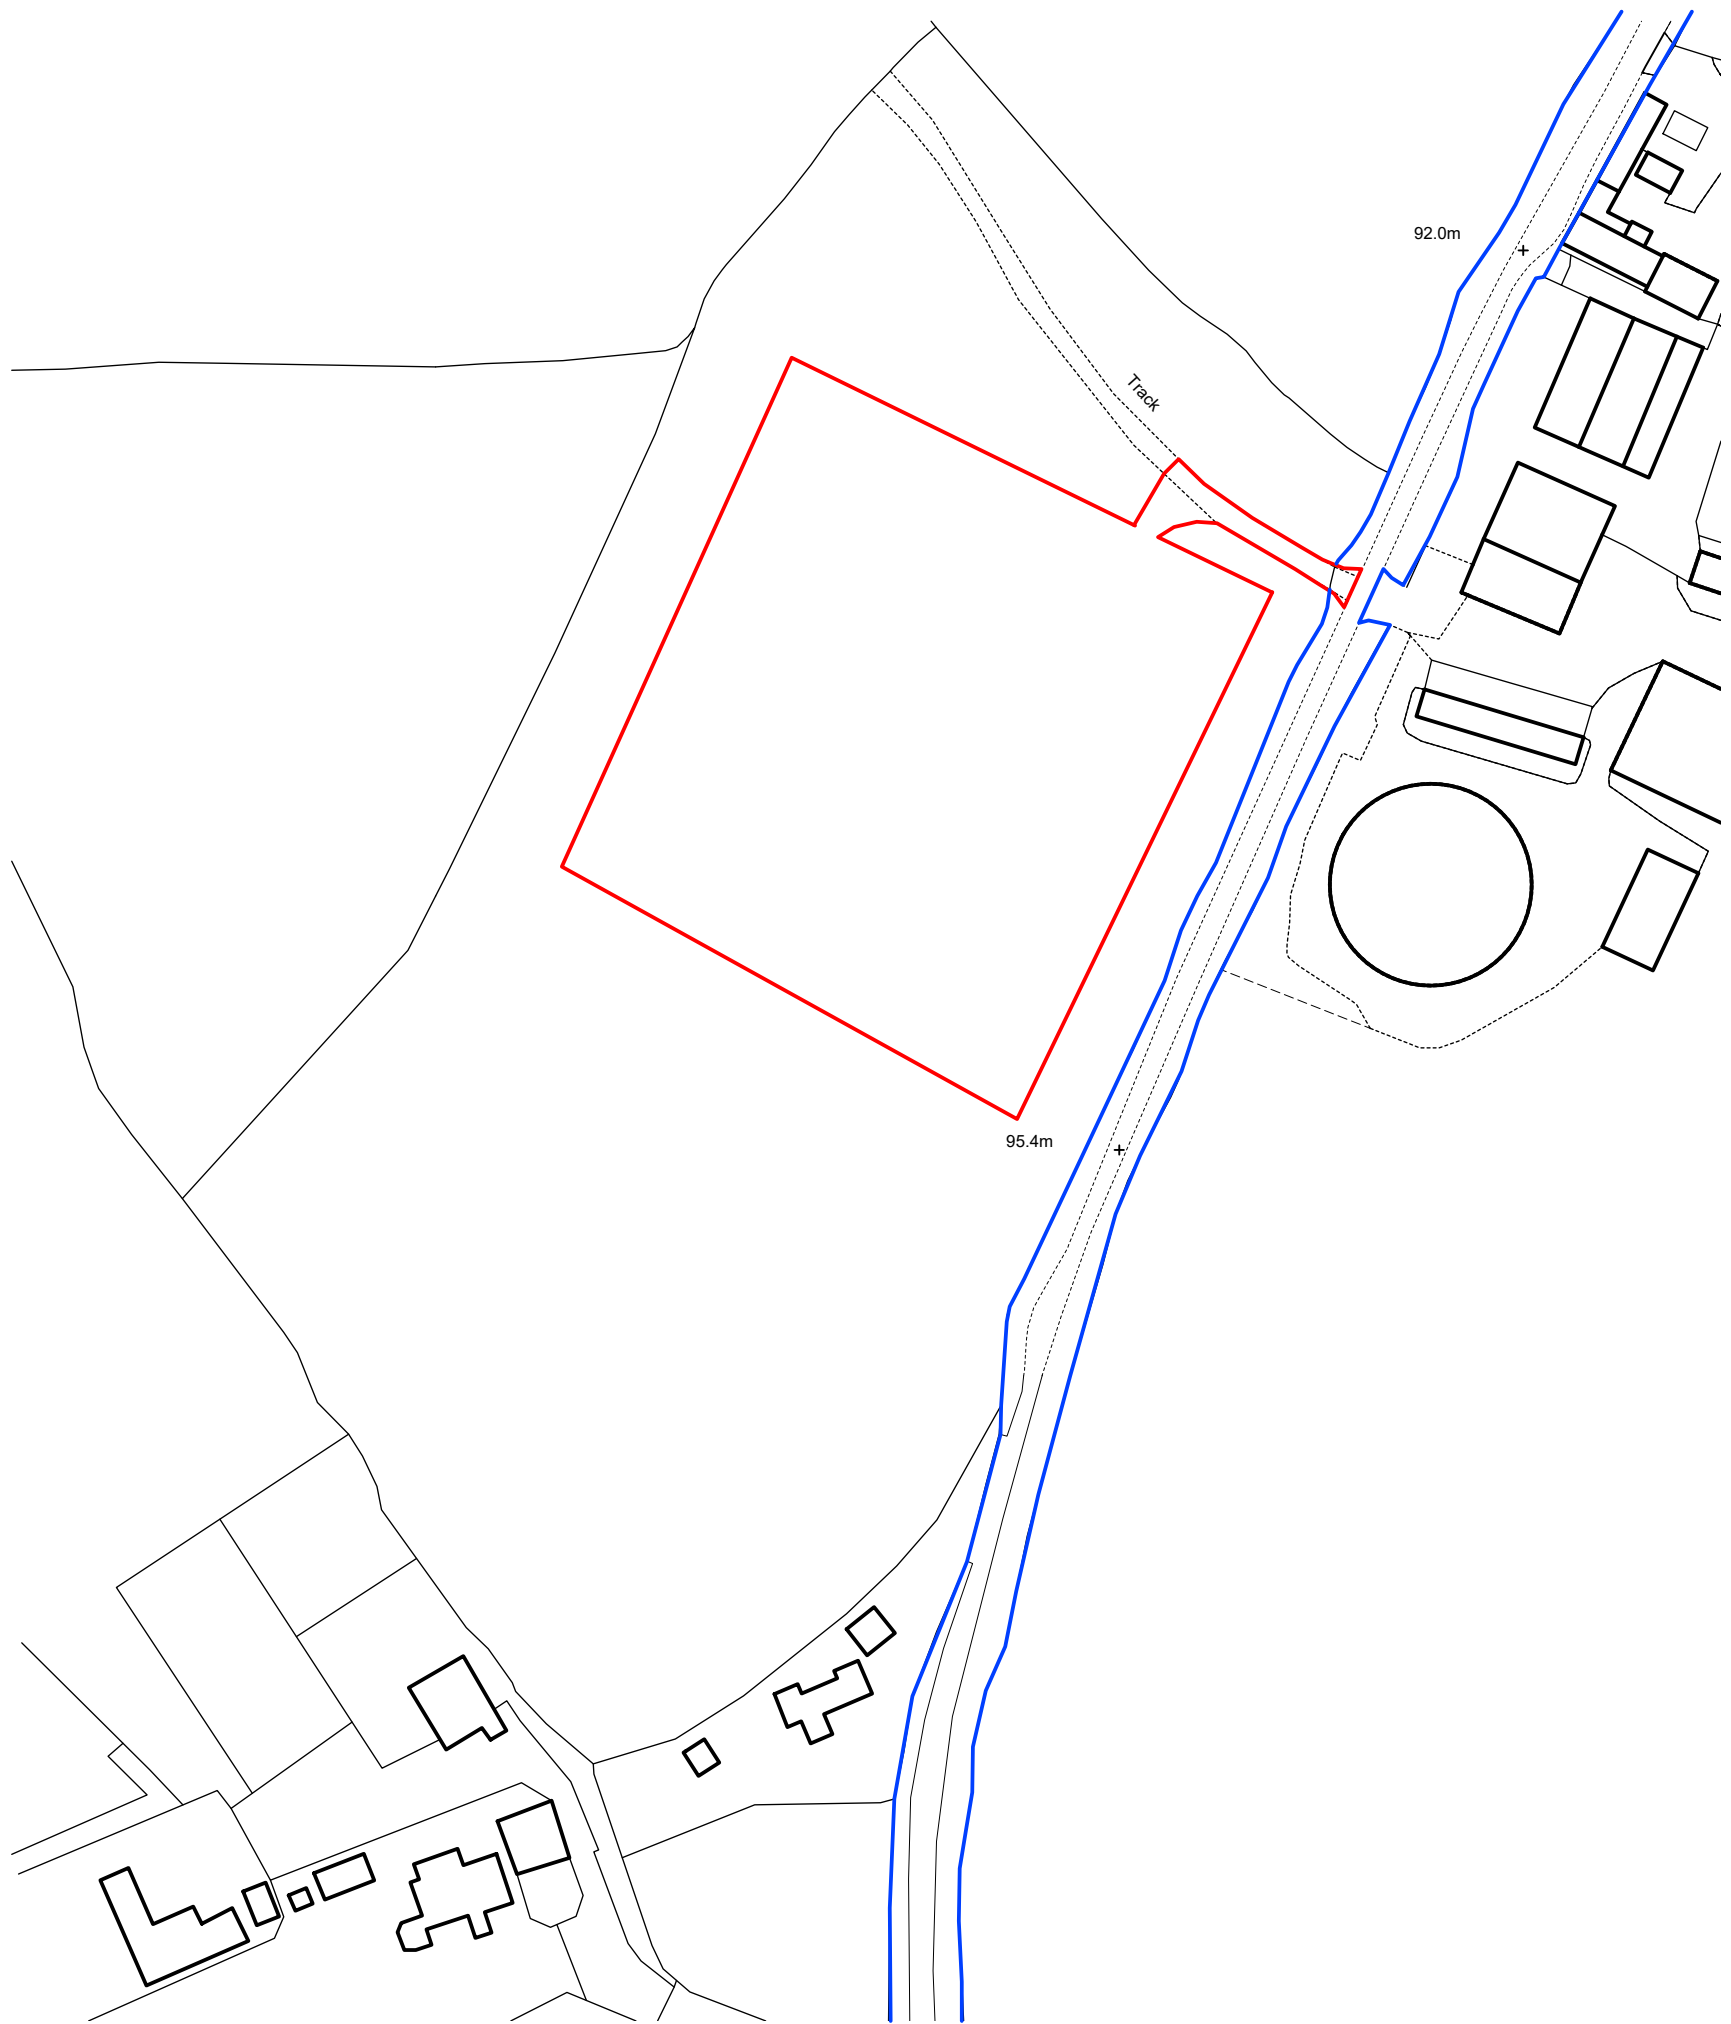

LOCATION PLAN 1:1250
Ordnance Survey Licence No: 100037384

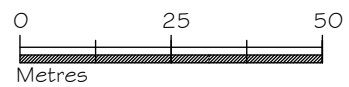

Rev	Date	Notes
 TOWN AND COUNTRY PLANNING DEVELOPMENT CONSULTANTS LPC (TRULL) LTD., TRULL, TETBURY, GLOUCESTERSHIRE GL8 8SQ Tel: 01285 841433 email: admin@lpctrull.com Client: Mr D Maidment Project: Street Farm, Cleverton, Chippenham, Wiltshire SN15 5BS Drawing: Location Plan Date: February 2026 Scale: 1:1250 @ A3 Drawing Number: LPC 5870 EX 01		