



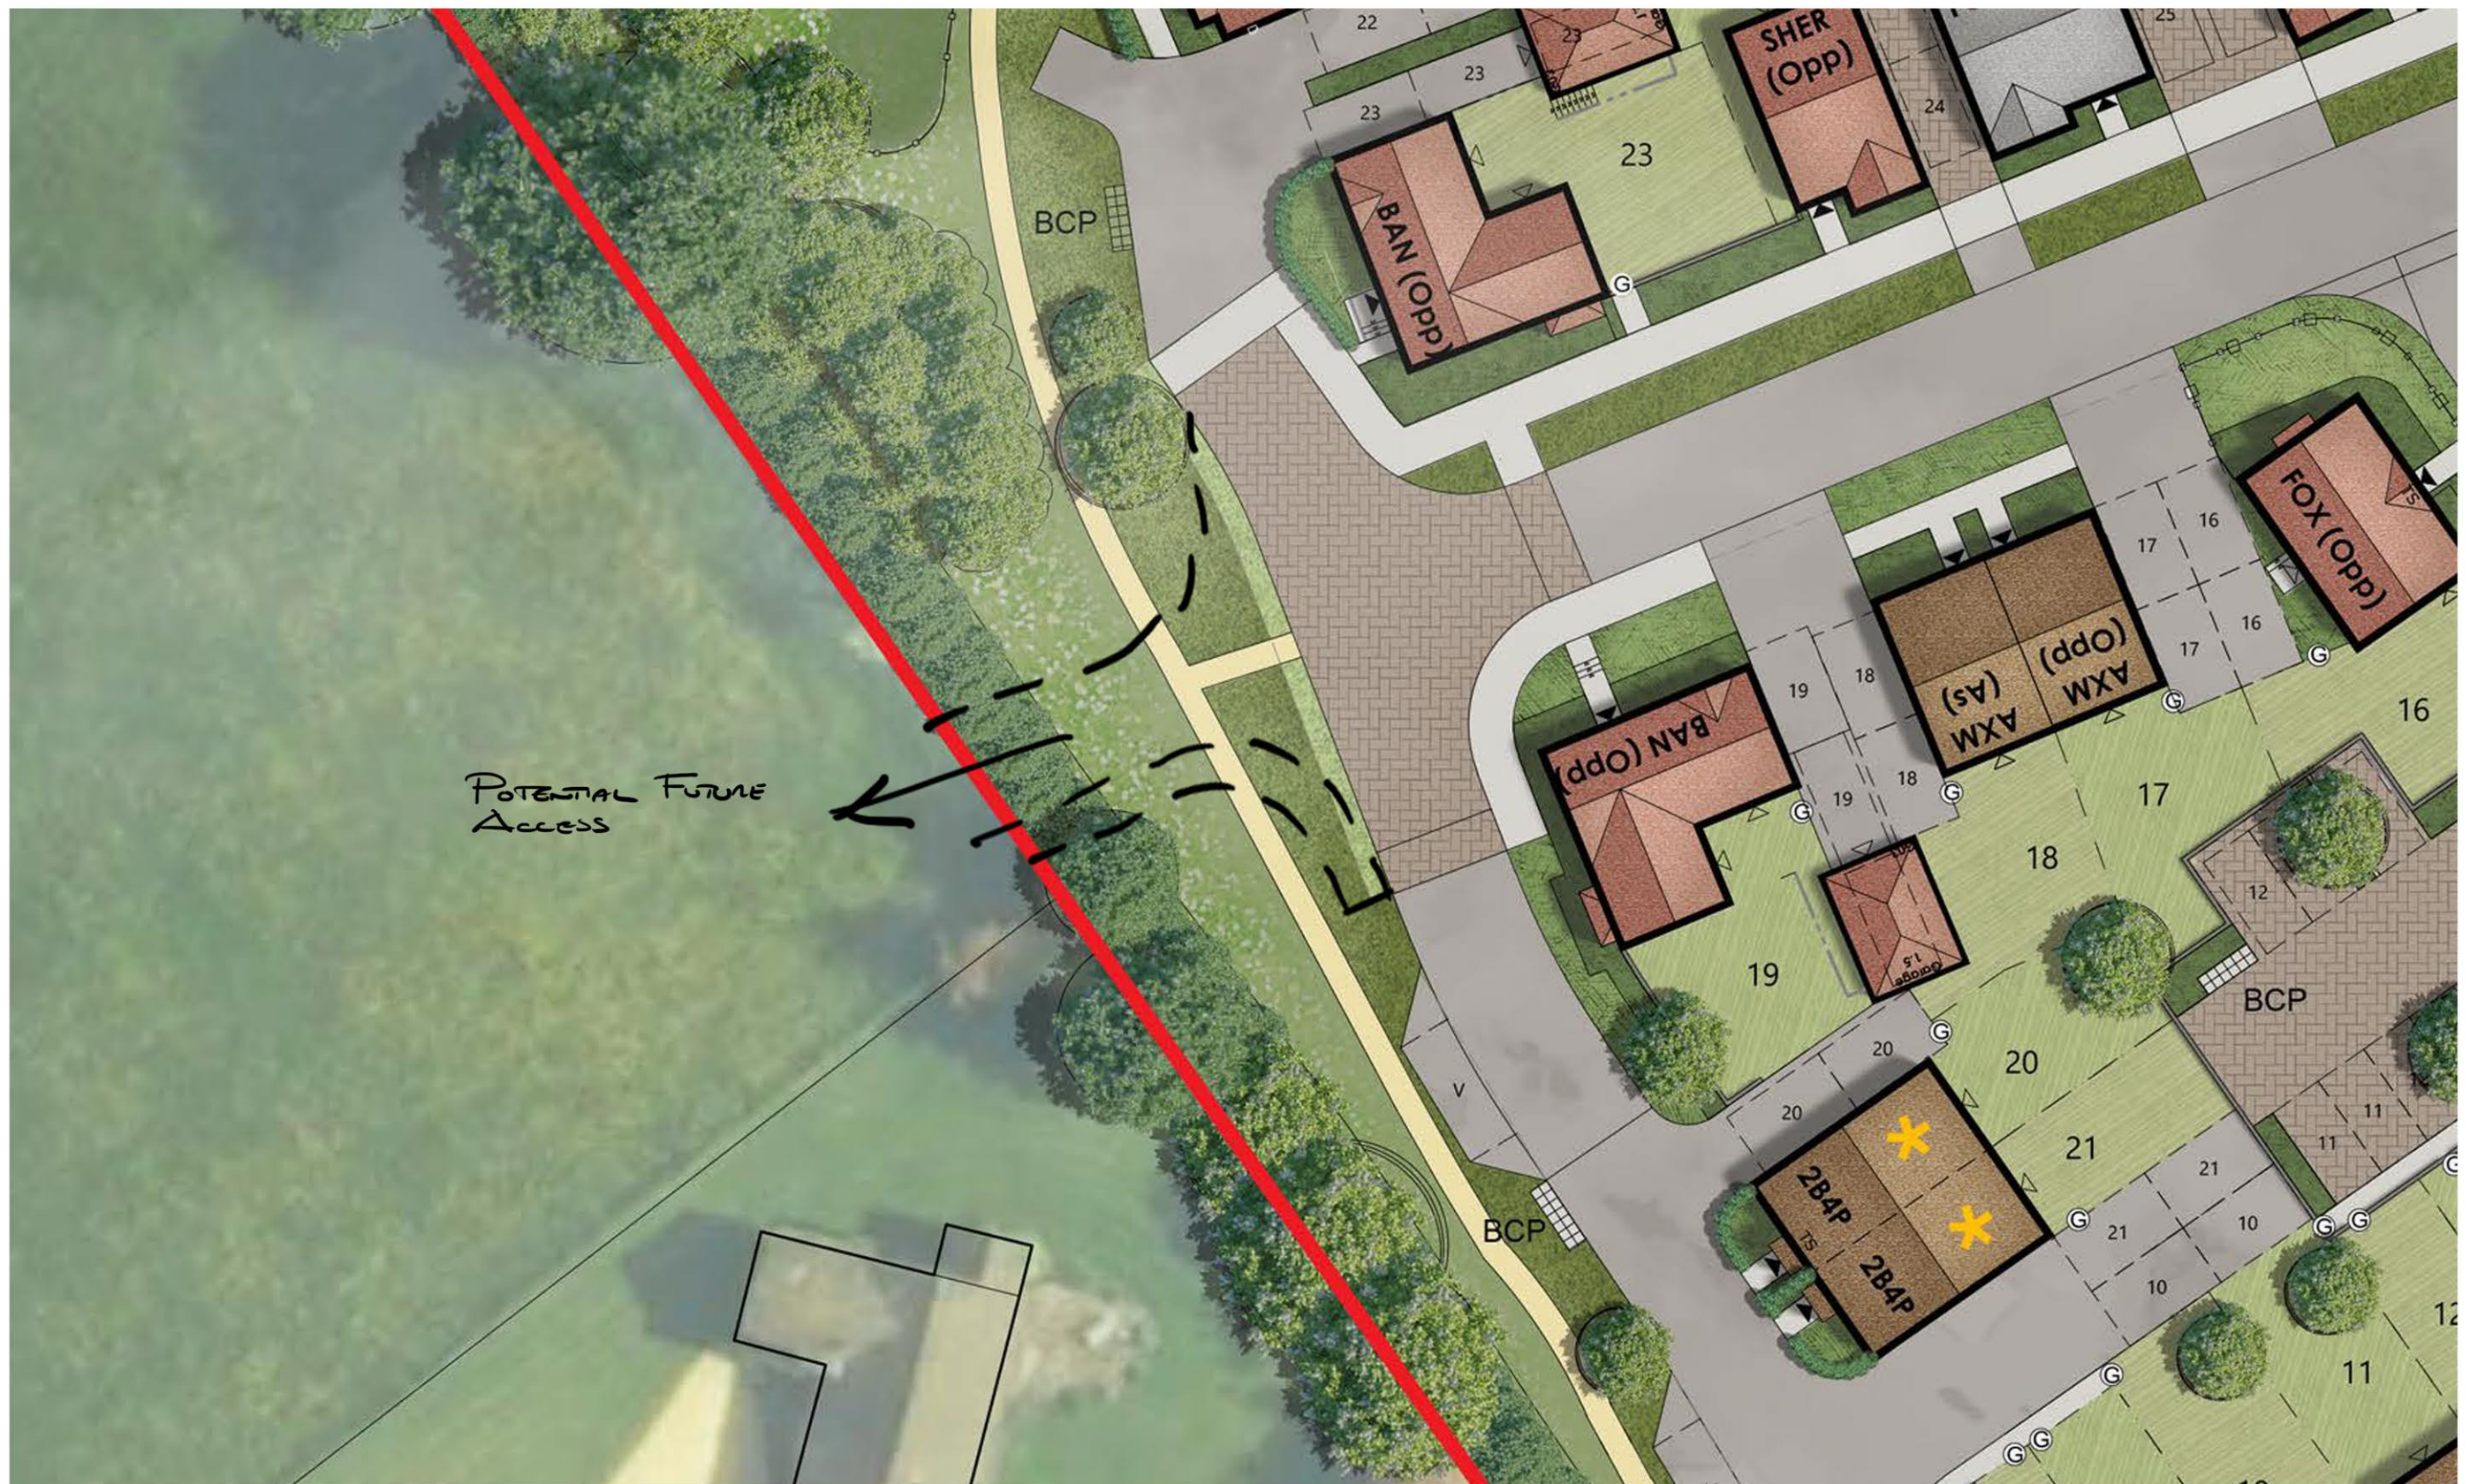

scale 1:200

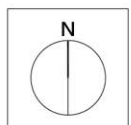

Project MELKSHAM ROAD, HOLT

Drawing FUTURE ACCESS SKETCH

Client RHOOCING HMS. Job no. RD0250527 Author SC Date 3/26