




Datum Level = 47.500

Elevation A-A
scale 1:200



Datum Level = 47.500

Elevation B-B
scale 1:200

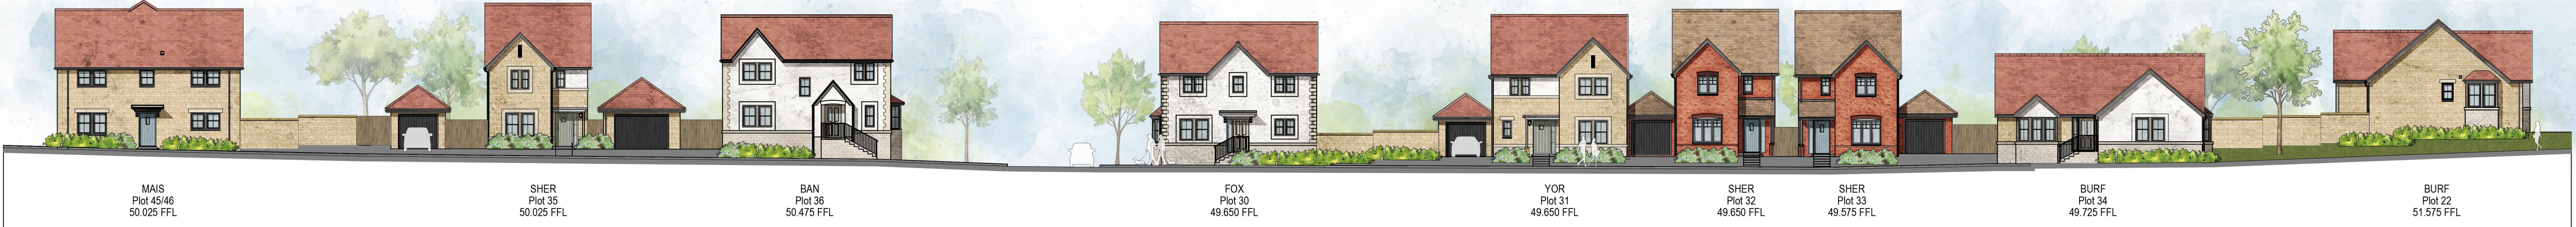

Datum Level = 45.000

Elevation C-C
scale 1:200



Datum Level = 47.000

Elevation D-D
scale 1:200




SITE LOCATION PLAN - NTS

Romsey T:01794 367703
Portishead T:01275 407000
London T:01794 367703
www.thrivearchitects.co.uk

Rev	Description	Date	Au	Ch	Rev	Description	Date	Au	Ch
A	Planning Issue	17.10.25	ZC						
B	House types updated in line with the latest layout	28.01.26	ZC						
C	Bay added to plot 40	11.02.26	ZC						
	Updated in line with revised Site Layout Plan SL.01 B	20.02.26	RA						

Project	Melksham Road, Holt
Drawing	Street Elevations
Client	Redcliffe Homes Ltd
Job no.	REDC250527
Dwg no.	SE.01
Author	ZC
Status	PLANNING
Client ref.	
Date	29.09.2025
Rev.	C
Scale	NTS at A0
Office	Romsey

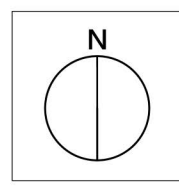

This drawing is the copyright of Thrive Architects Ltd ©. All rights reserved. Ordnance Survey Data © Crown Copyright. All rights reserved. Licence No. 100007359. Permission is granted to scale from this drawing for the purposes of Local Authority Planning Applications only. For all other purposes DO NOT scale from this drawing. Contractors, Sub-Contractors and suppliers are to check all relevant dimensions and levels of the site and building before commencing any shop drawings or building work. Any discrepancies should be recorded to the Architect. Where applicable this drawing is to be read in conjunction with the Consultants drawings / Clients Construction Specification.