


1. Window 4: Install like-for-like replacement of bottom sash section and carry out like-for-like repairs

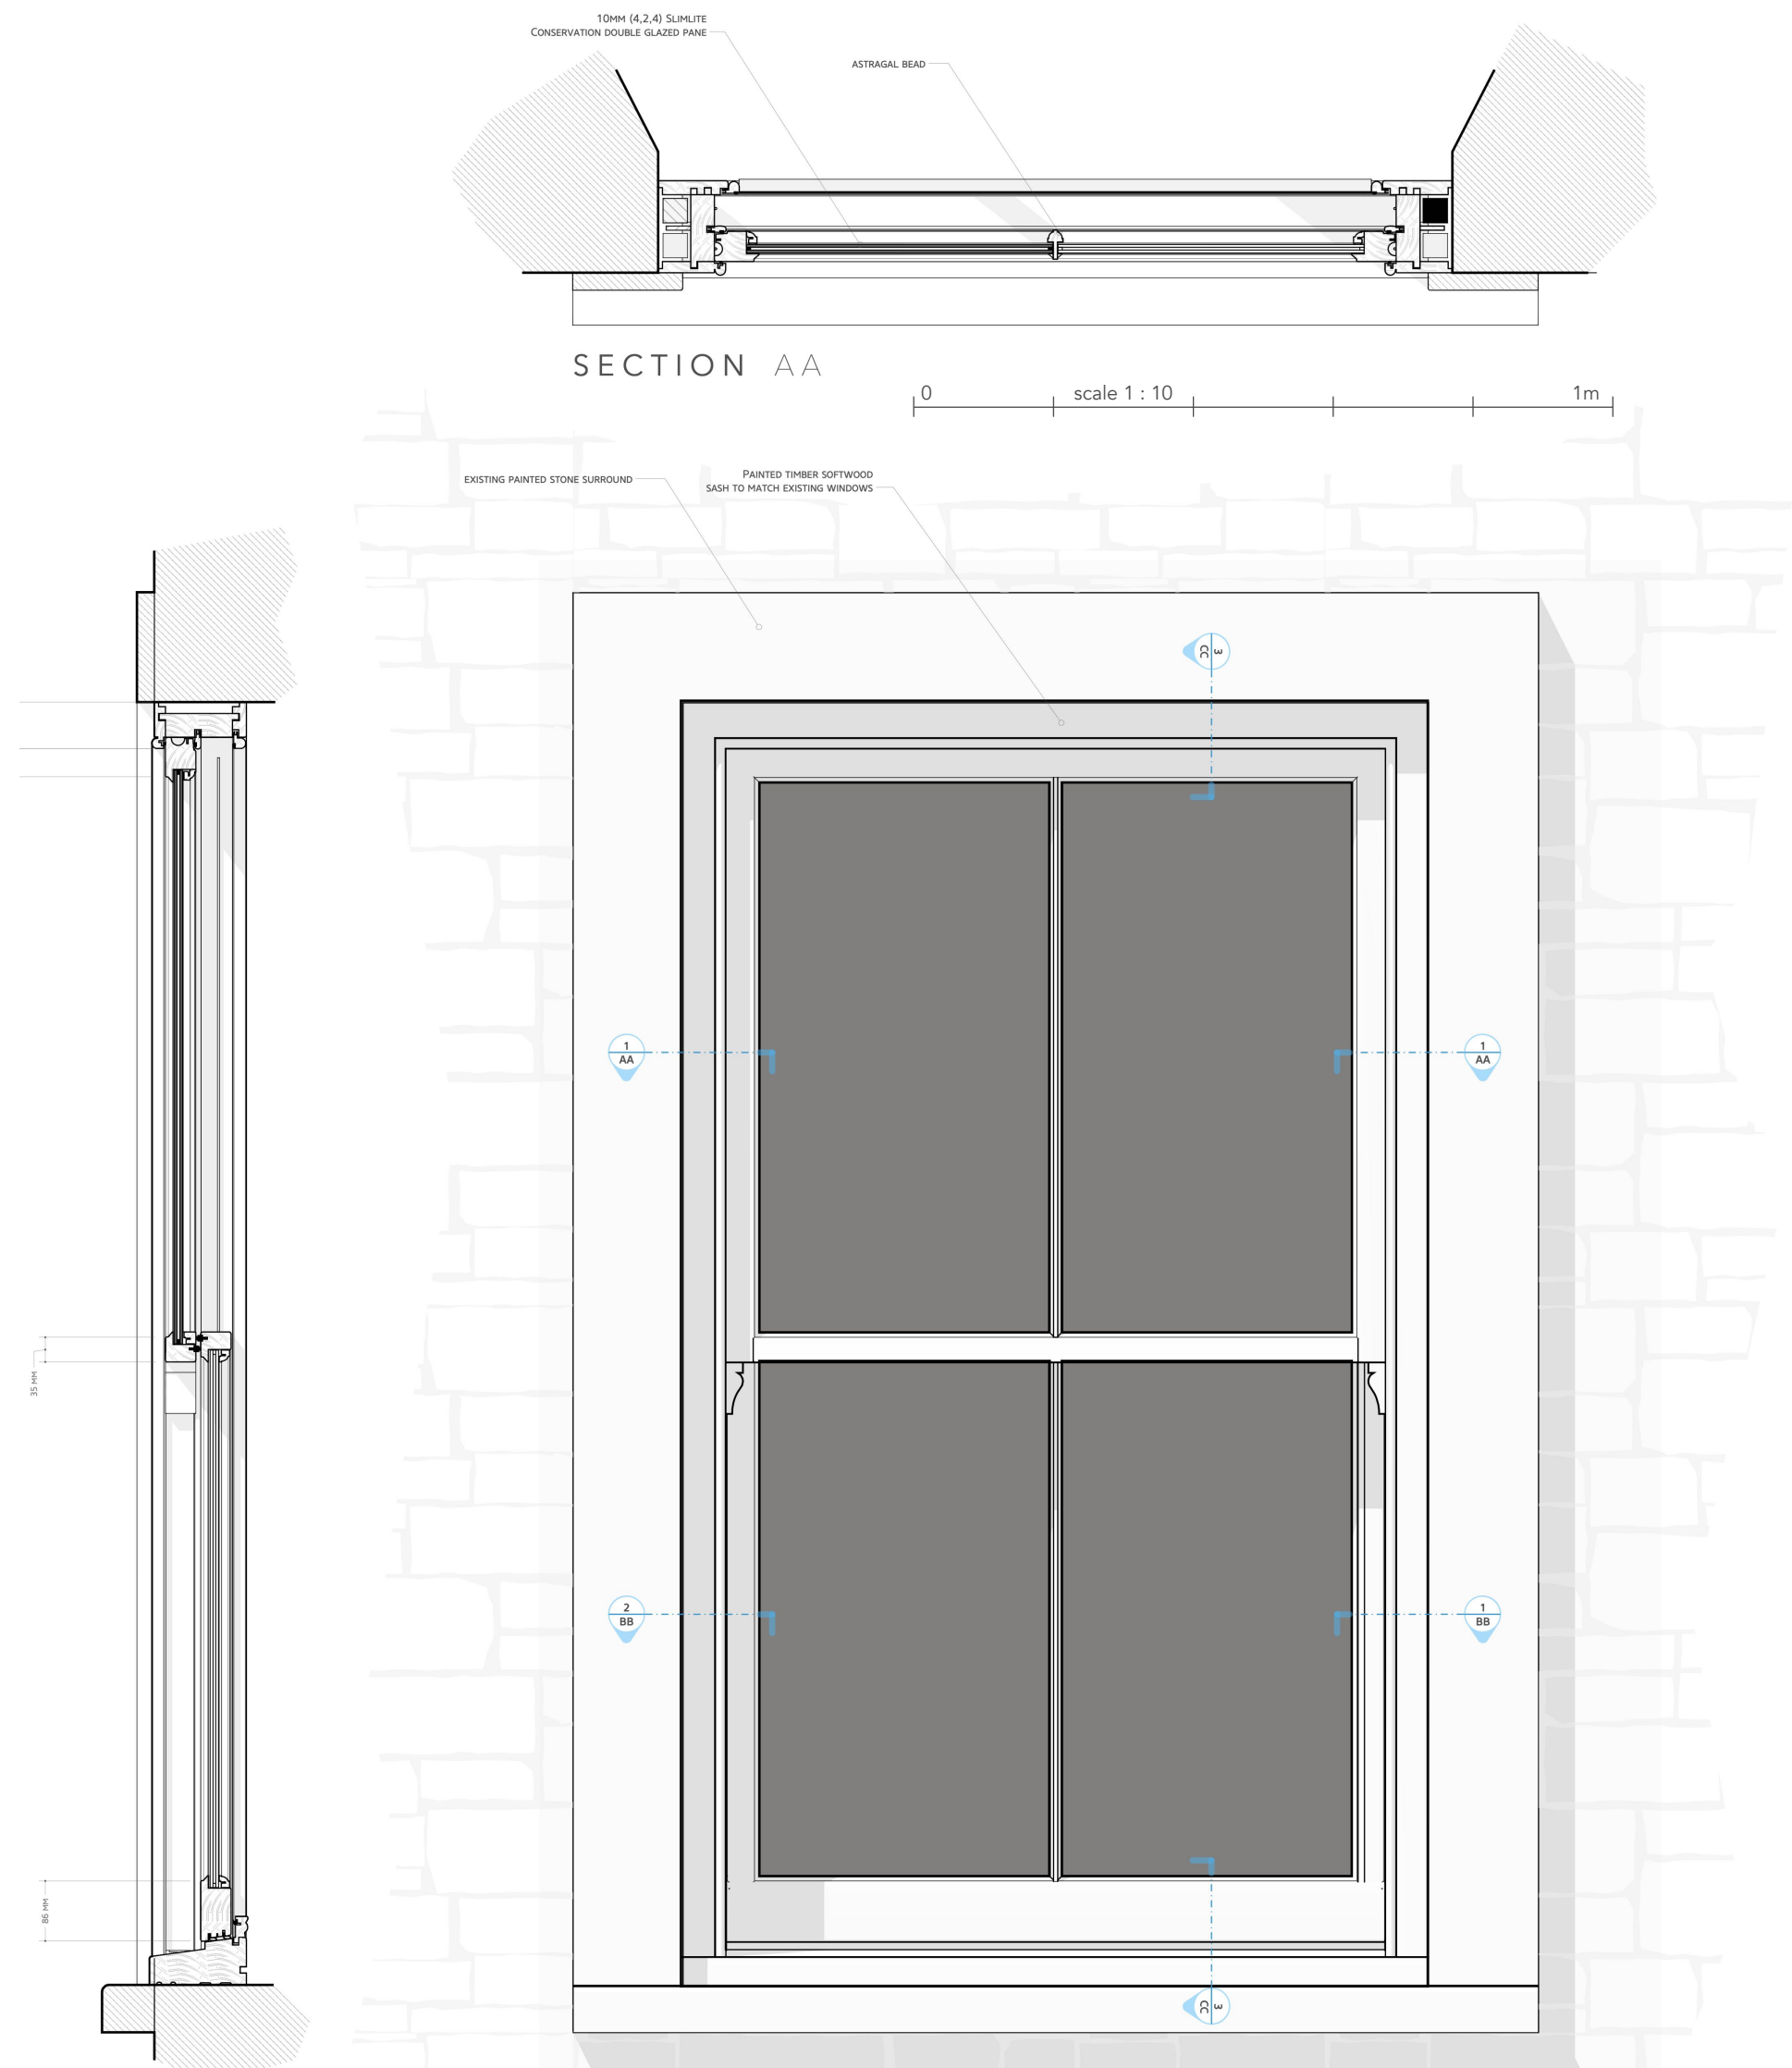

2. Carry out like-for-like repairs to windows 1-3 and 5-17

Works to include replacement of rotted sections of beading, cills etc., with new profiles to match existing



EXISTING WINDOW EXAMPLE ON SOUTH AND WEST ELEVATIONS



EXISTING WINDOW EXAMPLE ON NORTH AND EAST ELEVATIONS

3. Replace asbestos downpipe on East Elevation with Brett Martin Cast Iron Effect downpipe. Carry out repairs to existing rainwater goods

See <https://www.brettmartin.com/plumbing-drainage/our-products/product/cascade-cast-iron-effect-rainwater>



EXISTING ASBESTOS DOWNPIPE



PROPOSED BRETT MARTIN CAST IRON EFFECT DOWNPIPE

all dimensions to be confirmed on site all works to be carried out in accordance with current Building Regulations drawings and design copyright of SE Architecture and may not be copied, altered or reproduced without authority	
project:	The Old Court House. Court Street, Sherston. SN16 0LL
drawing:	3 : Proposed Works Details
March 2026	
SE Architecture 07814 685519 www.se-architecture.co.uk	