


Location Plan 1:1250

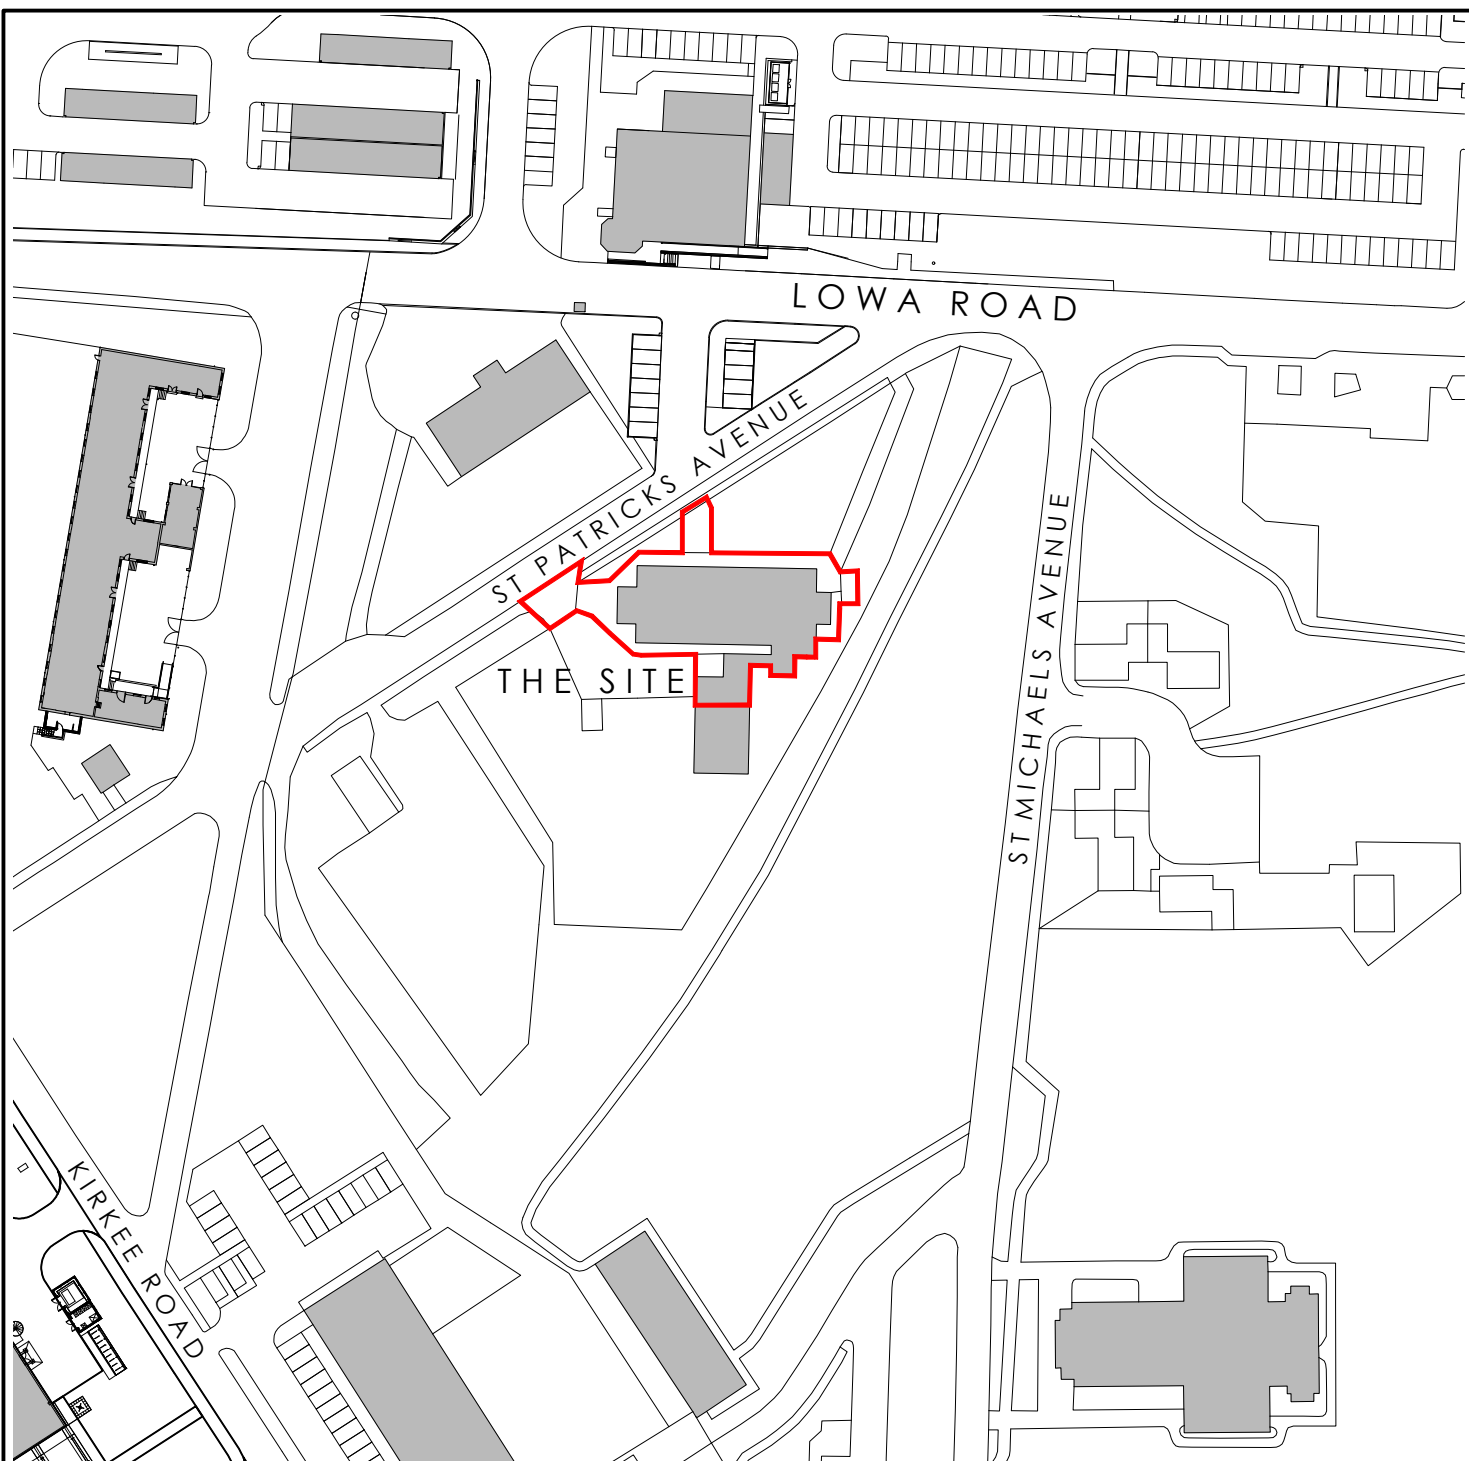

Della Valle
architects

Lake View • Charlton Estate
Shepton Mallet • Somerset • BA4 5QE
T 01749 330672 • F 01749 330672
E mail@dellavallearchitects.co.uk
Chartered Architect • Designer • Project Manager

Client • Aspire Defence Services Ltd
Job • Proposed Works to the Garrison Church of St Patricks & St George,
Tidworth.
Title • Location Plan

Scale • 1:1250 @A4
Date • AUGUST 2025
Drawn • WT

Revisions:
B - Amended for Planning Issue

Drawing Number: **F1870/LOC/B**
Building Reference: **AT 0 083**