


Project 5 The Tunings
 Corsham, Wiltshire
 Drawing
 Elevation
 Existing and
 Proposed
 Scale 1:100 Drawing No 2671/3
 Date March 26 Drawn CH


1:100 at A3 size



Front - West

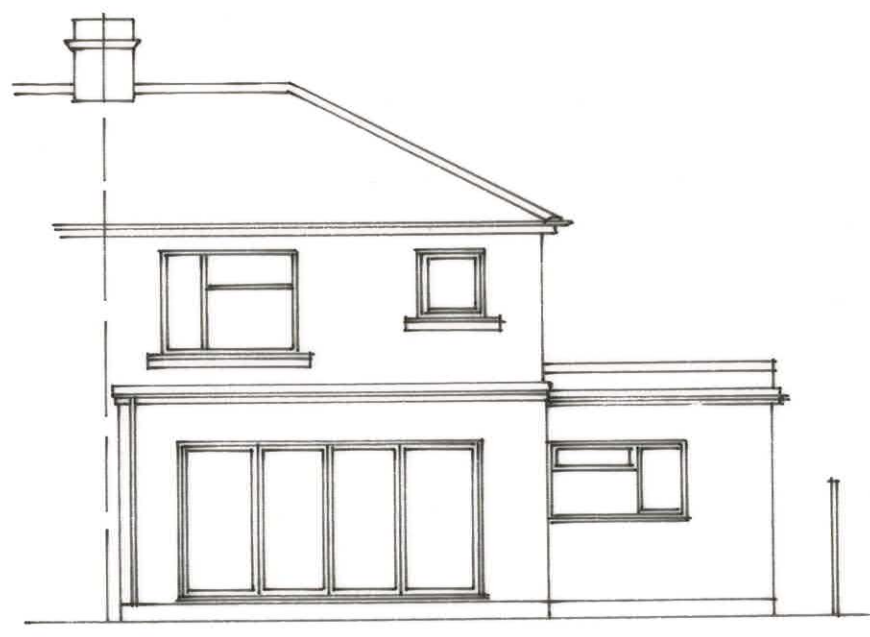

Rear - East

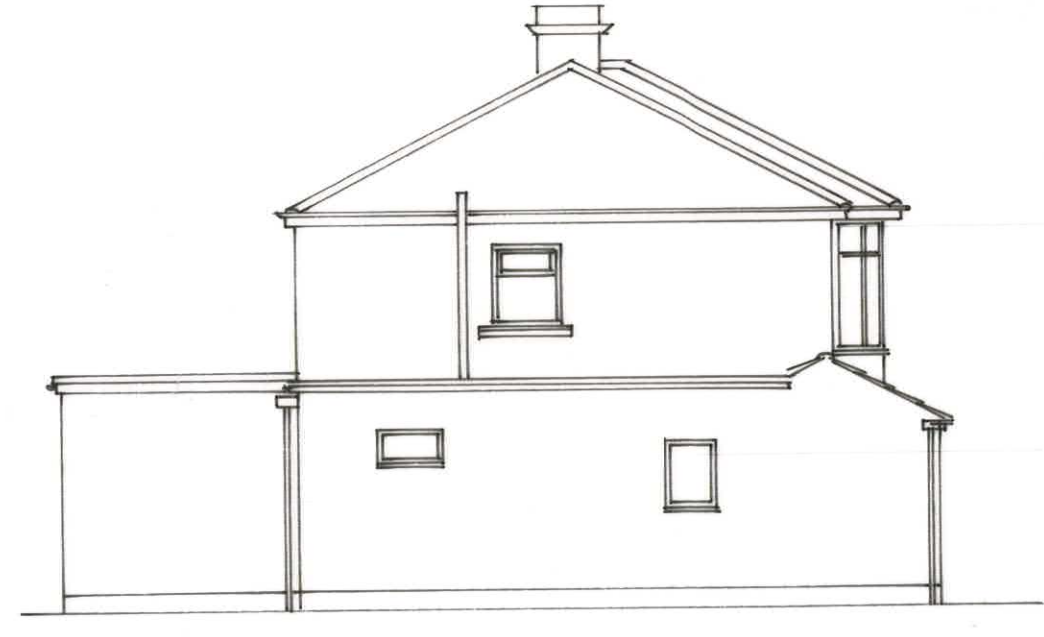


Side - North.


Existing Elevations 1:100



Front - West

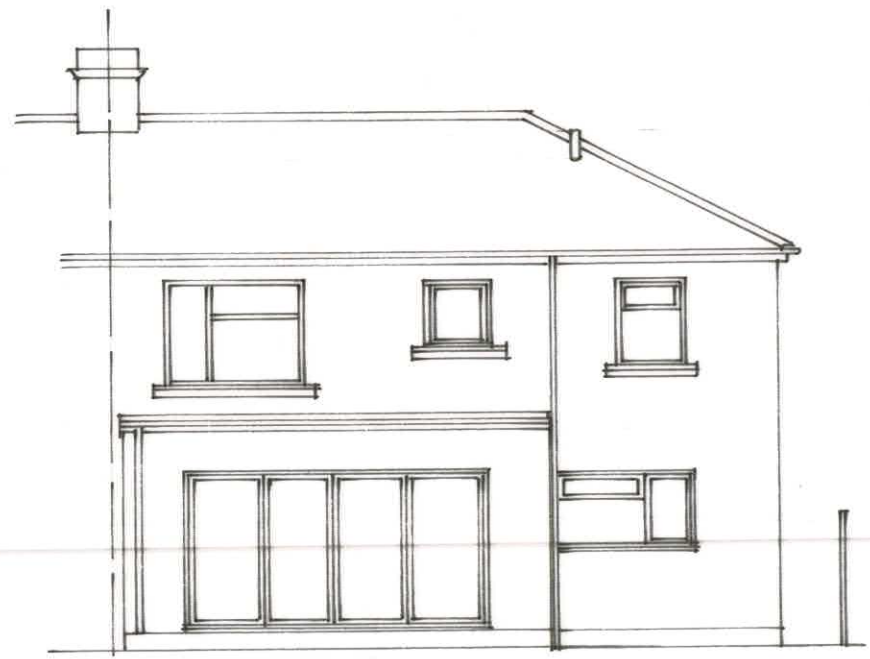

Rear - East

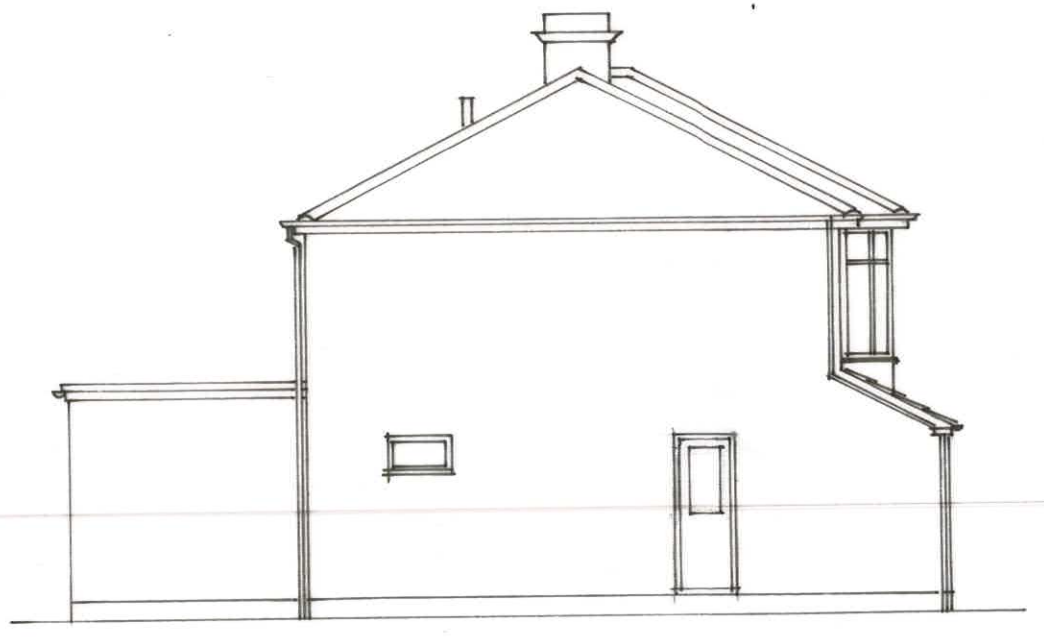

Side - North

Proposed Elevations 1:100