





left side (northwest) elevation

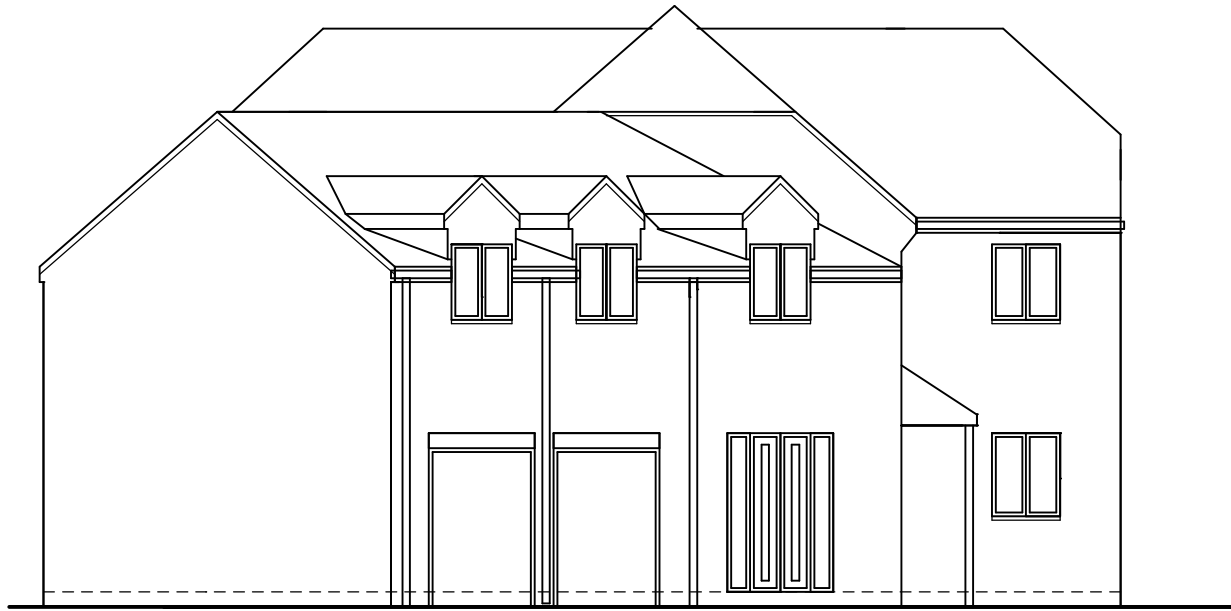


front (southwest) elevation



right side (southeast) elevation

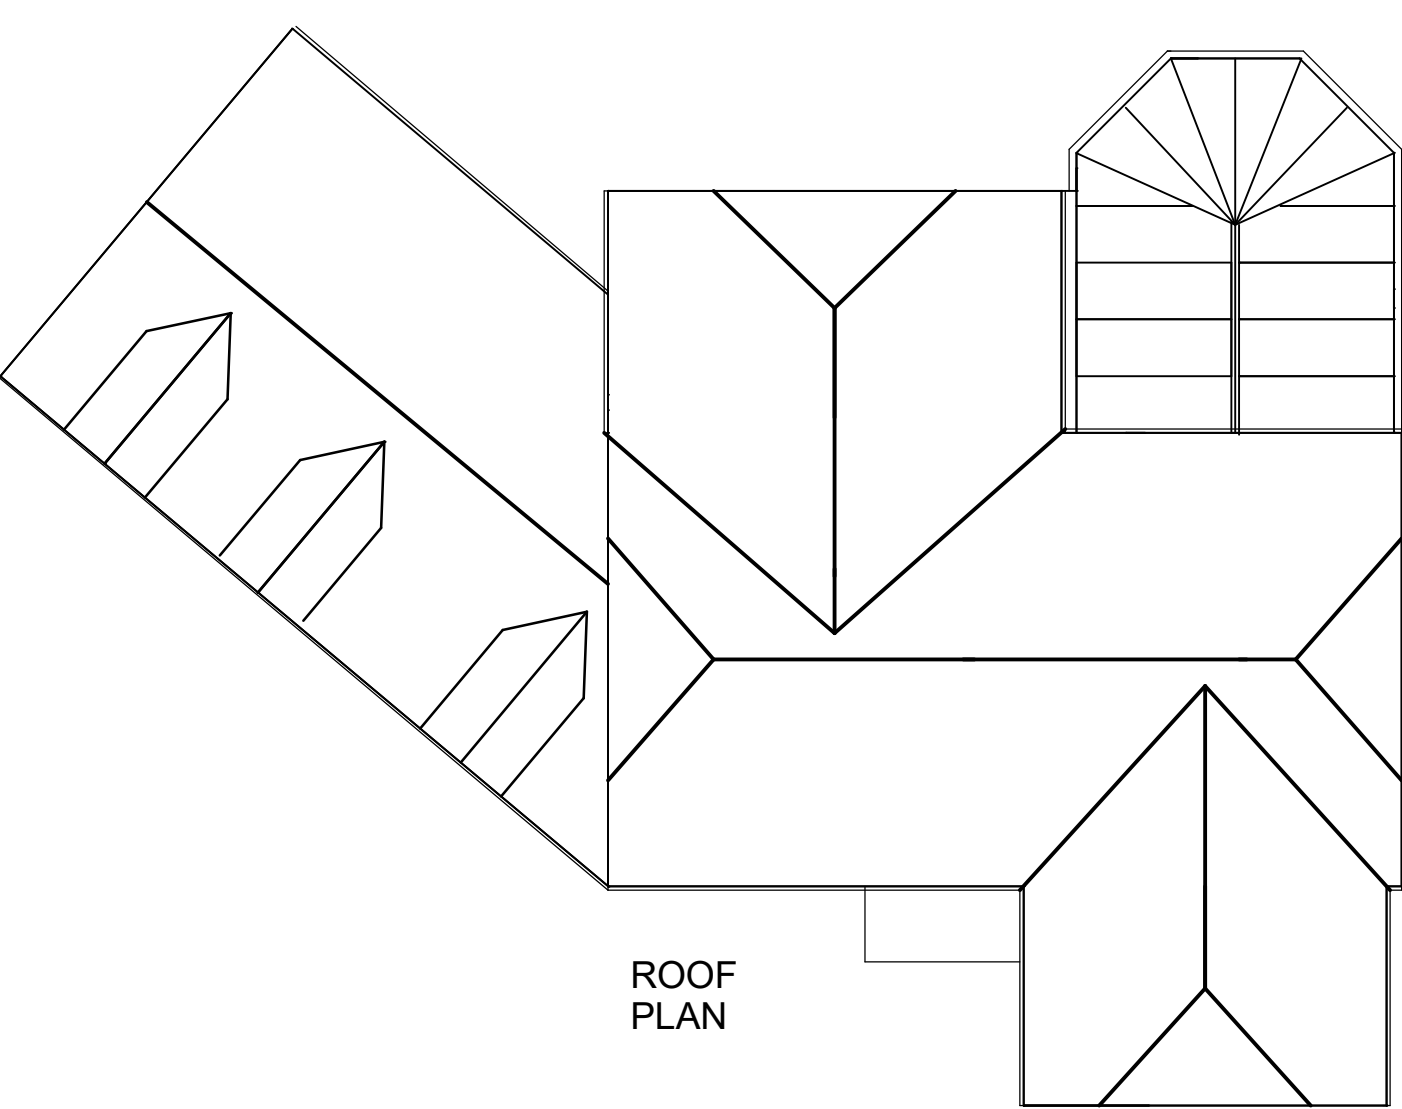

ROOF
PLAN

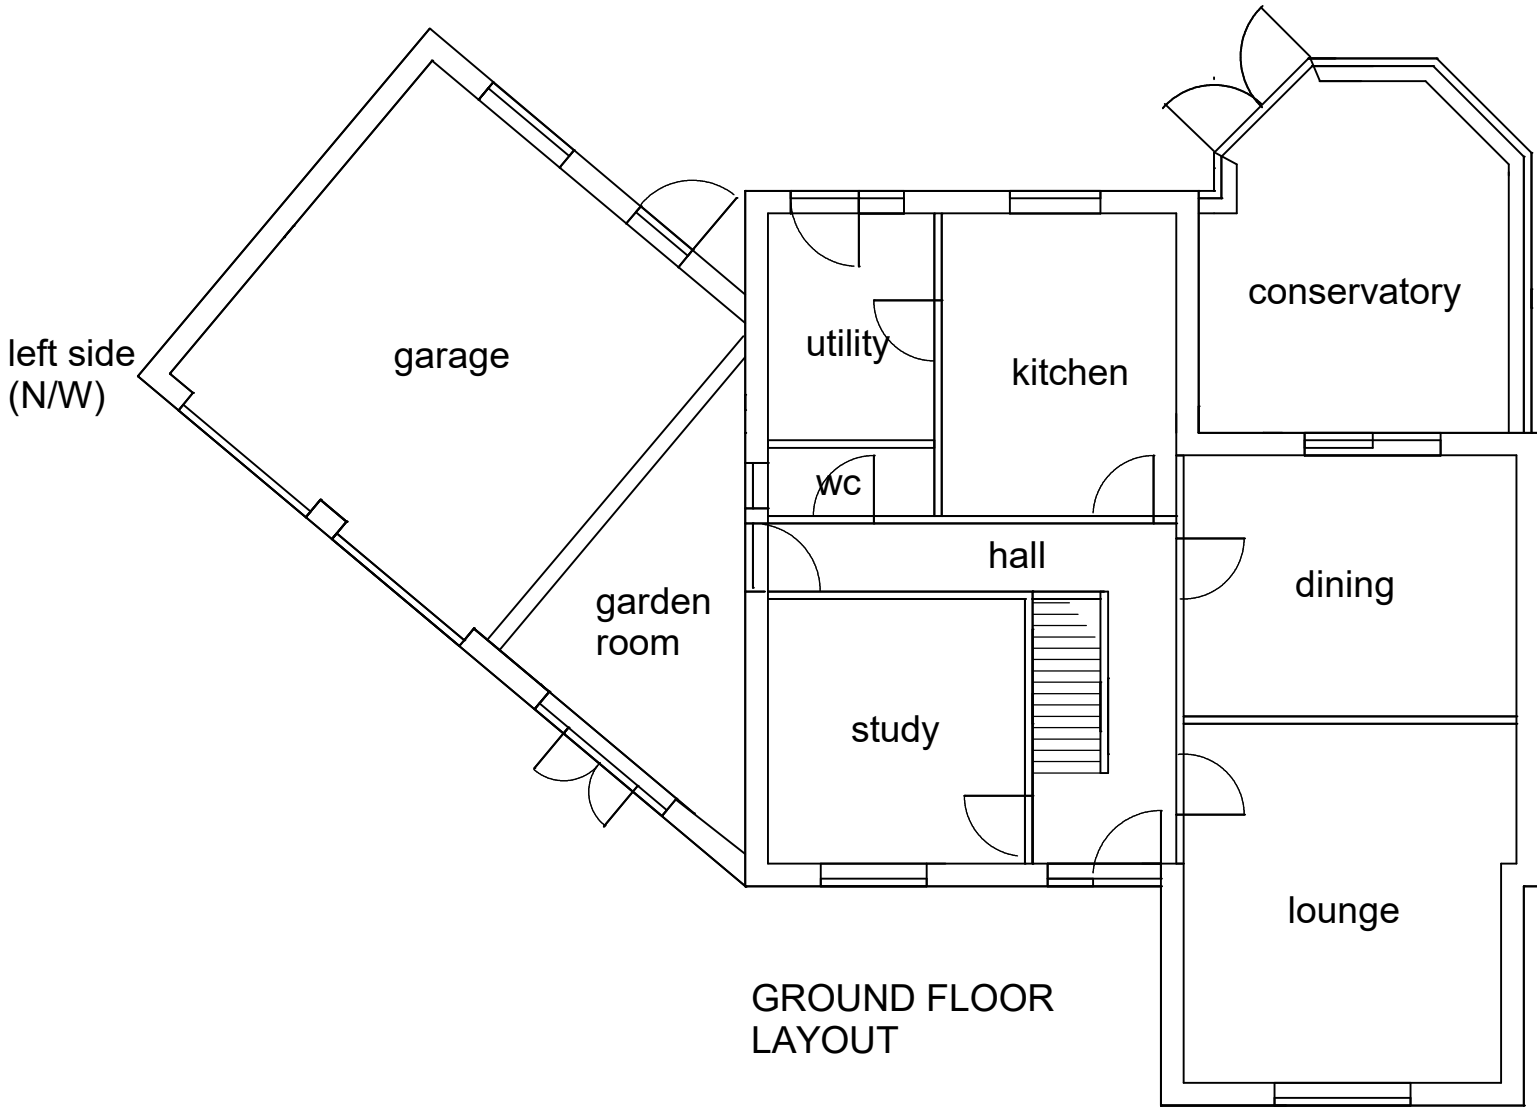

left side
(N/W)

GROUND FLOOR
LAYOUT

right side
(S/E)

front (S/W)