




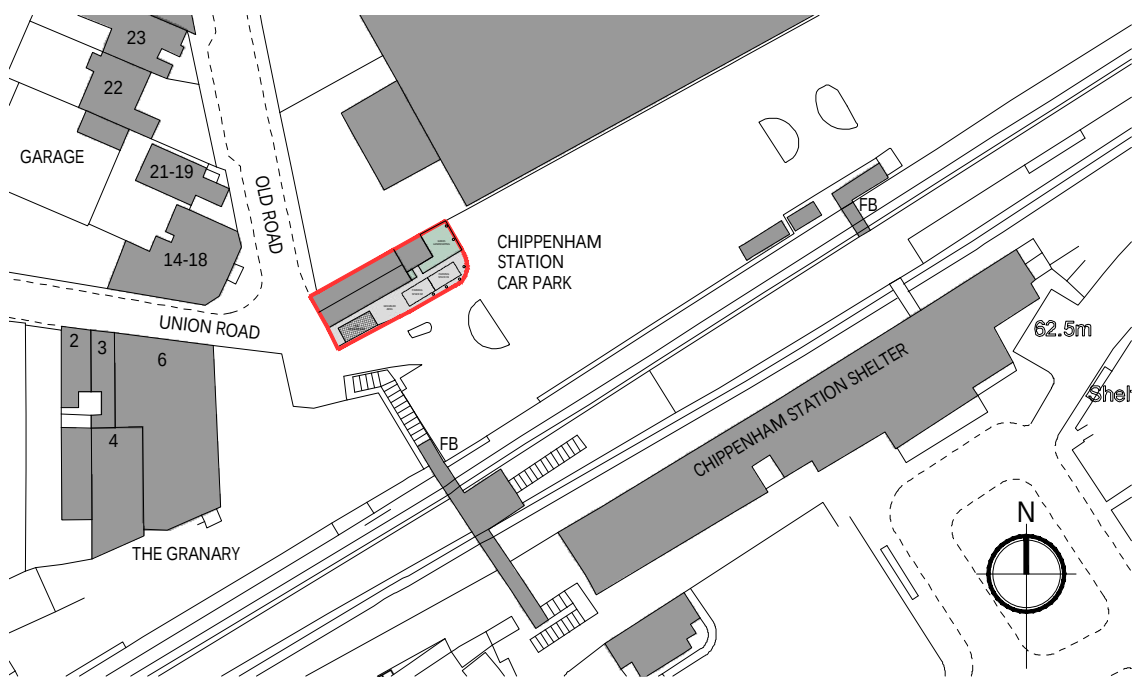


SITE LOCATION PLAN 1:1250

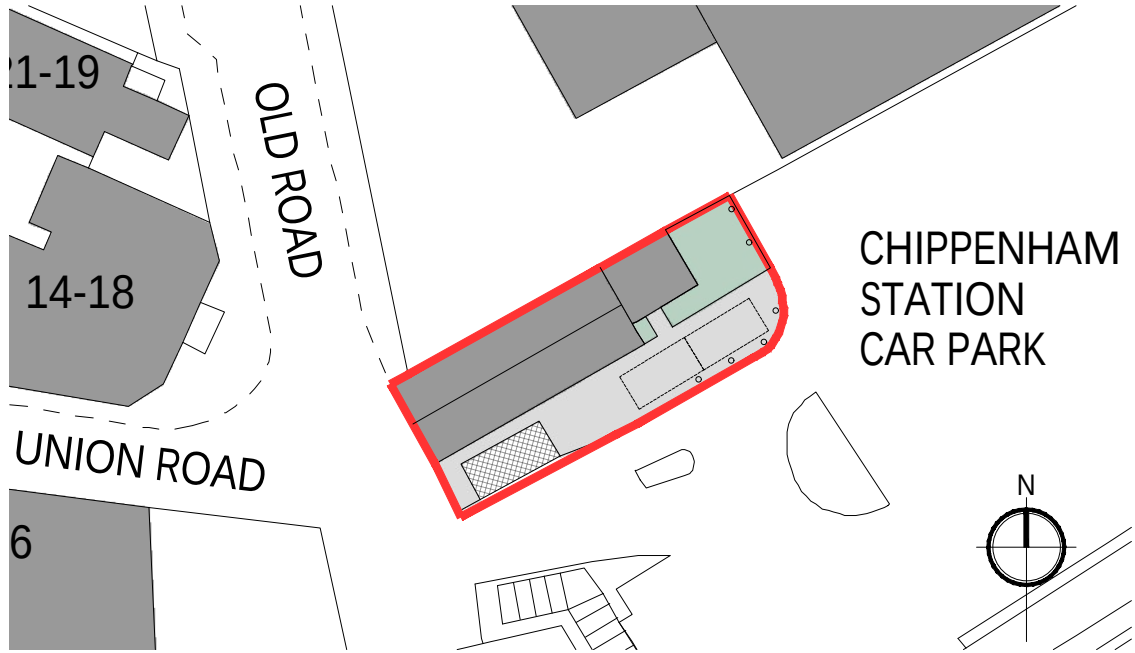


BLOCK PLAN 1:500

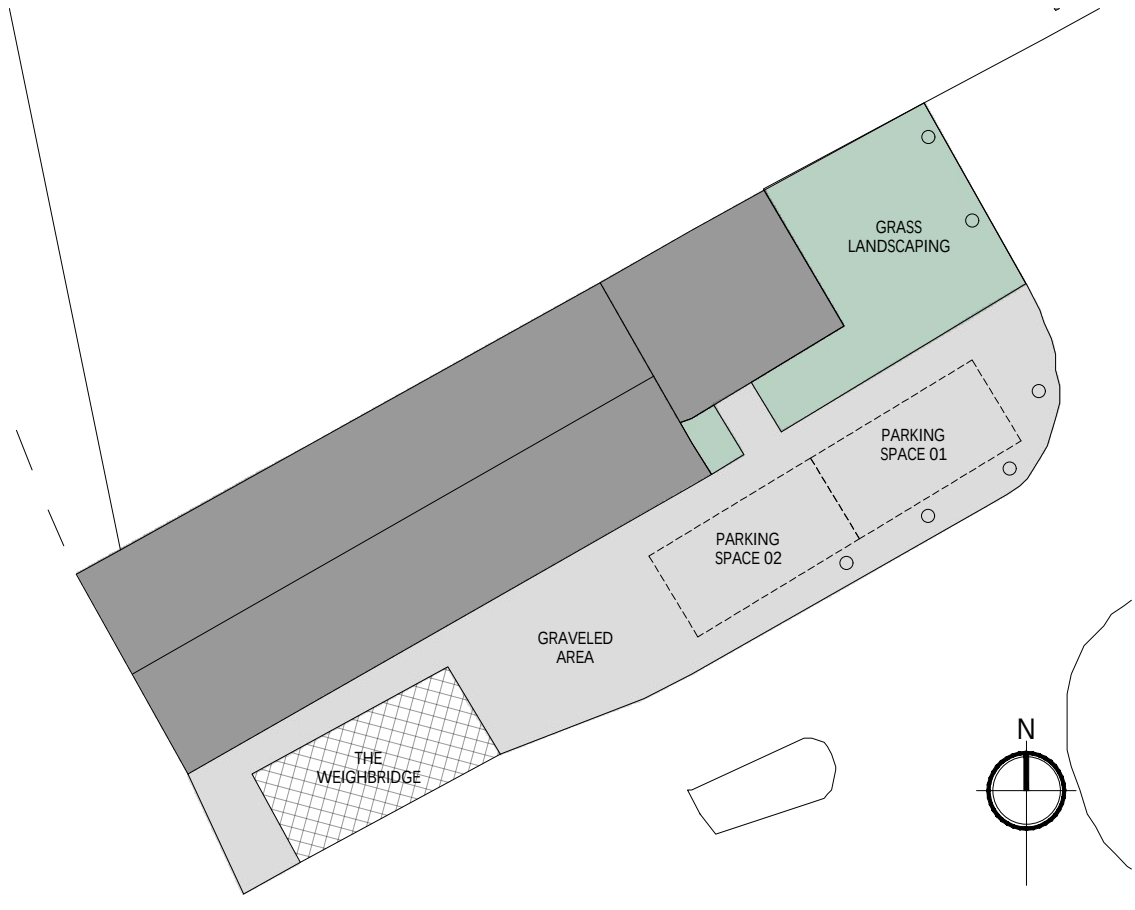


SITE PLAN 1:200

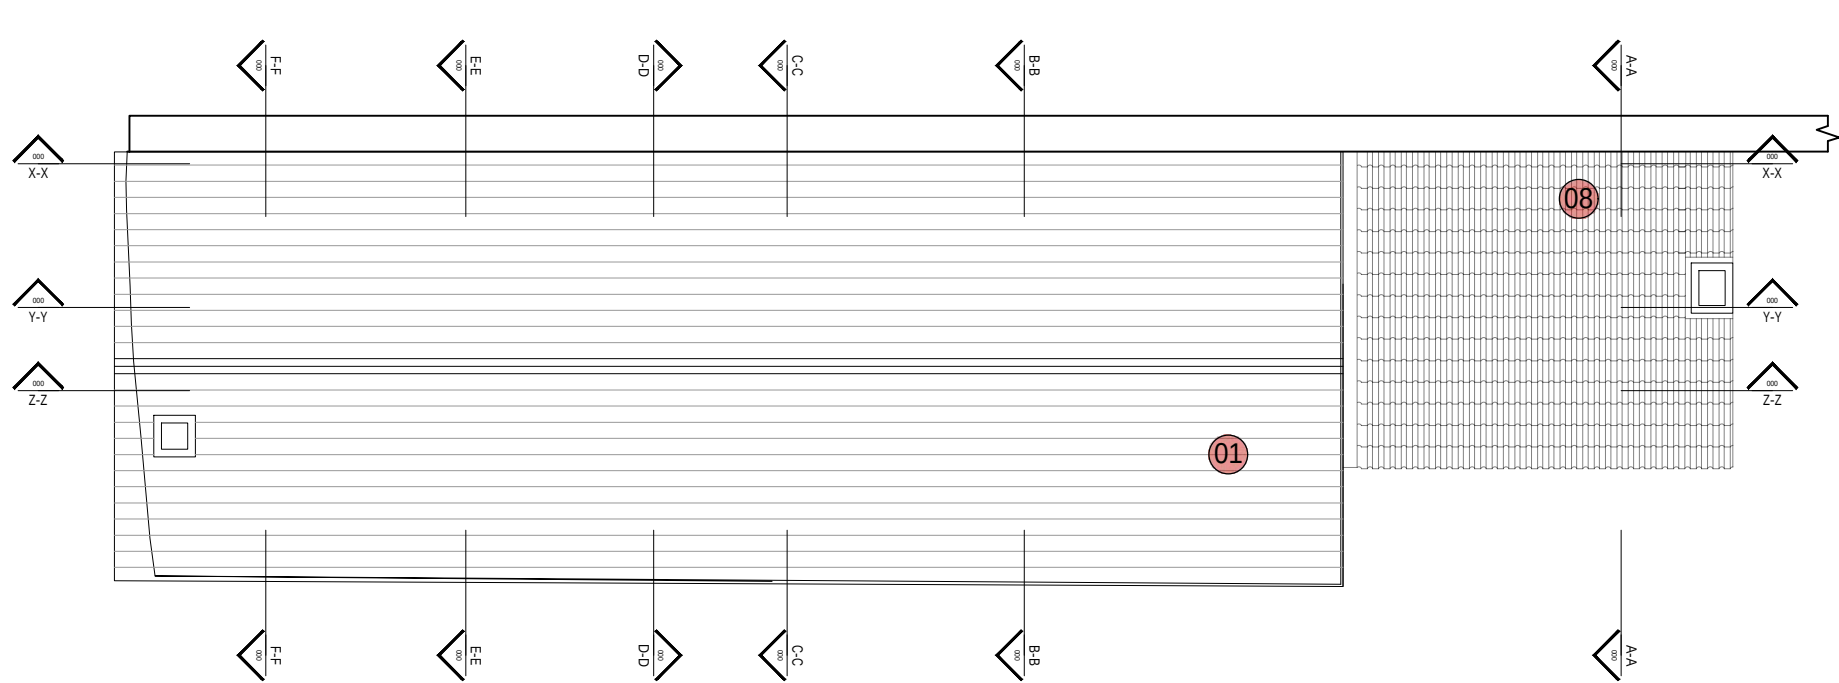


ROOF PLAN 1:100

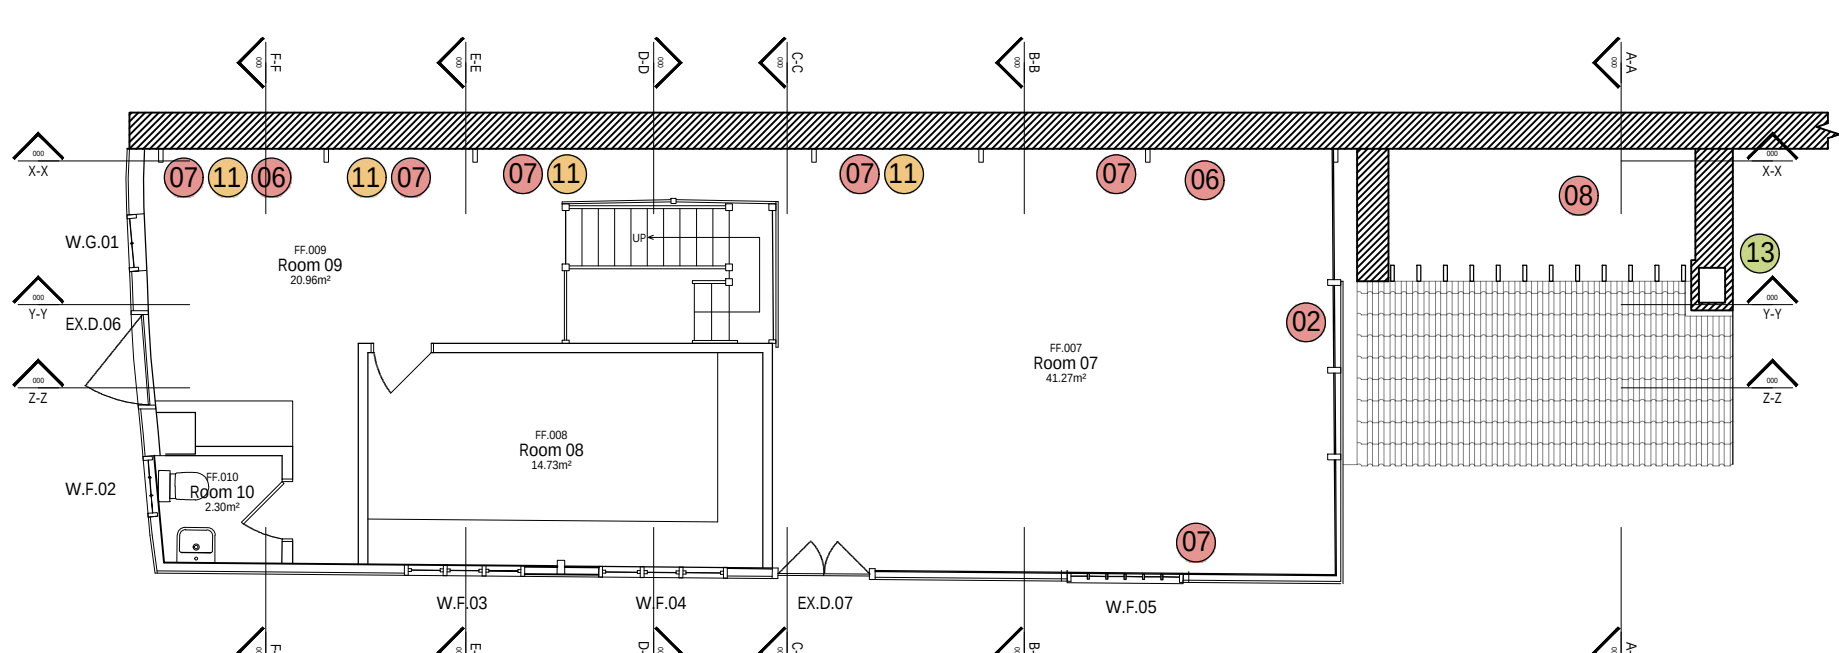

FIRST FLOOR PLAN 1:100

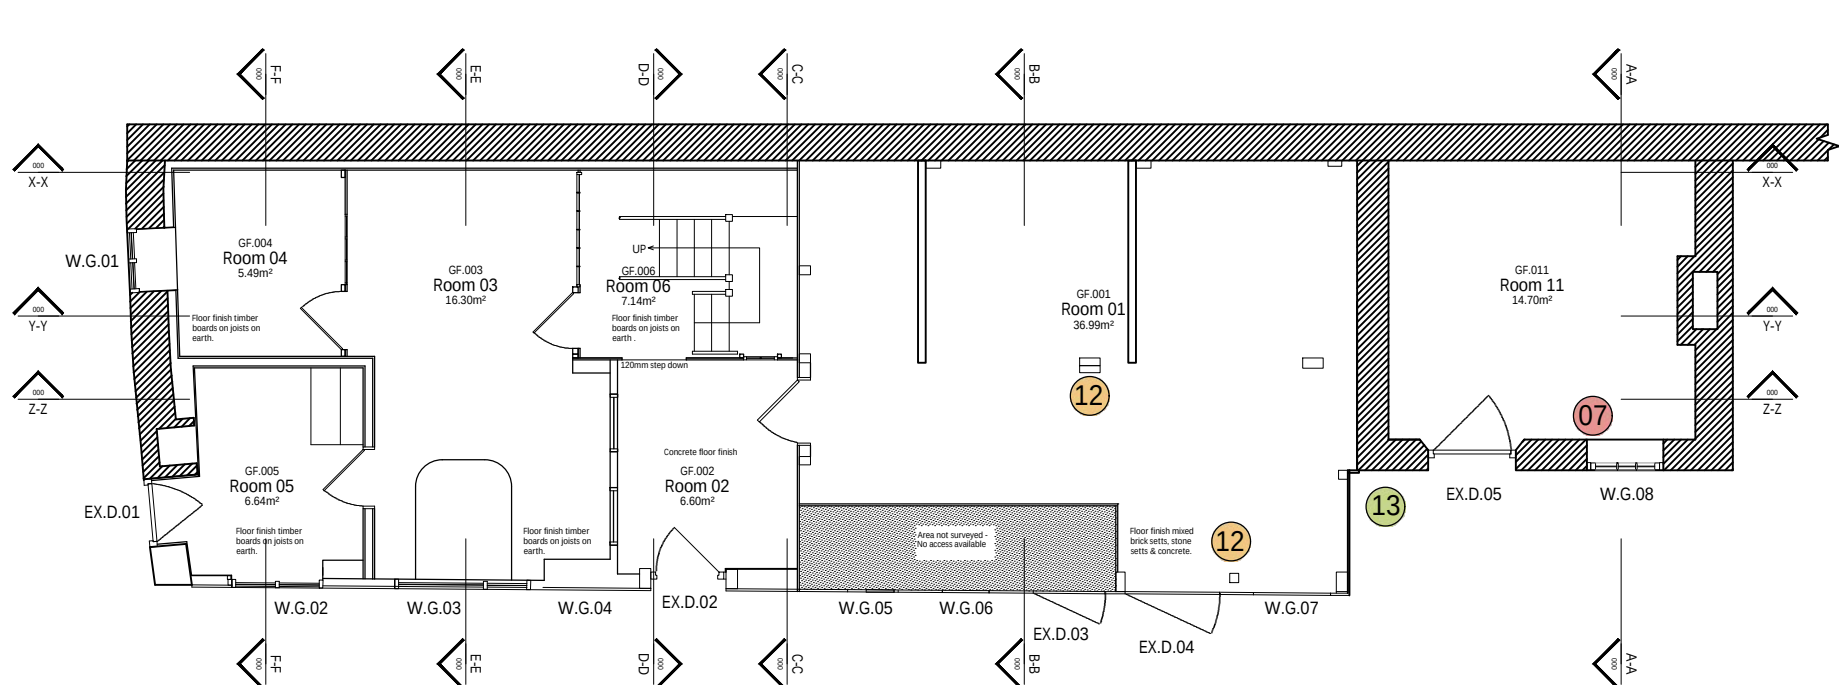


GROUND FLOOR PLAN 1:100

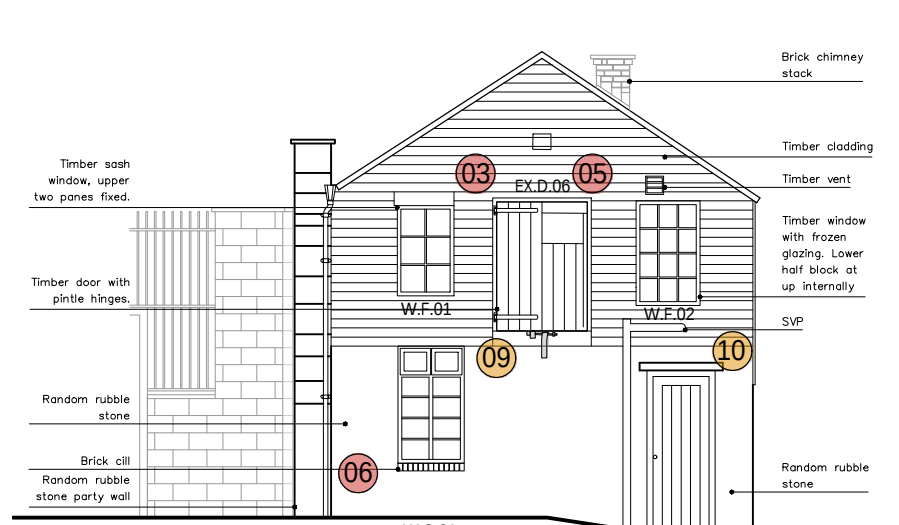


SOUTH WEST ELEVATION (SIDE)
1:100




SOUTH EAST ELEVATION (FRONT)
1:100

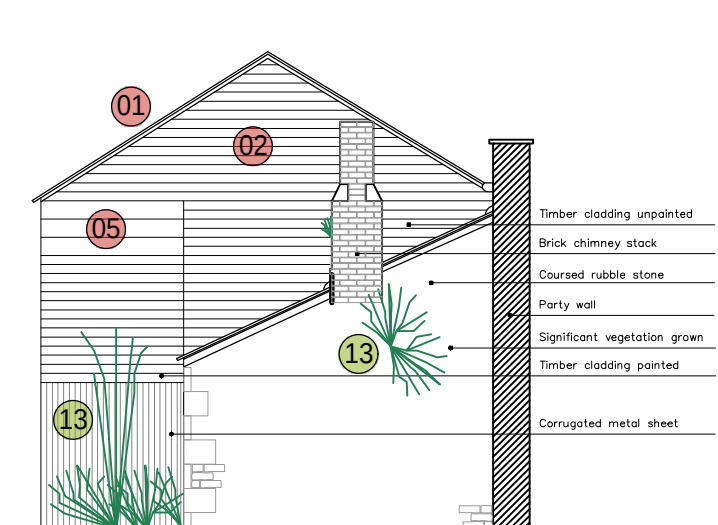


NORTH EAST ELEVATION (SIDE)
1:100

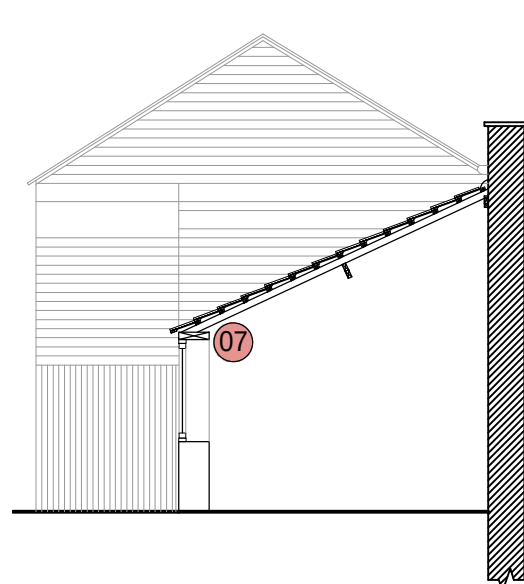


SECTION A-A
1:100

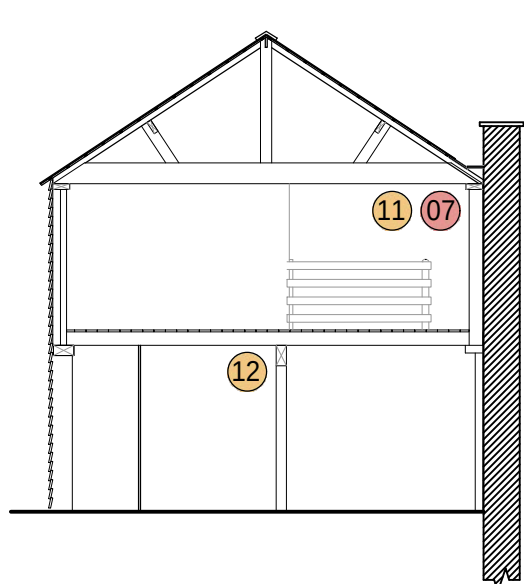


SECTION B-B
1:100

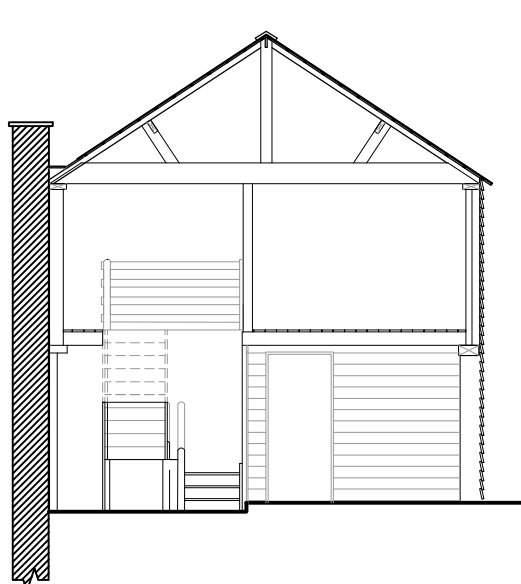

SECTION C-C
1:100

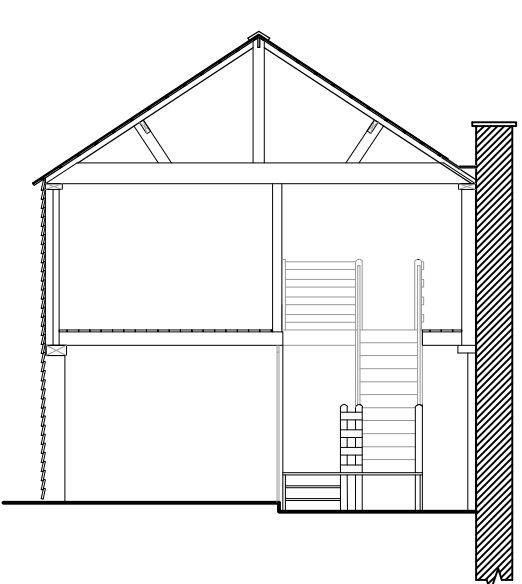


SECTION D-D
1:100

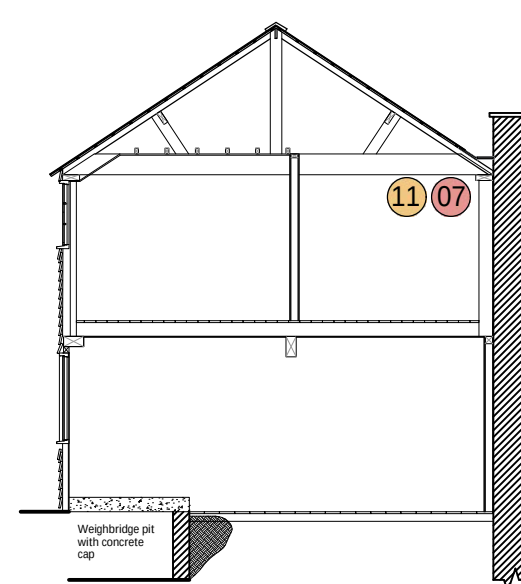


SECTION E-E
1:100




SECTION F-F
1:100

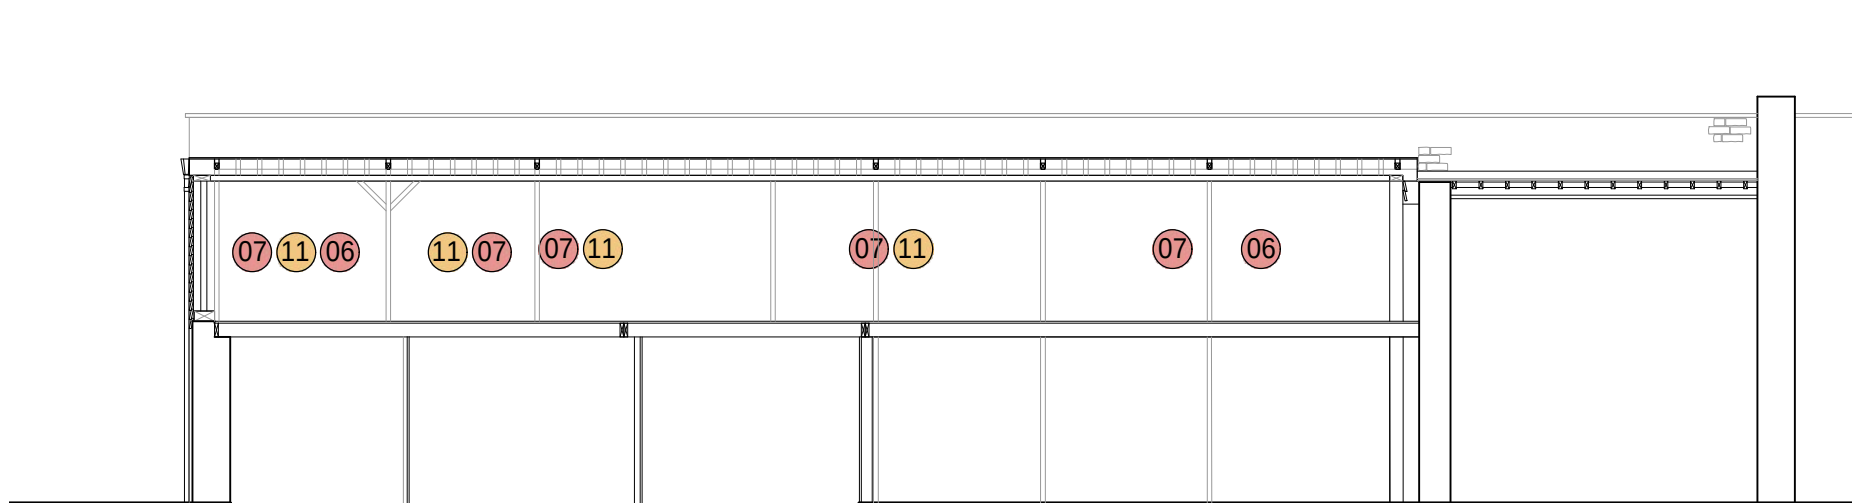

SECTION X-X - 1:100

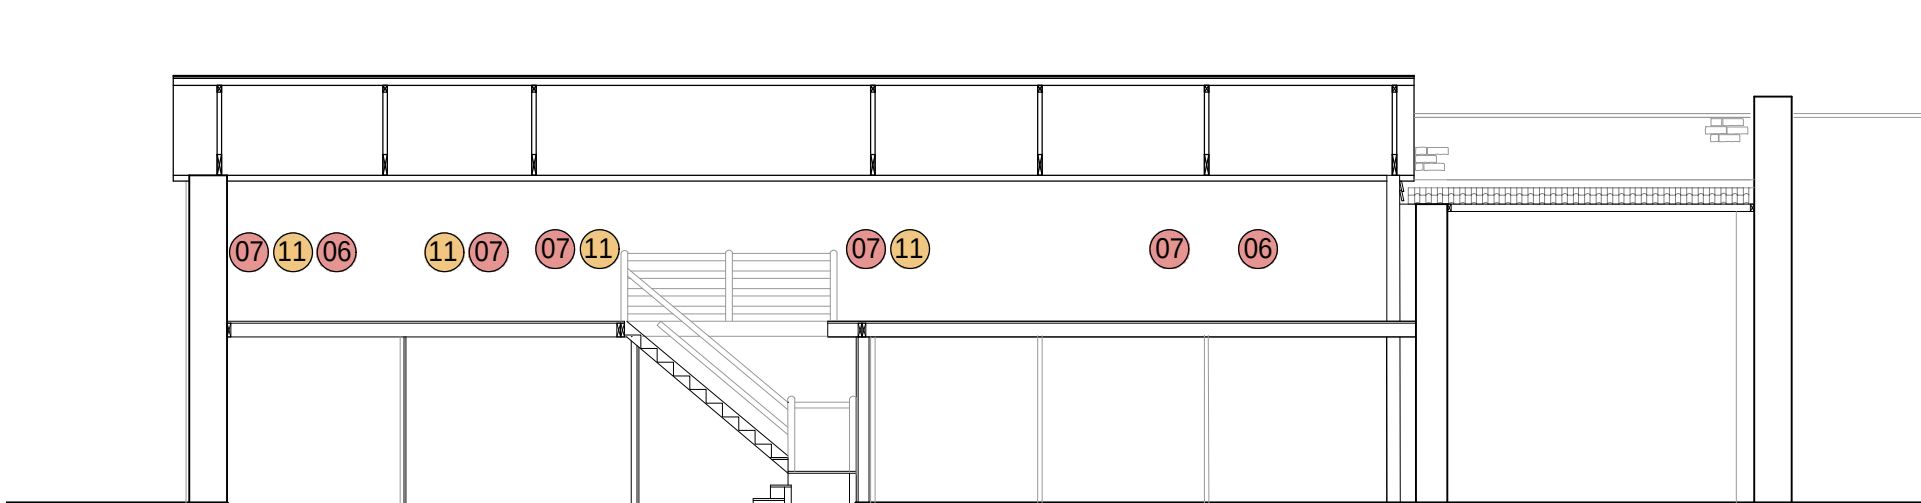

SECTION Y-Y - 1:100

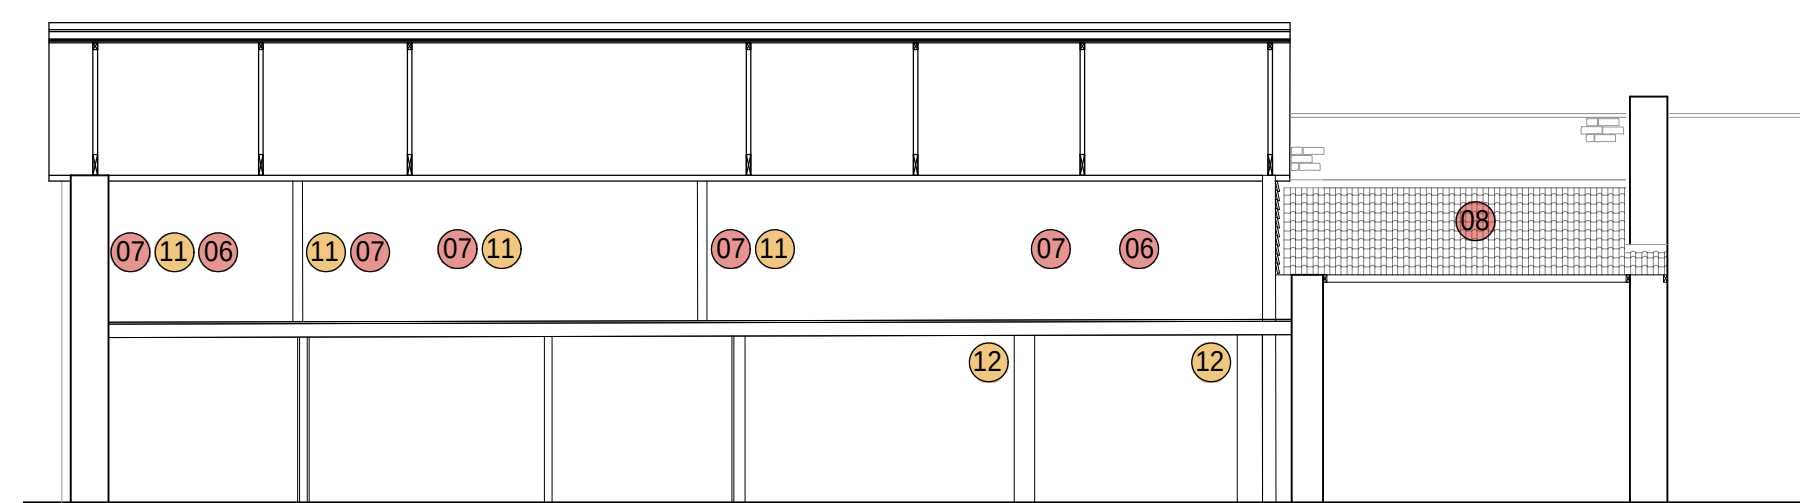

SECTION Z-Z -1:100

- LEGEND
- Category 'A' - Good - Structurally sound; weathertight; no significant repairs needed.
 - Category 'B' - Fair - Structurally sound; in need of minor repair; showing signs of a lack of general maintenance.
 - Category 'C' - Poor - Deteriorating masonry; leaking roof; defective rainwater goods; usually accompanied by rot outbreaks; general deterioration of most elements of the building fabric, including external joinery; or where there has been a fire or other disaster which has affected part of the building.
 - Category 'D' - Very Bad - Structural failure or clear signs of structural instability; loss of significant areas of the roof covering, leading to major deterioration of the interior; or where there has been a major fire or other disaster affecting most of the building.

- KEY
- 01 Roof deformation
 - 02 Timber stud wall severely deflected
 - 03 Exposed timber frame perished
 - 04 Timber beam loss
 - 05 Timber cladding slipped/broken, finishes perished and severely weathered
 - 06 Significant mortar loss
 - 07 Timber beam deflected
 - 08 Loss of roof tiles
 - 09 Delaminated stone
 - 10 Missing gutter/downpipe
 - 11 Minor section loss to end of rafters
 - 12 Minor section loss of columns
 - 13 Vegetation growth