


NOTES

1. THIS DRAWING IS THE COPYRIGHT OF THE CONSULTANT AND MUST NOT BE USED OR REPRODUCED WITHOUT THEIR PERMISSION.

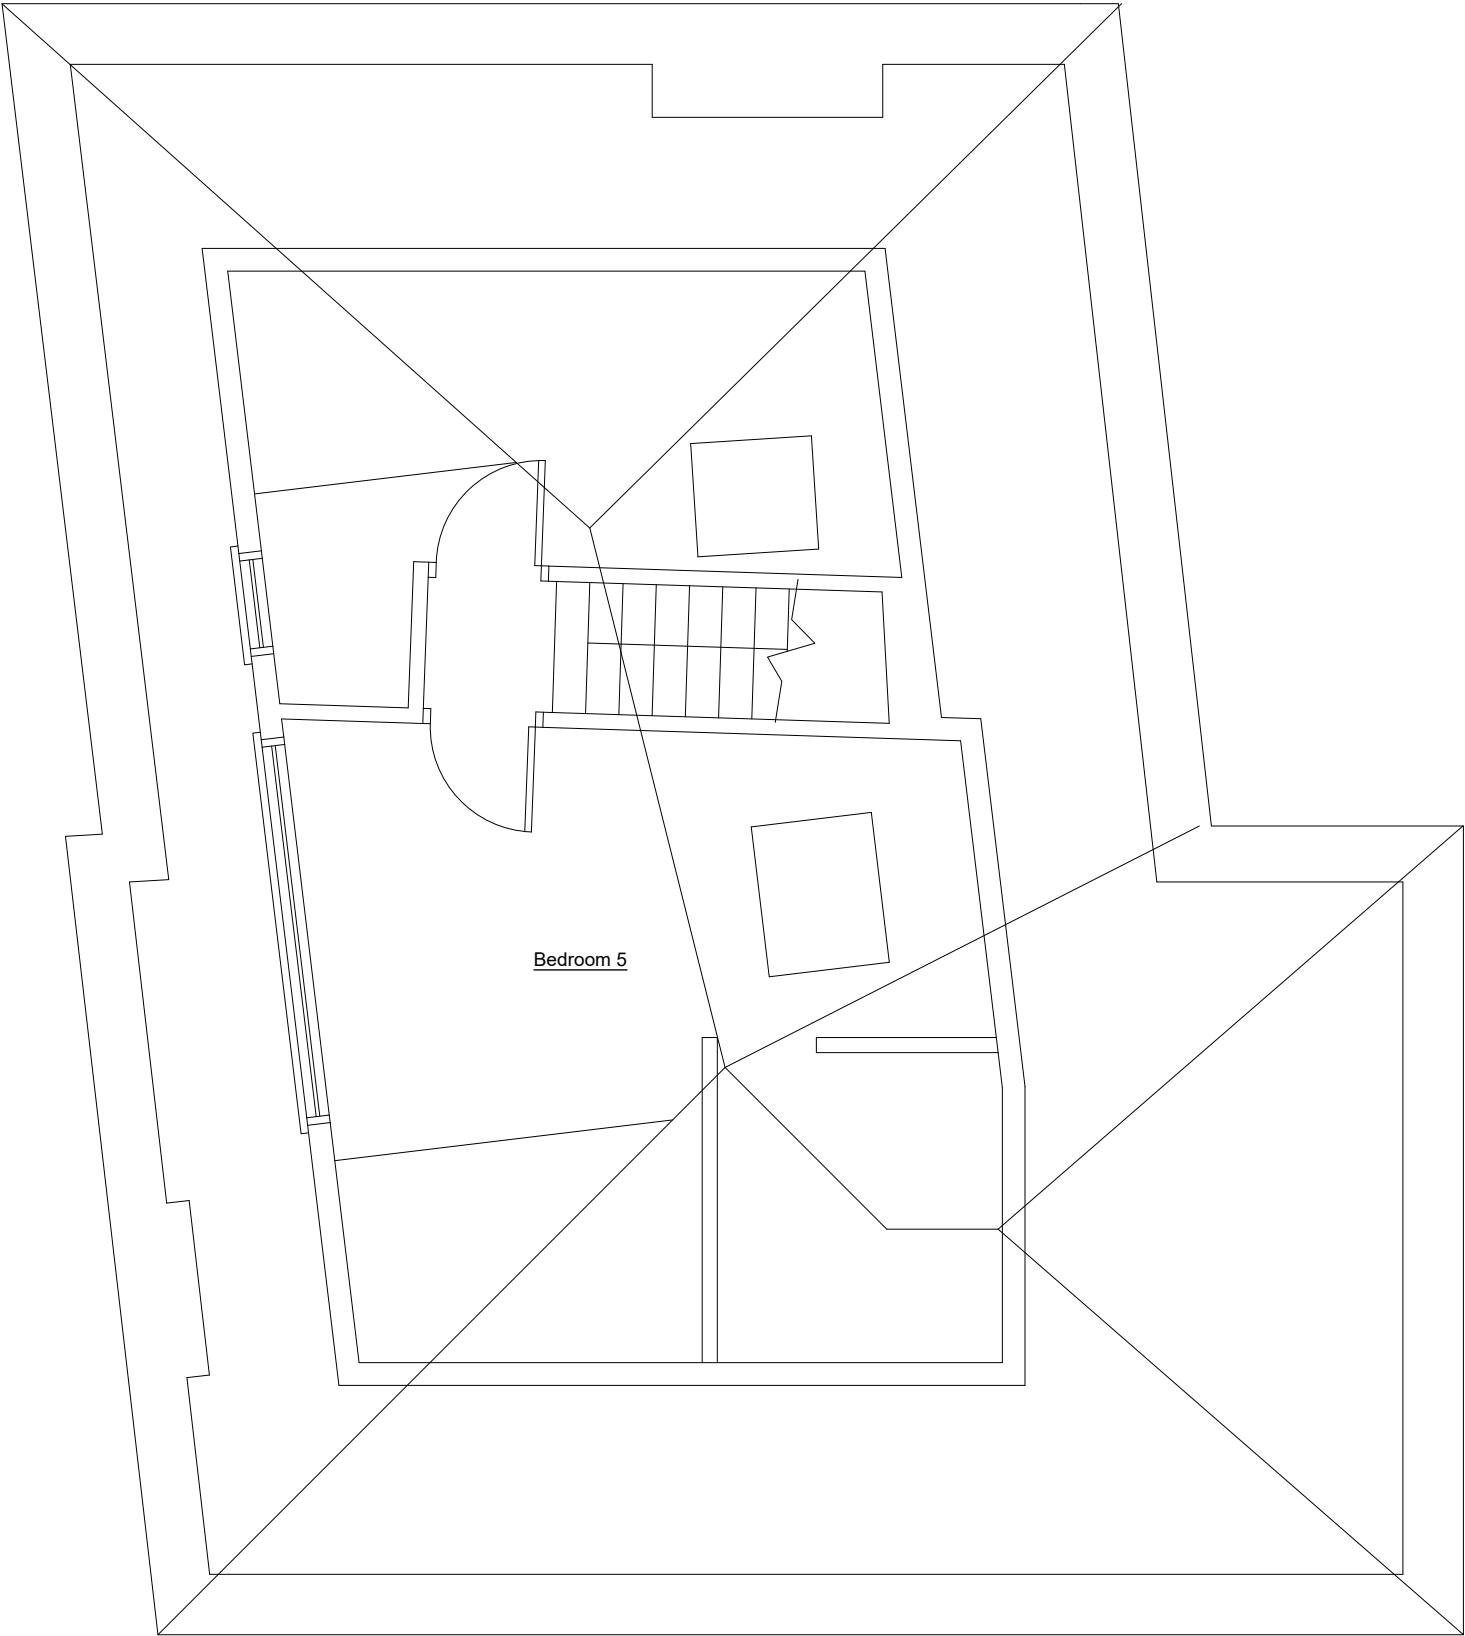

SCALE 1:50

P1	INITIAL ISSUE		18/02/2026
REV			DATE
CLIENT MR MIKE SHAW			
PROJECT THE INN WITH THE WELL			
TITLE EXISTING SECOND FLOOR			
2PS Design Building Design Engineers Telephone: 07766286809 Email: jpalmer@2psdesign.co.uk Website: www.2psdesign.co.uk			
SCALE 1:50@A3		DATE FEB '26	DWG NO 00645/04
DRAWN JP		CHKD KP	REV P1