



| Revision Notes |     |                         |
|----------------|-----|-------------------------|
| date           | rev | note                    |
| 23/02/26       | P1  | First issue for comment |
| 09/03/26       | P2  | Issued for PLANNING     |

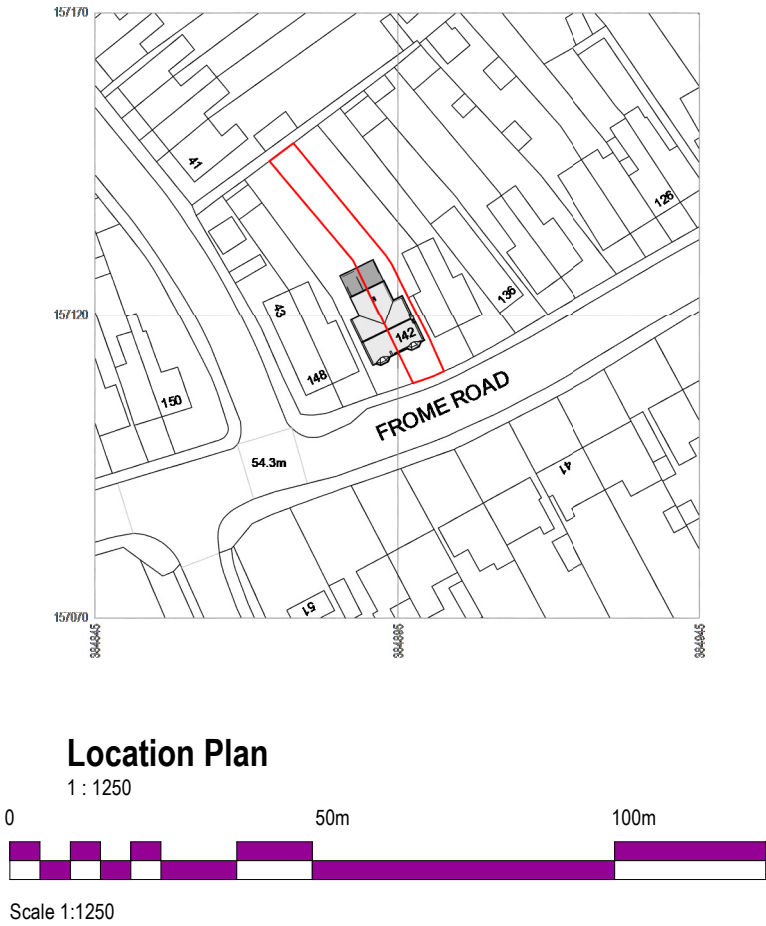

## 142 Frome Road - Loft Conversion Location and Block Plan

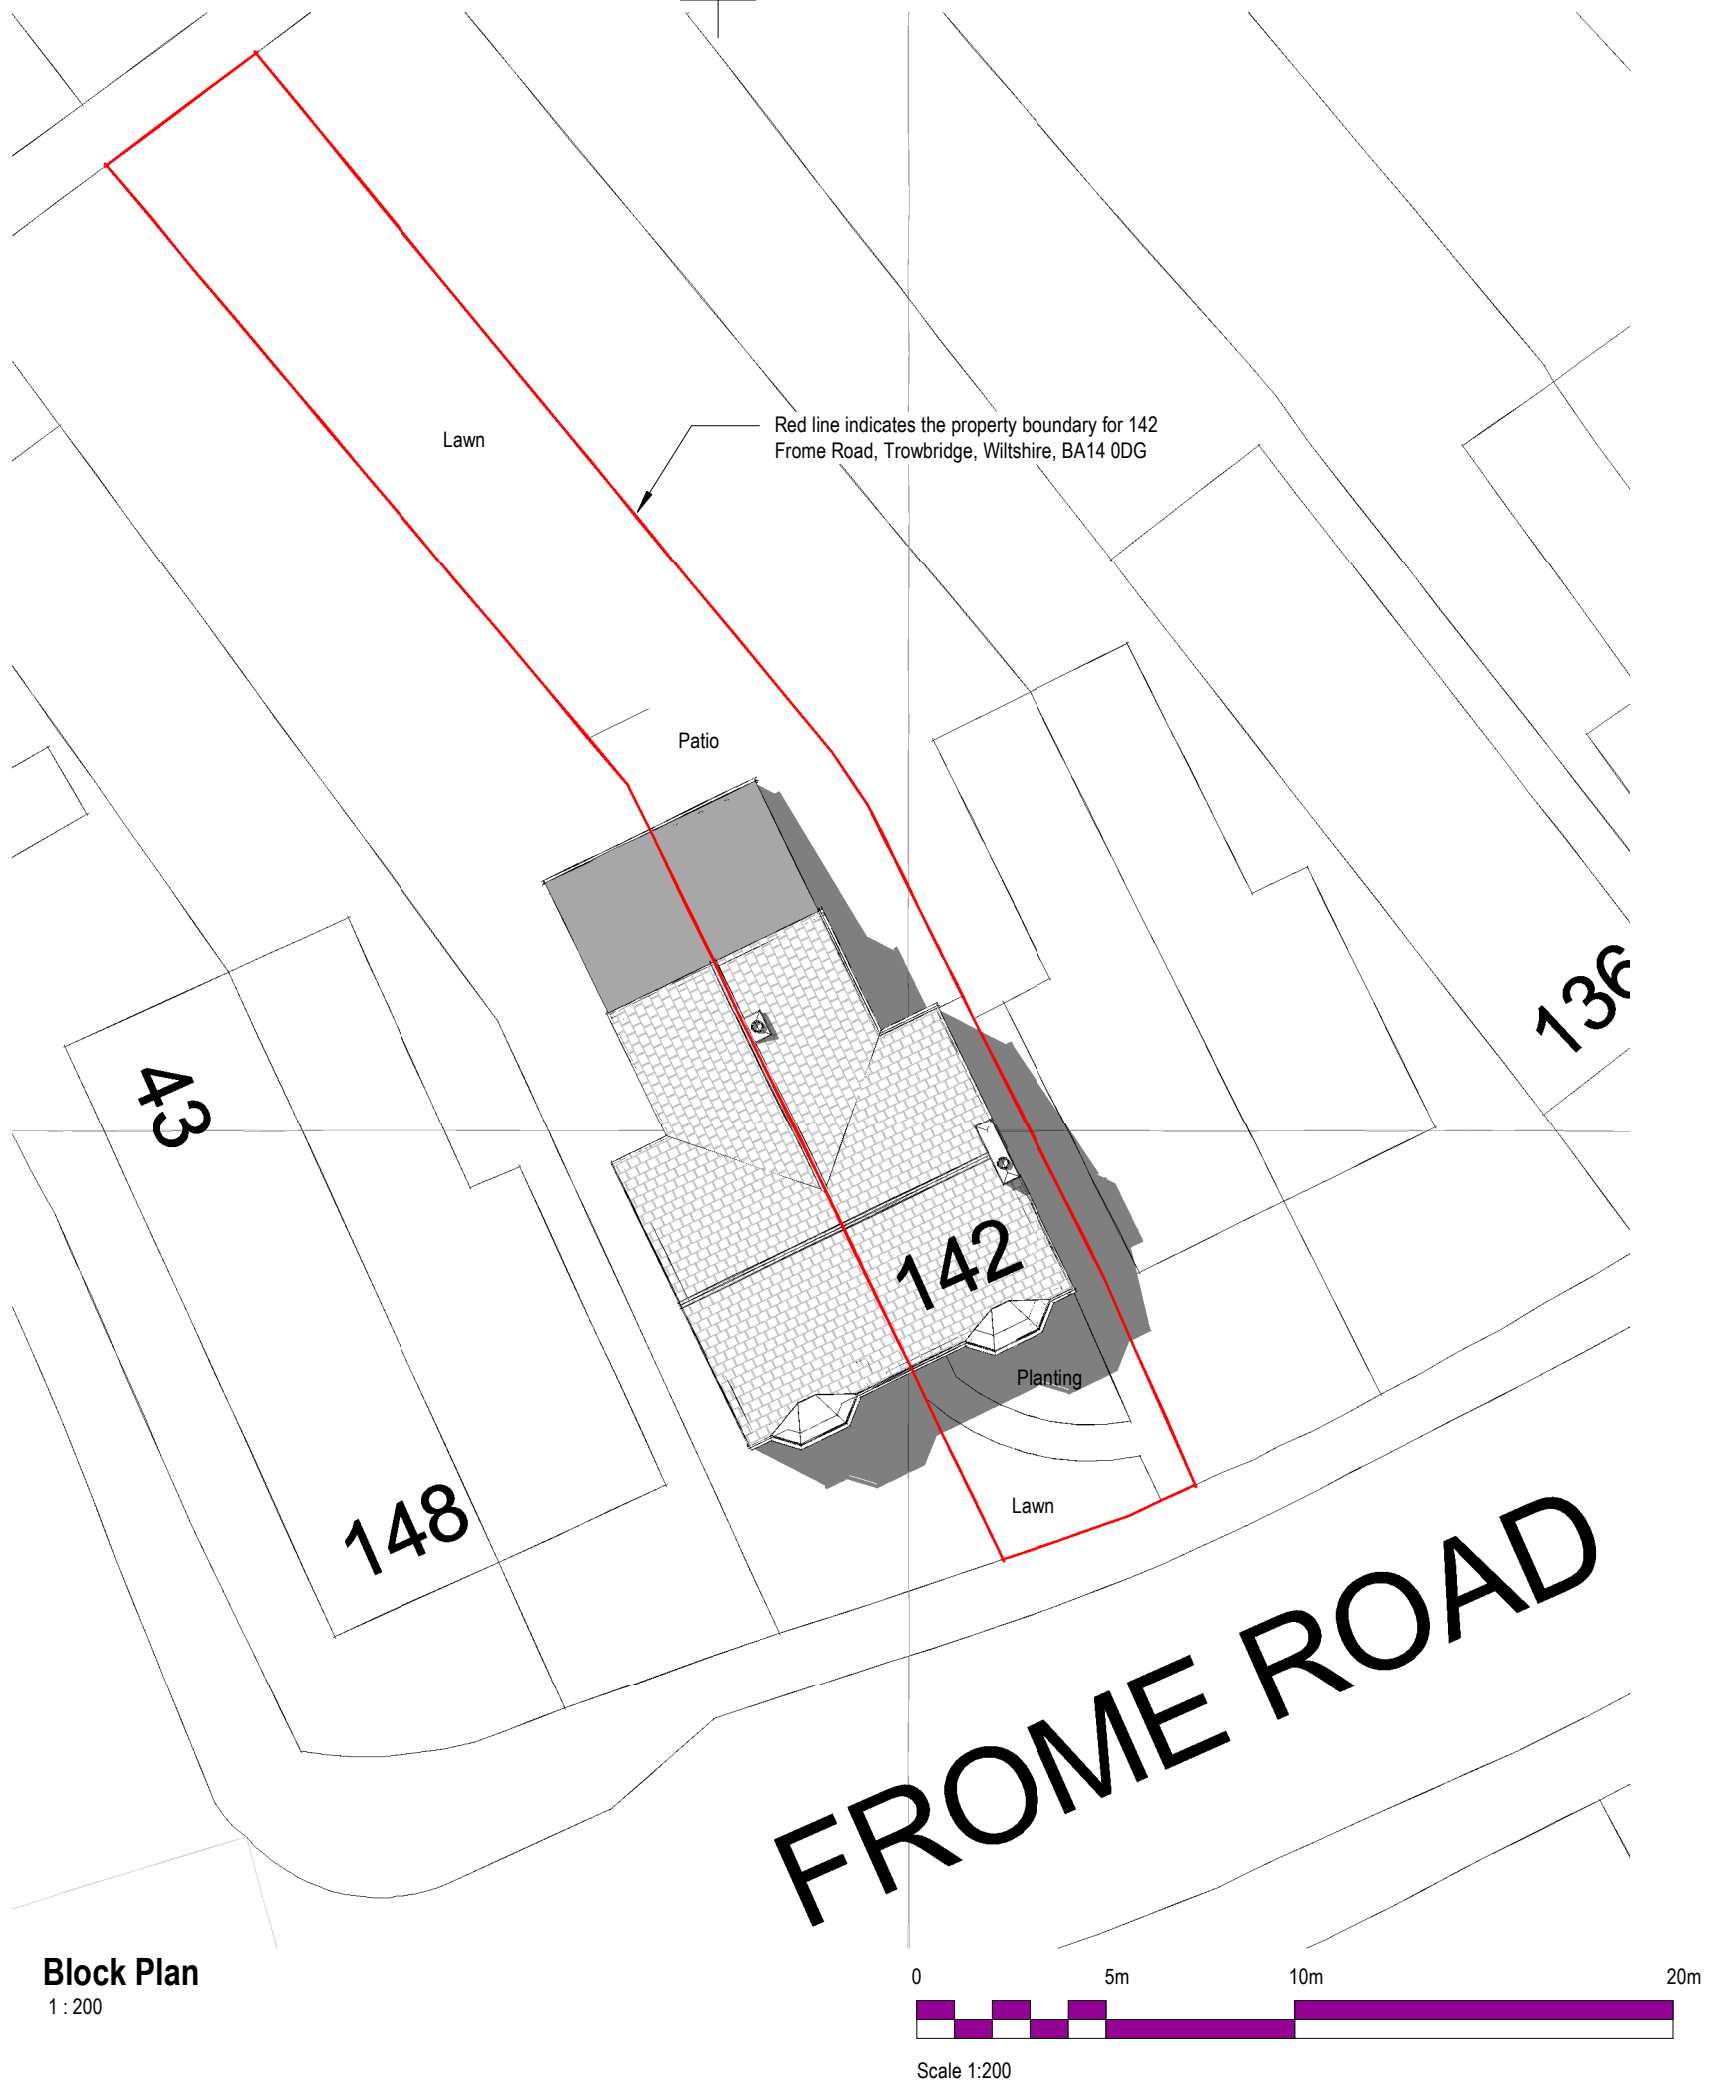

|                             |                      |
|-----------------------------|----------------------|
| Client<br>Mr & Mrs Urquhart | Project No<br>25-037 |
| Date<br>02/19/26            | Drawing No<br>001    |
| Scale at A3<br>As indicated | Rev<br>P2            |
|                             | Drawn<br>N Sharp     |

7 Garston Road, Frome, Somerset  
BA11 1RN  
m: 0781 208 5841  
e: [nick@sharpdesignservices.co.uk](mailto:nick@sharpdesignservices.co.uk)  
Sharp Design Services Limited Company registration No. 11105879  
Registered office: 7 Garston Road, Frome, Somerset. BA11 1RN

**SHARP**  
**DESIGN**  
**SERVICES**