


NOTES

1. THIS DRAWING IS THE COPYRIGHT OF THE CONSULTANT AND MUST NOT BE USED OR REPRODUCED WITHOUT THEIR PERMISSION.

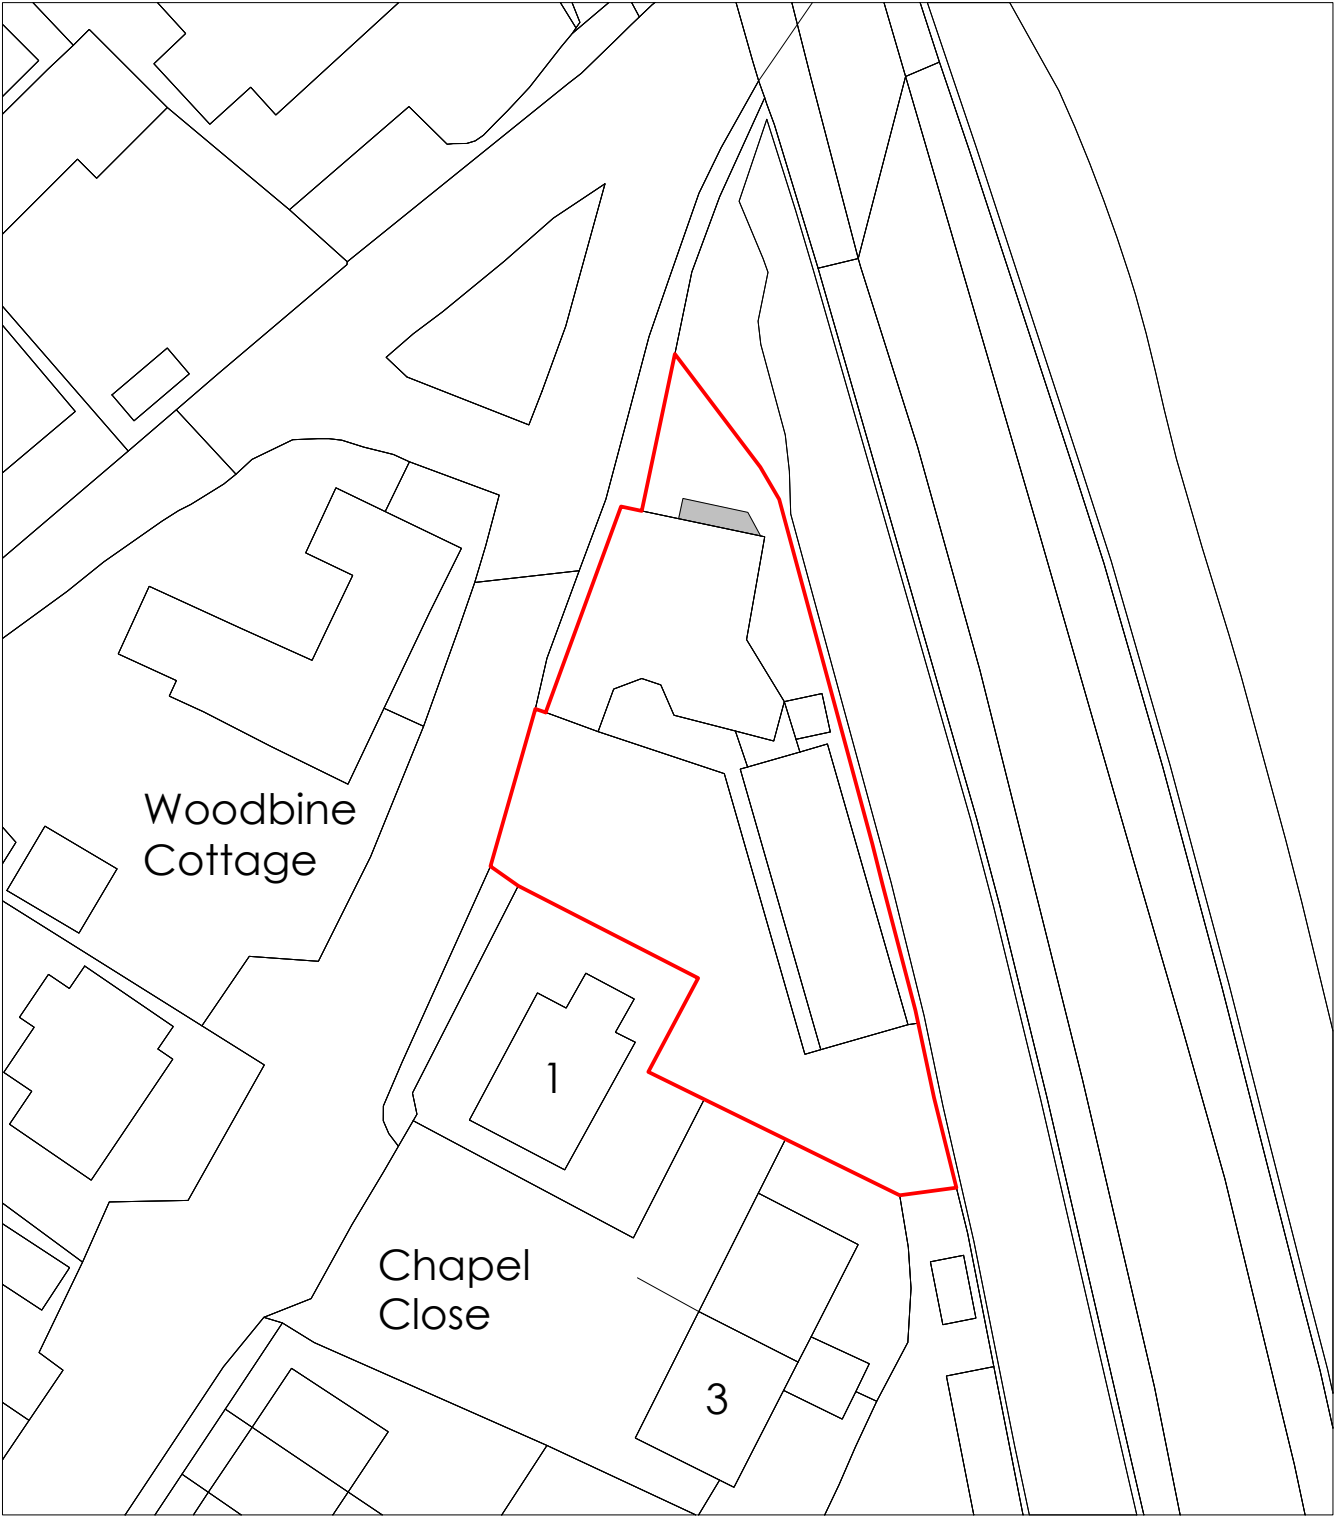

SCALE 1:50

P1	INITIAL ISSUE		18/02/2026
REV			DATE
CLIENT			
MR MIKE SHAW			
PROJECT			
THE INN WITH THE WELL			
TITLE			
PROPOSED BLOCK PLAN			
		Building Design Engineers Telephone: 07766286809 Email: jpalmer@2psdesign.co.uk Website: www.2psdesign.co.uk	
SCALE	1:500@A3	DATE	FEB '26
DRAWN		CHKD	
JP		KP	
DWG NO		00645/05	REV
			P1