
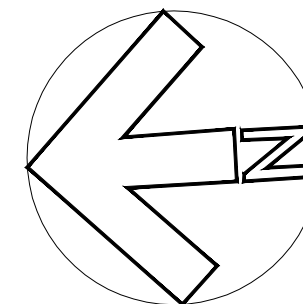


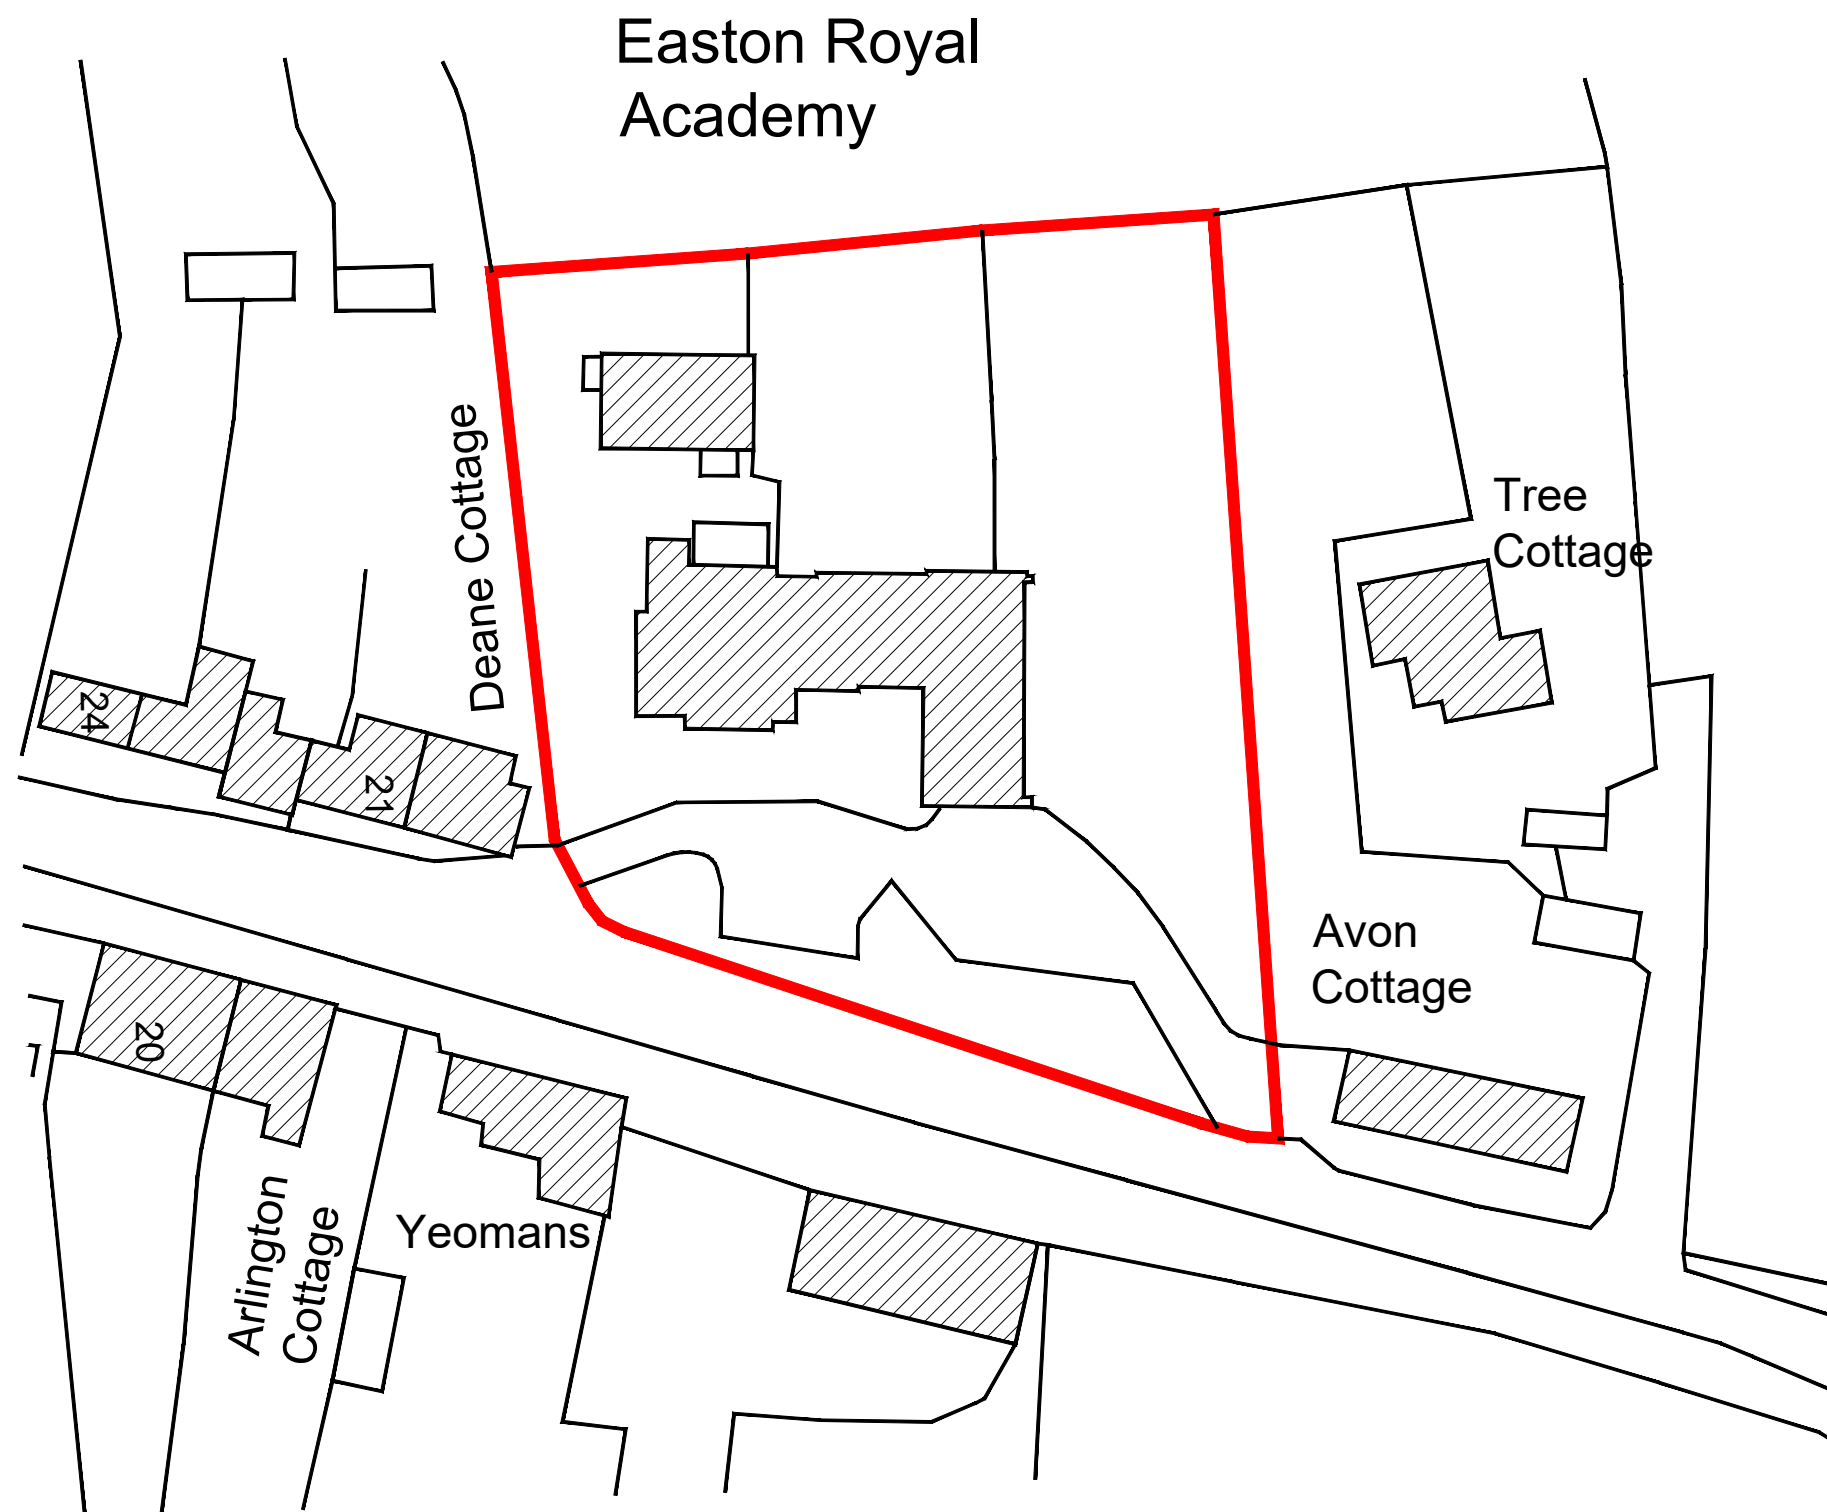

EXISTING BLOCK PLAN SCALE 1:500

0 20 40

Easton Royal Academy

Proposed Timber Garden Room

Date 06.03.2026

Scale 1:500 @A3