




EXISTING SIDE (NORTH) ELEVATION 1:100

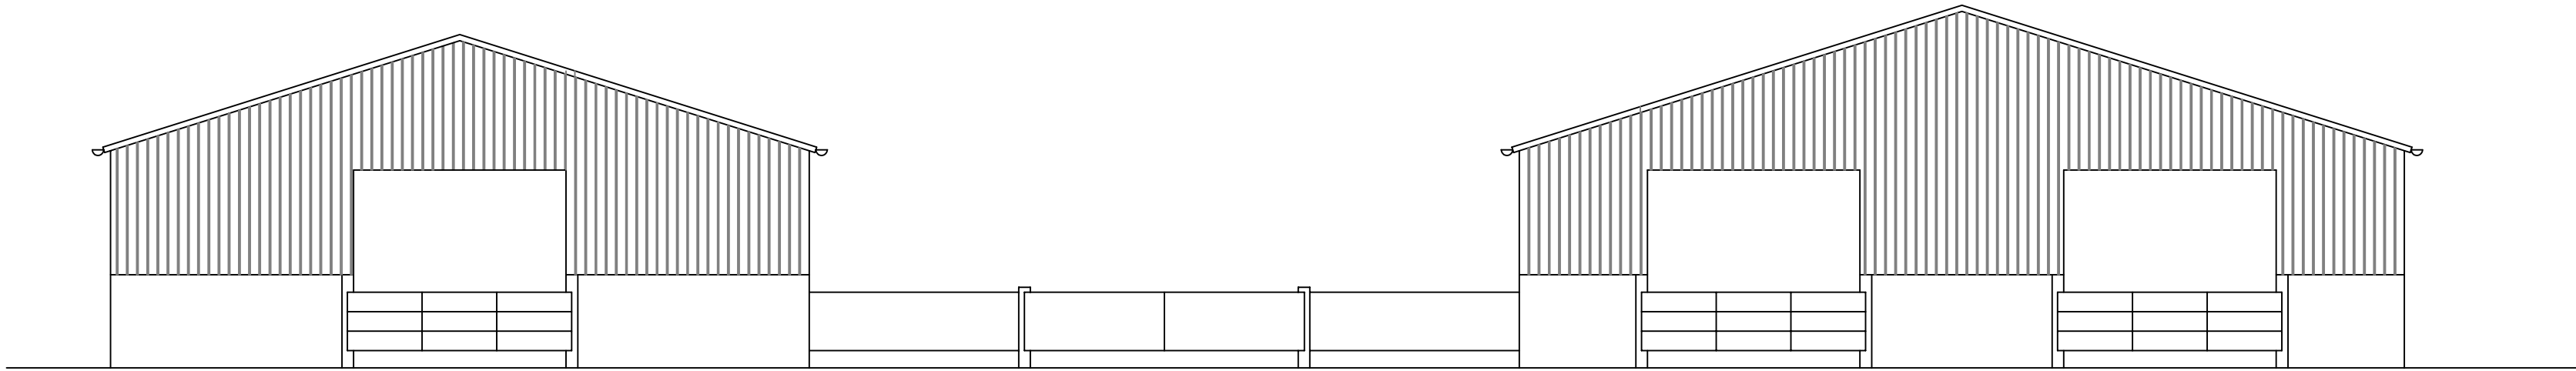


EXISTING FRONT (WEST) ELEVATION 1:100

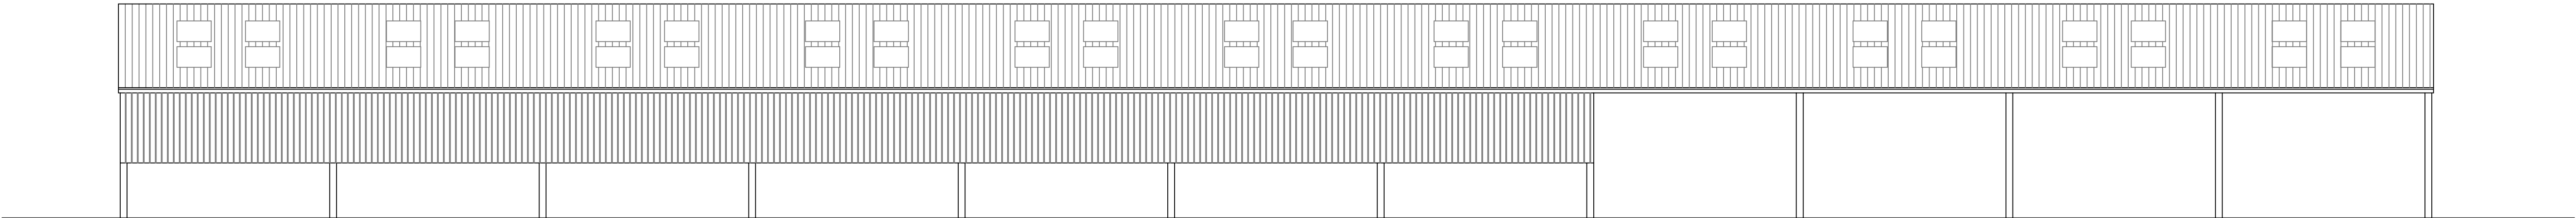

EXISTING END (SOUTH) ELEVATION 1:100

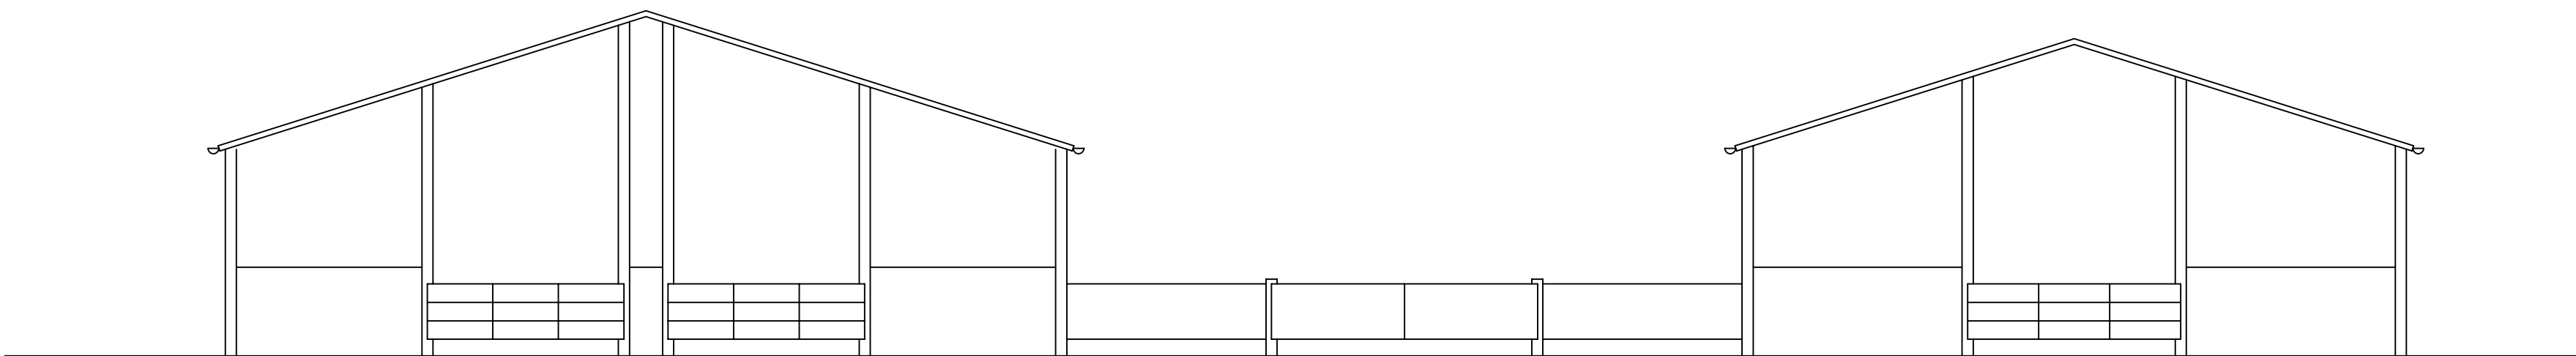

EXISTING REAR (EAST) ELEVATION 1:100

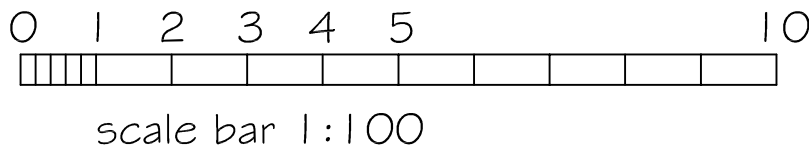

SJF PLANNING & DESIGN SERVICE 01225 782078 simonnearthebell@gmail.com		
PROPOSED NEW ROOF TO COW YARD		
CLIENT	MR T FARTHING	
LOCATION	NEW MANOR FARM SOUTH WRAXALL BA15 2SQ	
TITLE	EXISTING ELEVATIONS	
DRG NO	ISSUE	DATE
2601-2	1	JAN 2026