


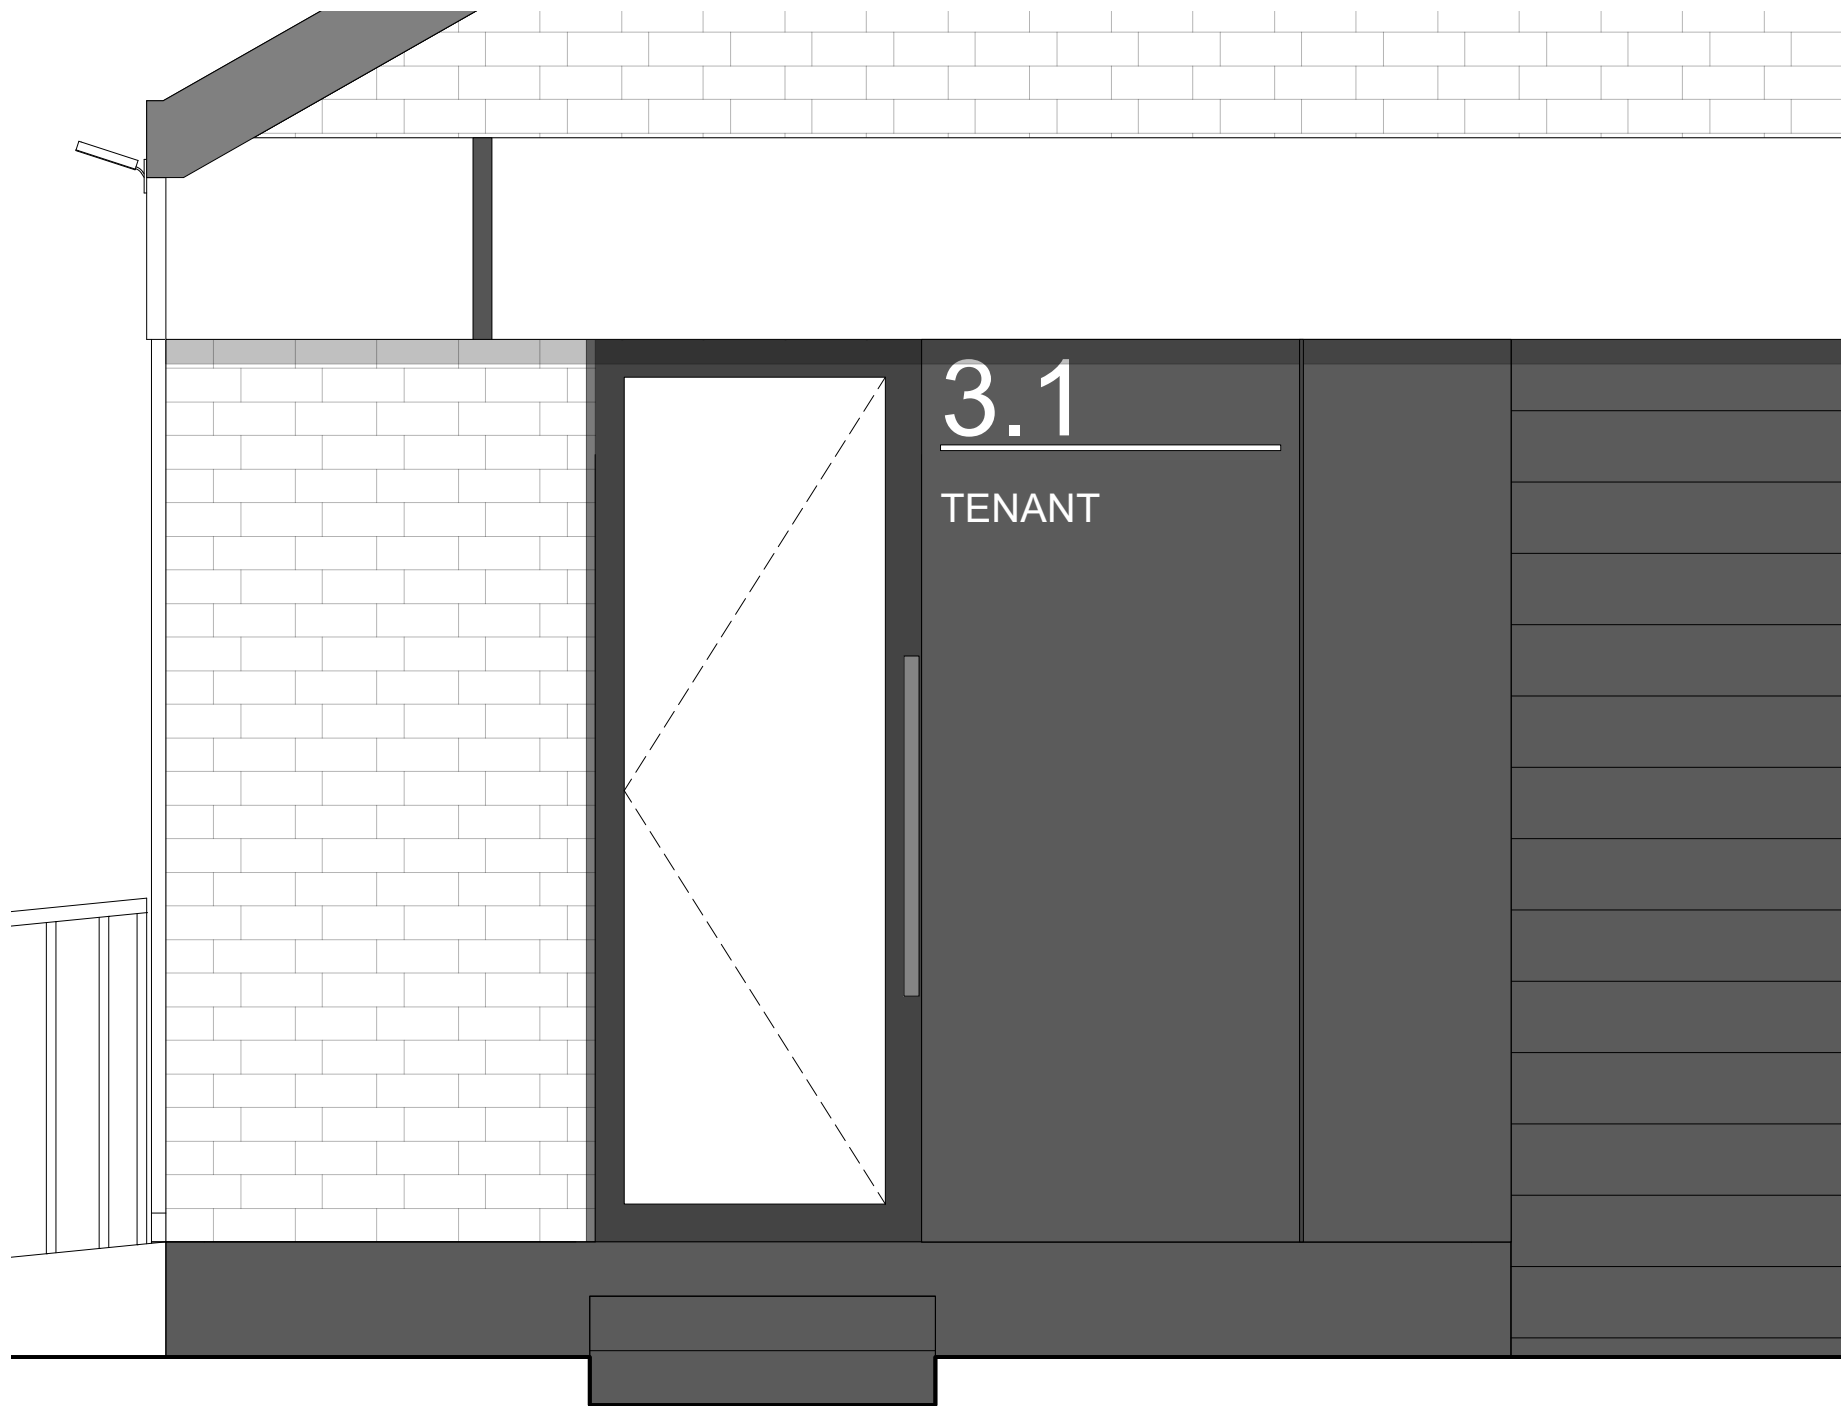
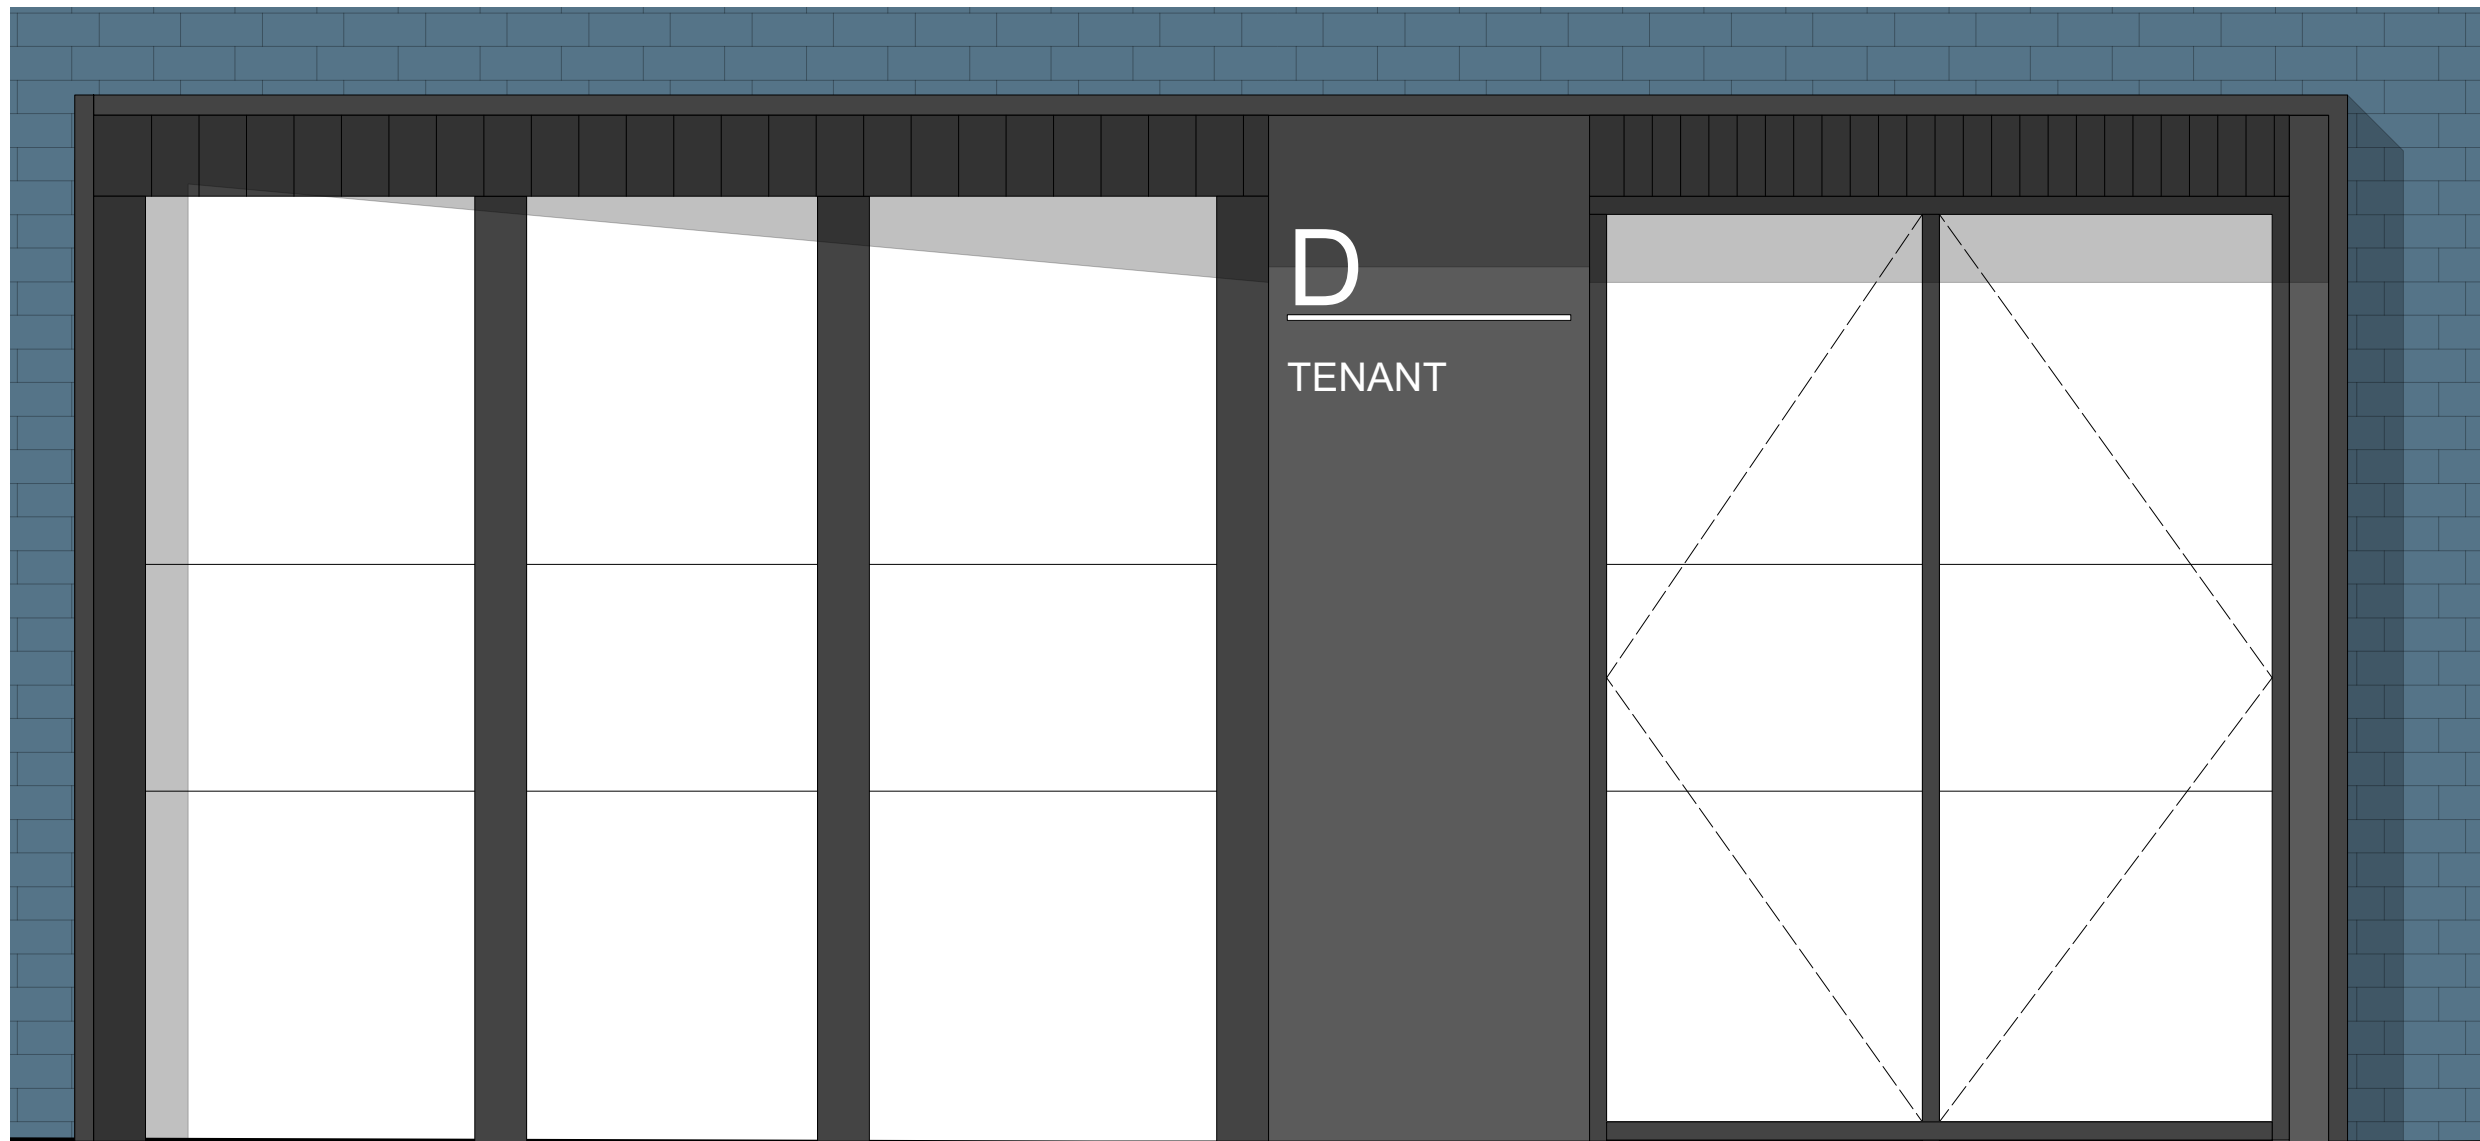


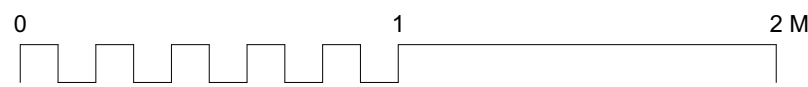



1 Typical Building 03 Studio Signage  
Scale: 1:20

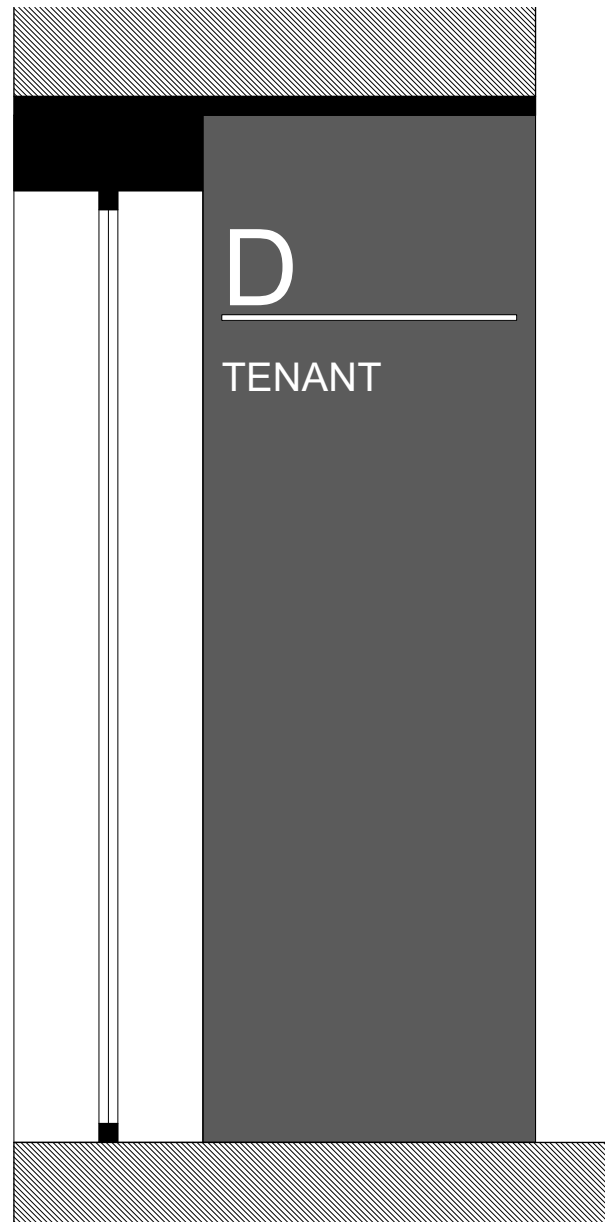



2 Typical Commercial Entrance  
Scale: 1:20

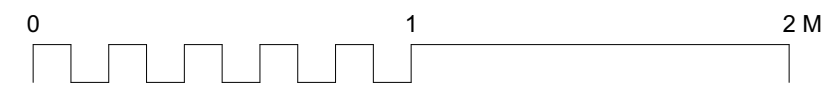



3 Typical Entrance Recess  
Scale: 1:20

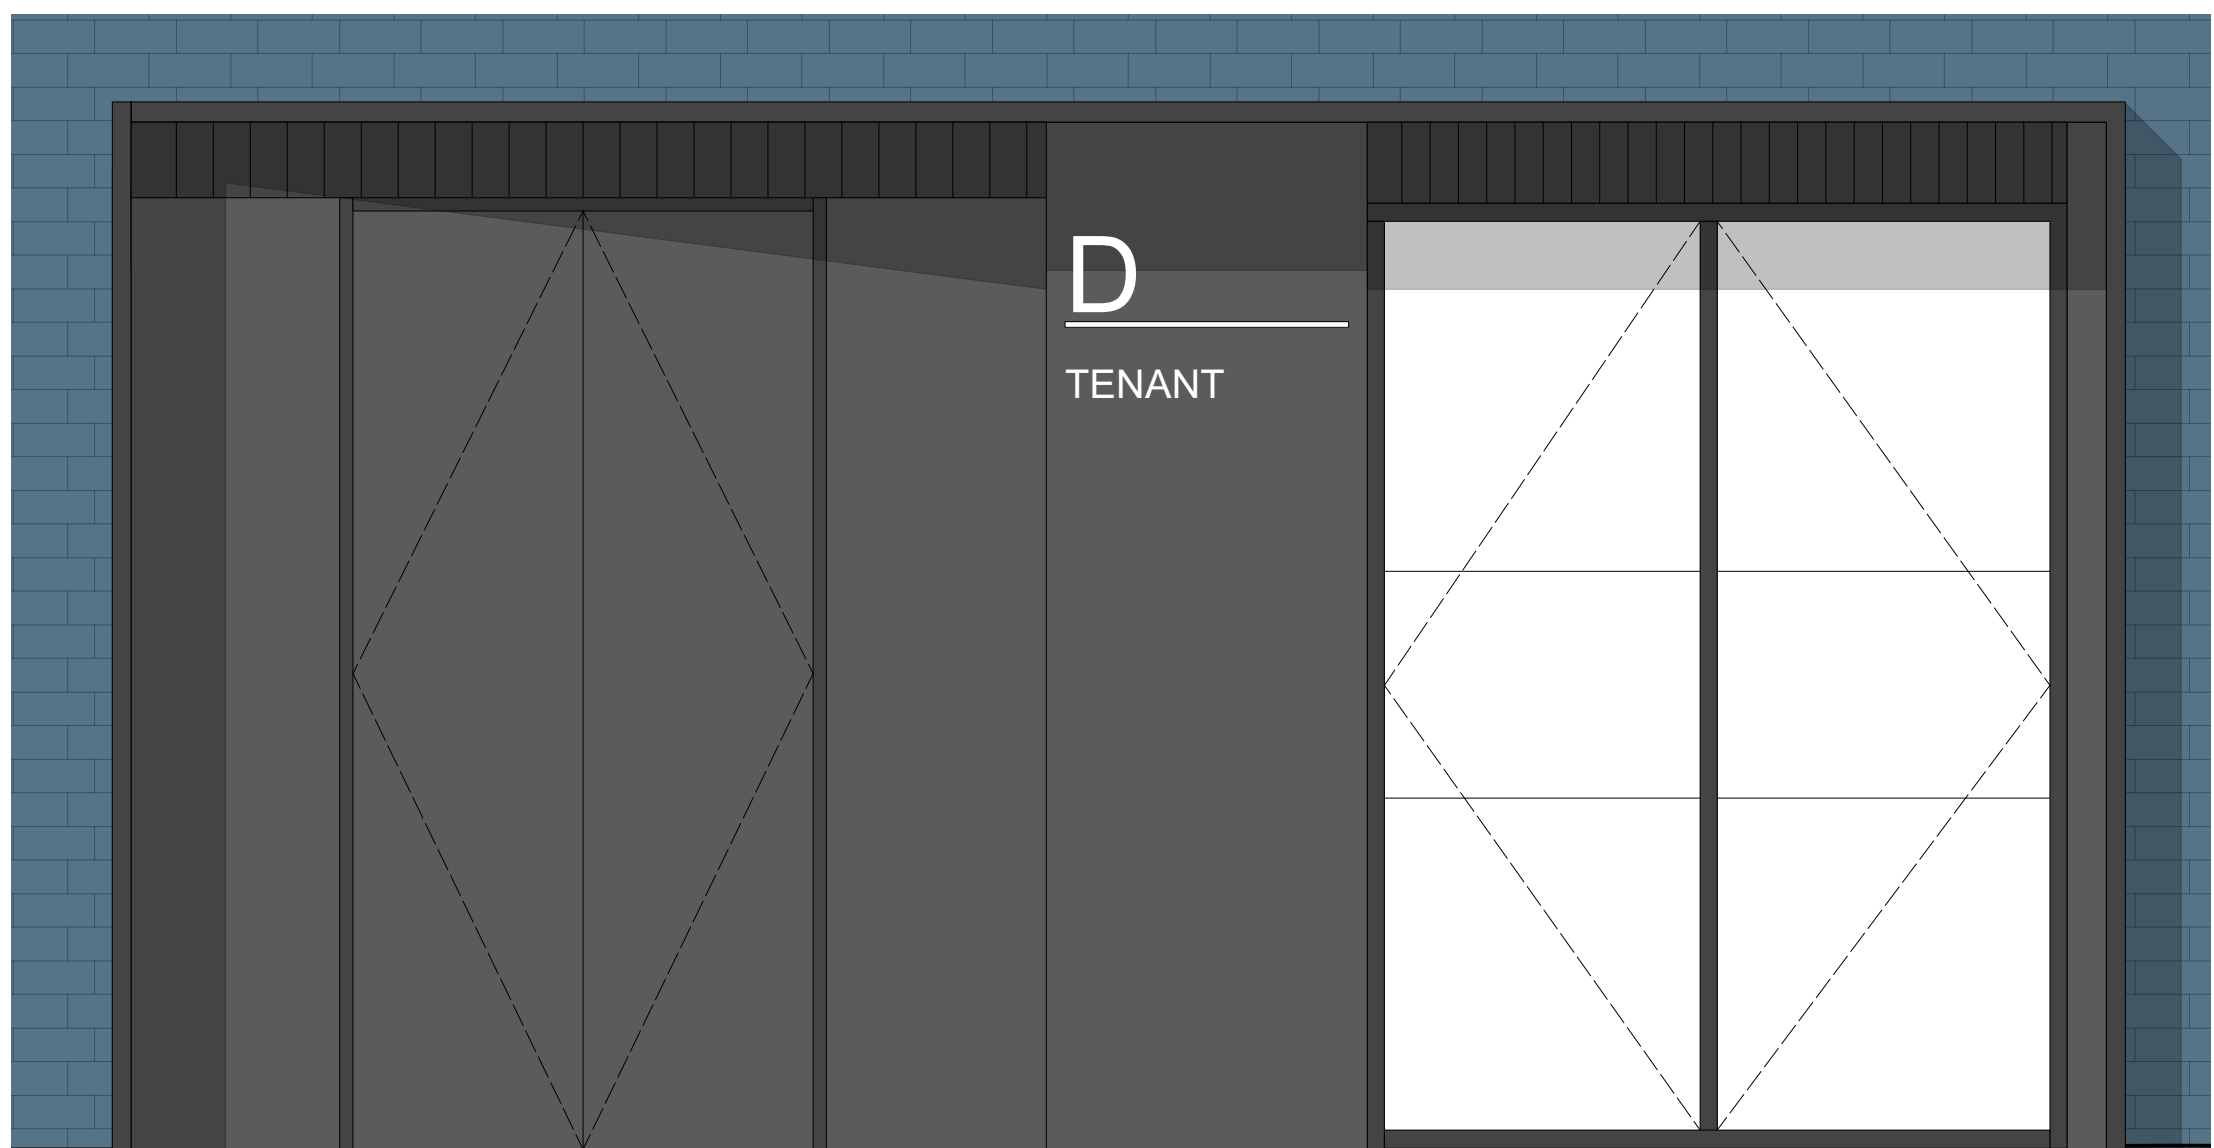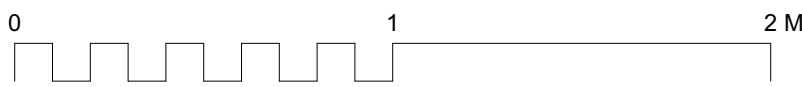


4 Typical Residential Entrance  
Scale: 1:20

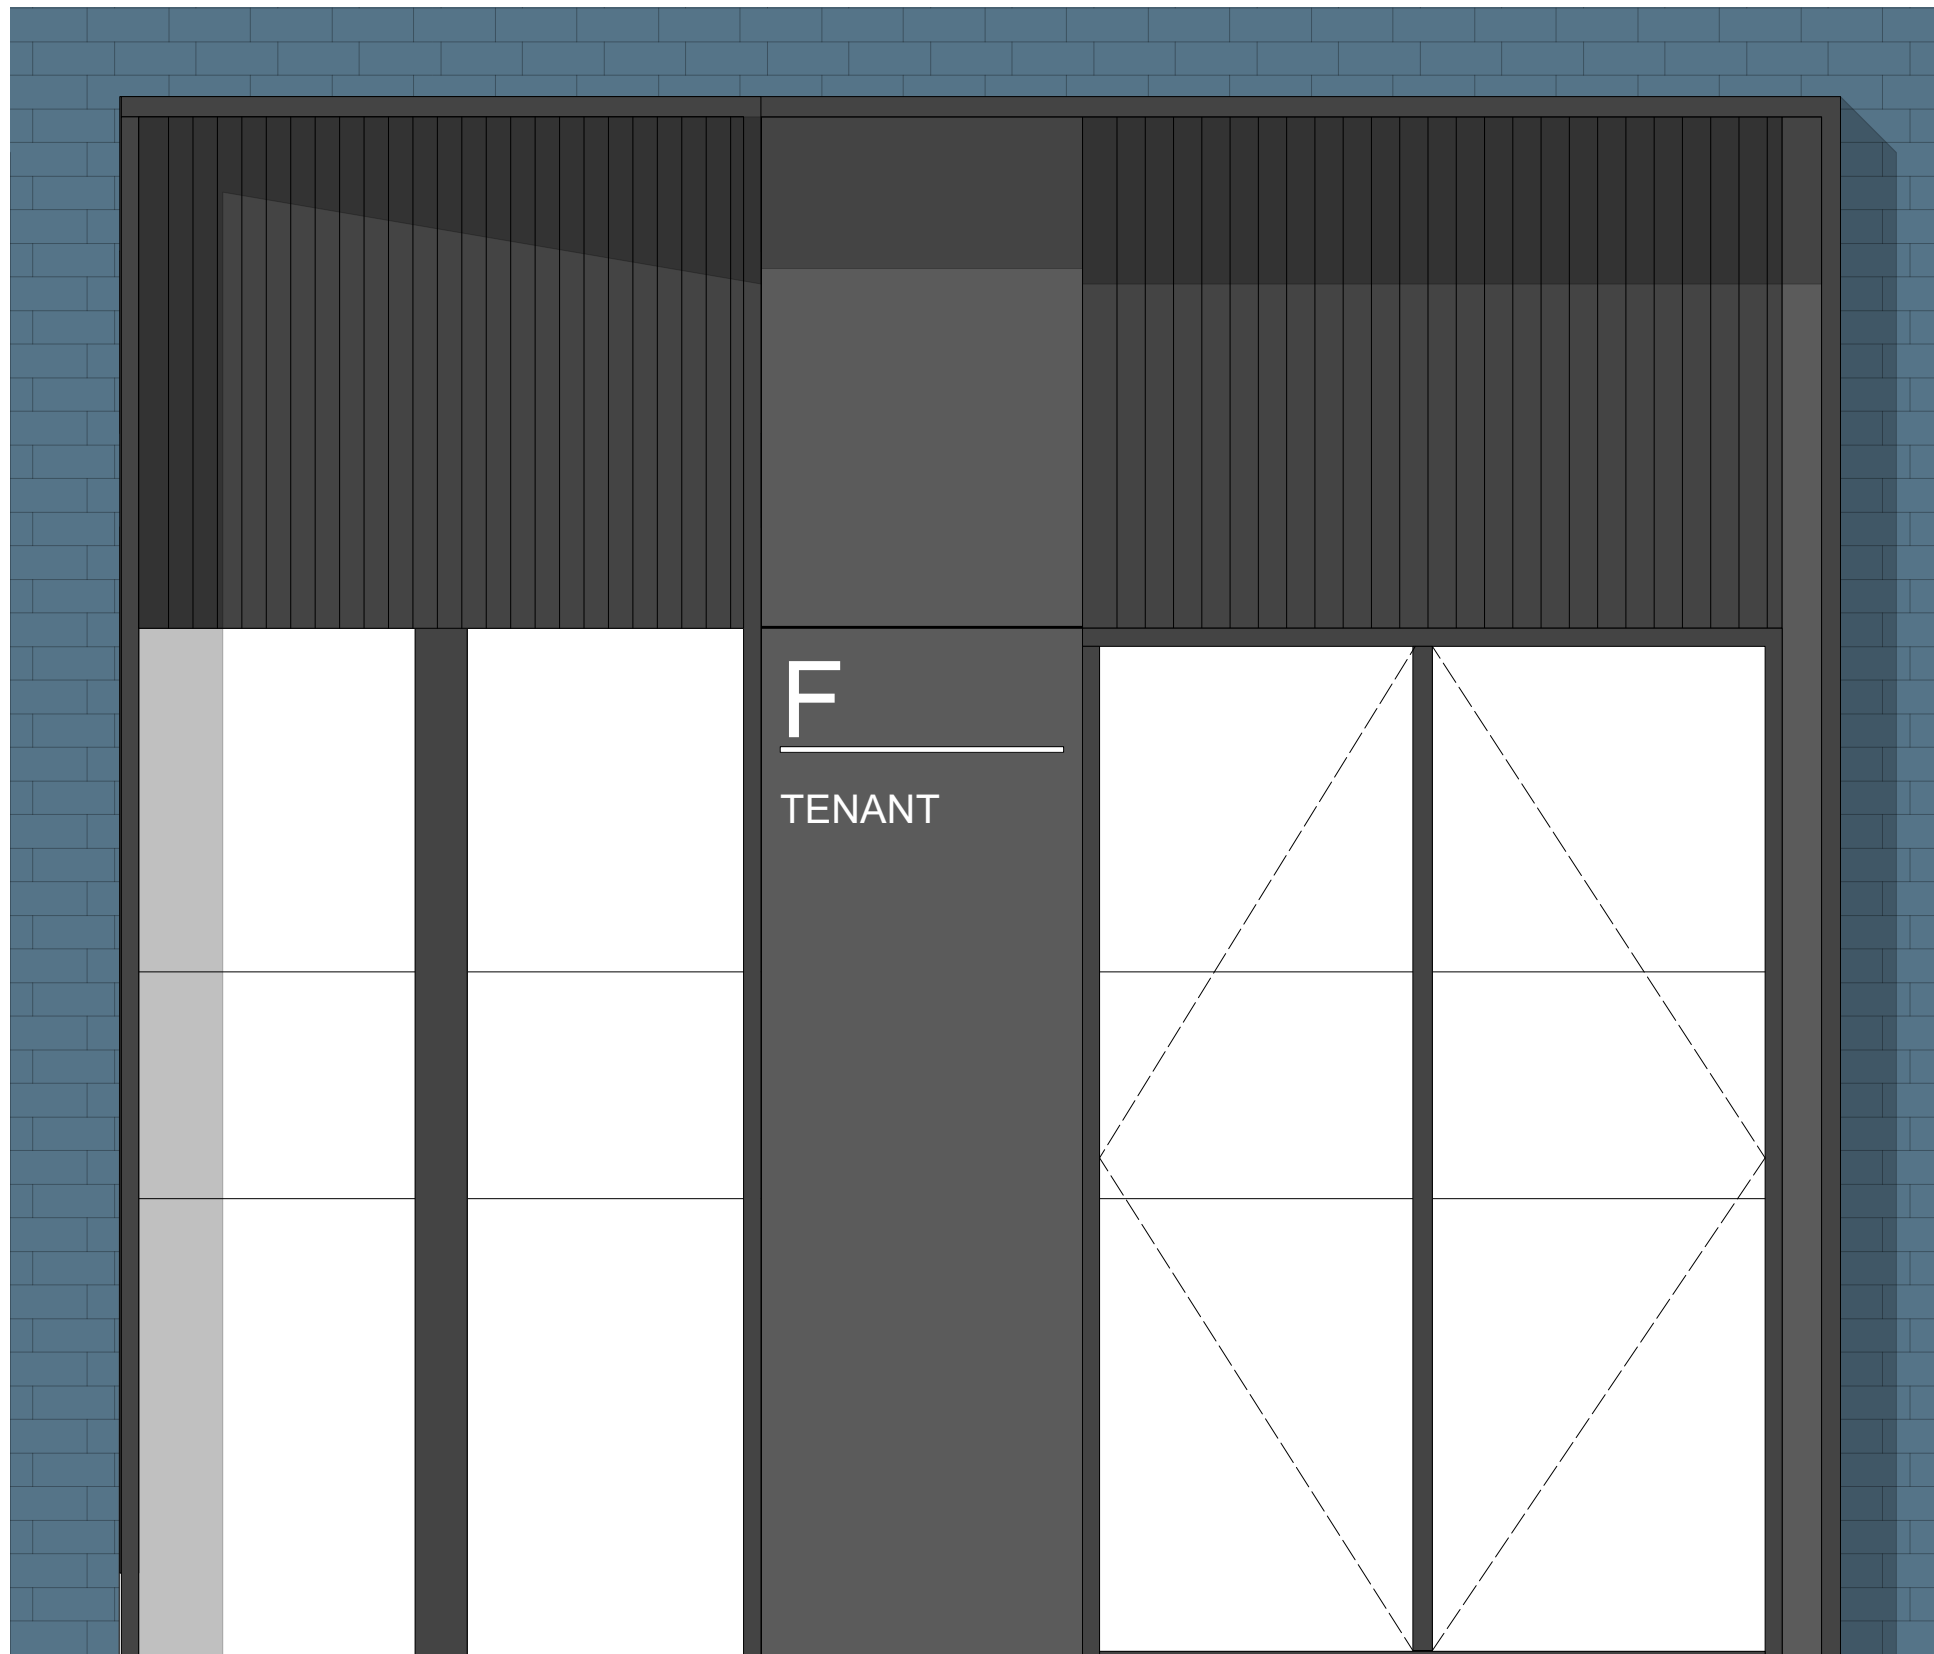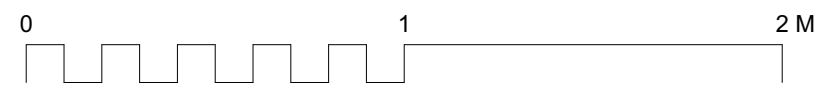

5 Block F Entrance  
Scale: 1:20

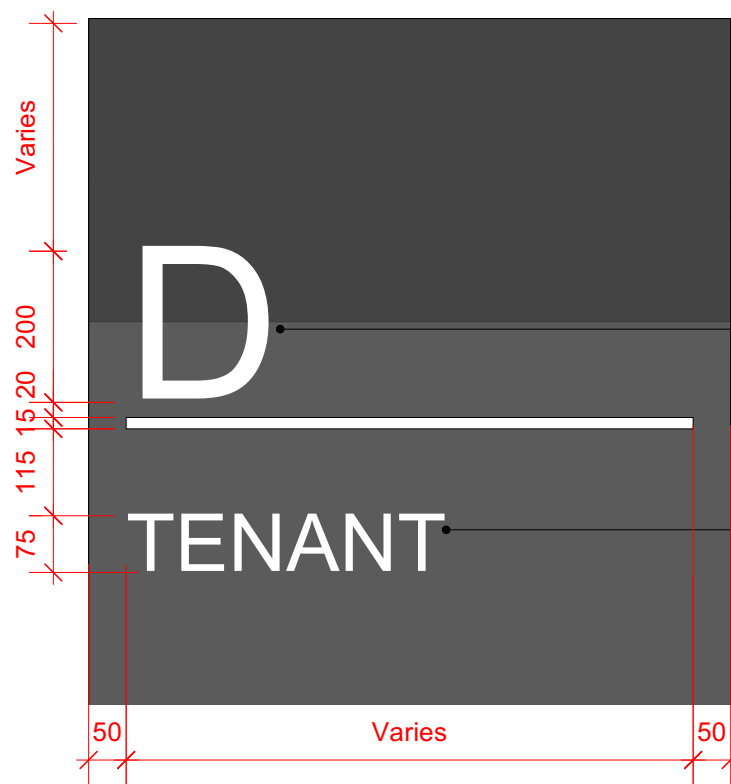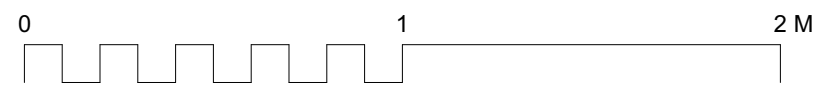

6 Signage Detail  
Scale: 1:10

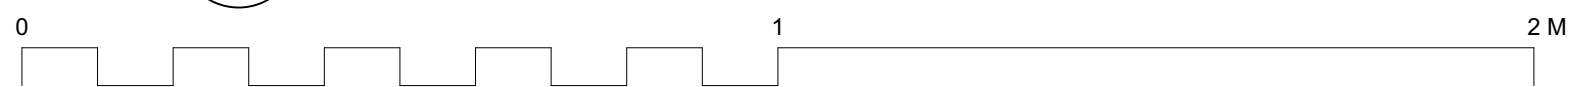

#### SIGNAGE INFORMATION

**Type of Signage:** Block signage + Tenant signage (Name TBC)

**Fixing Method:** Self-adhesive vinyl print.

**Height from Ground to Base of Advertisement:** Varies.

**Material:** White vinyl applied to PPC metal panel.

**Colour:** RAL 9016 (White).


**Illumination:** Not Illuminated

© Buckley Gray Yeoman Ltd.

All dimensions to be checked on site prior to commencement of any works, and/or preparation of any shop drawings. Sizes of and dimensions to any structural elements are indicative only. See structural engineers drawings for actual sizes/dimensions. Sizes of and dimensions to any service elements are indicative only. See service engineers drawings for actual sizes and dimensions.  
This drawing to be read in conjunction with all other Architect's drawings, specifications and other Consultants' information. All proprietary systems shown on this drawing are to be installed strictly in accordance with the Manufacturers/Suppliers recommended details.  
Any discrepancies between information shown on this drawing and any other contract information or manufacturers/suppliers recommendations is to be brought to the attention of the Architect.

DO NOT SCALE FROM THIS DRAWING.

DRAWING NOTES:

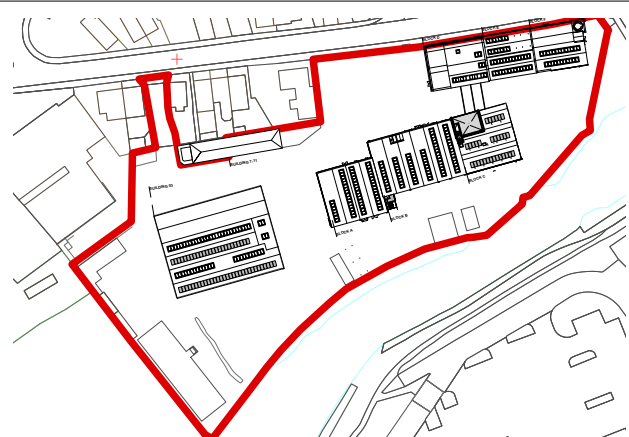

P1 24/07/25 For Planning  
REV. DATE NOTE

DRAWN

CLIENT  
**Create Real Estate**

PROJECT  
**Avonside**

DWG No.  
**1275\_PL\_SI-01**

DRAWING  
**Black Metal Signage Panel**

STATUS  
**PLANNING**

SCALE  
**1:20 @ A1  
(1:40 @ A3)**

APPROVED  
**NJ**

DATE  
**JULY 2025**

**BGY**

BUCKLEY GRAY YEOMAN  
+ 44 20 7033 9913  
BGY.CO.UK