






1 **Proposed Elevation 08**
Scale: 1:100

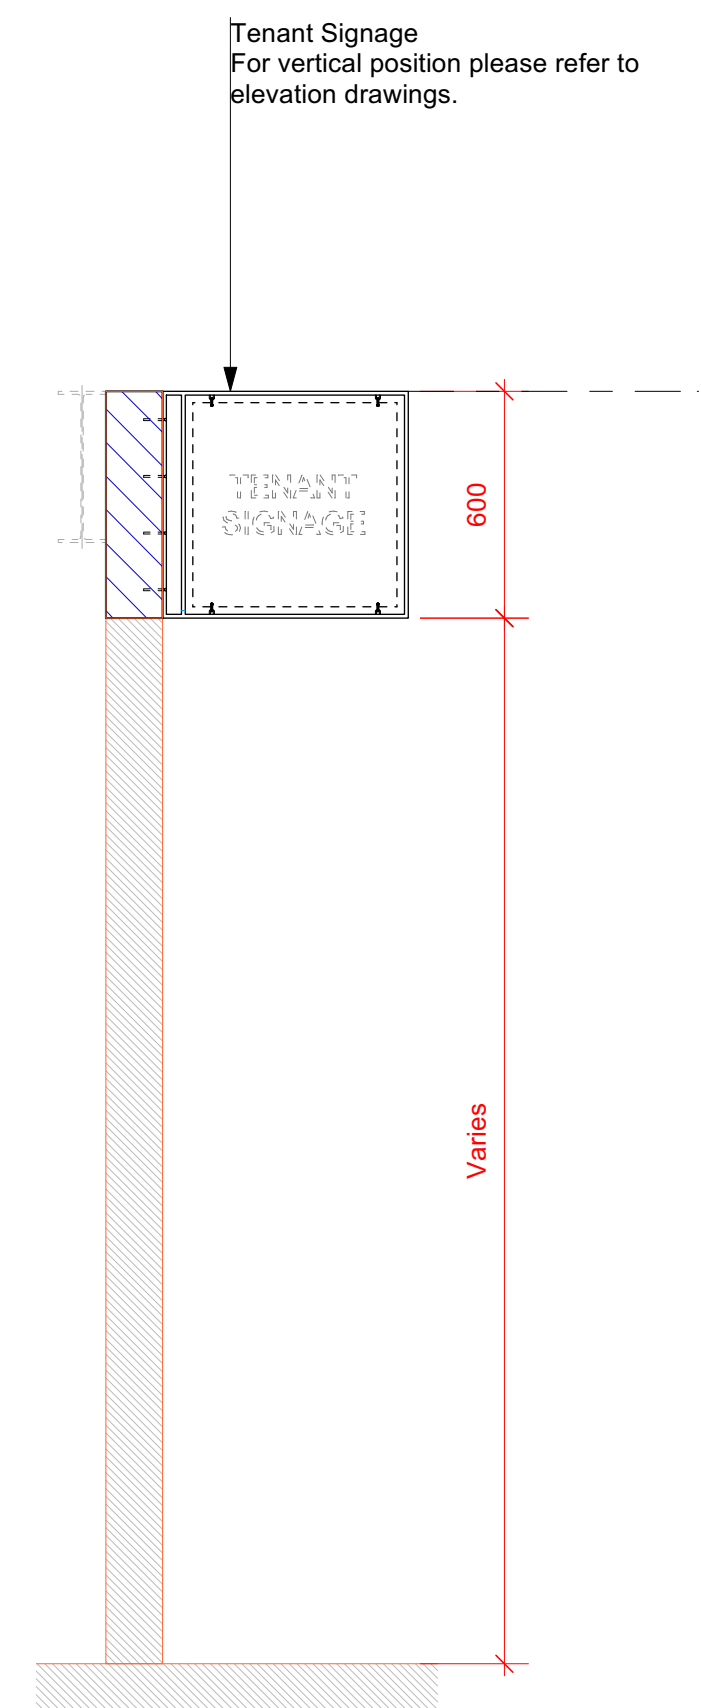

3 **Typical Section**
Scale: 1:20

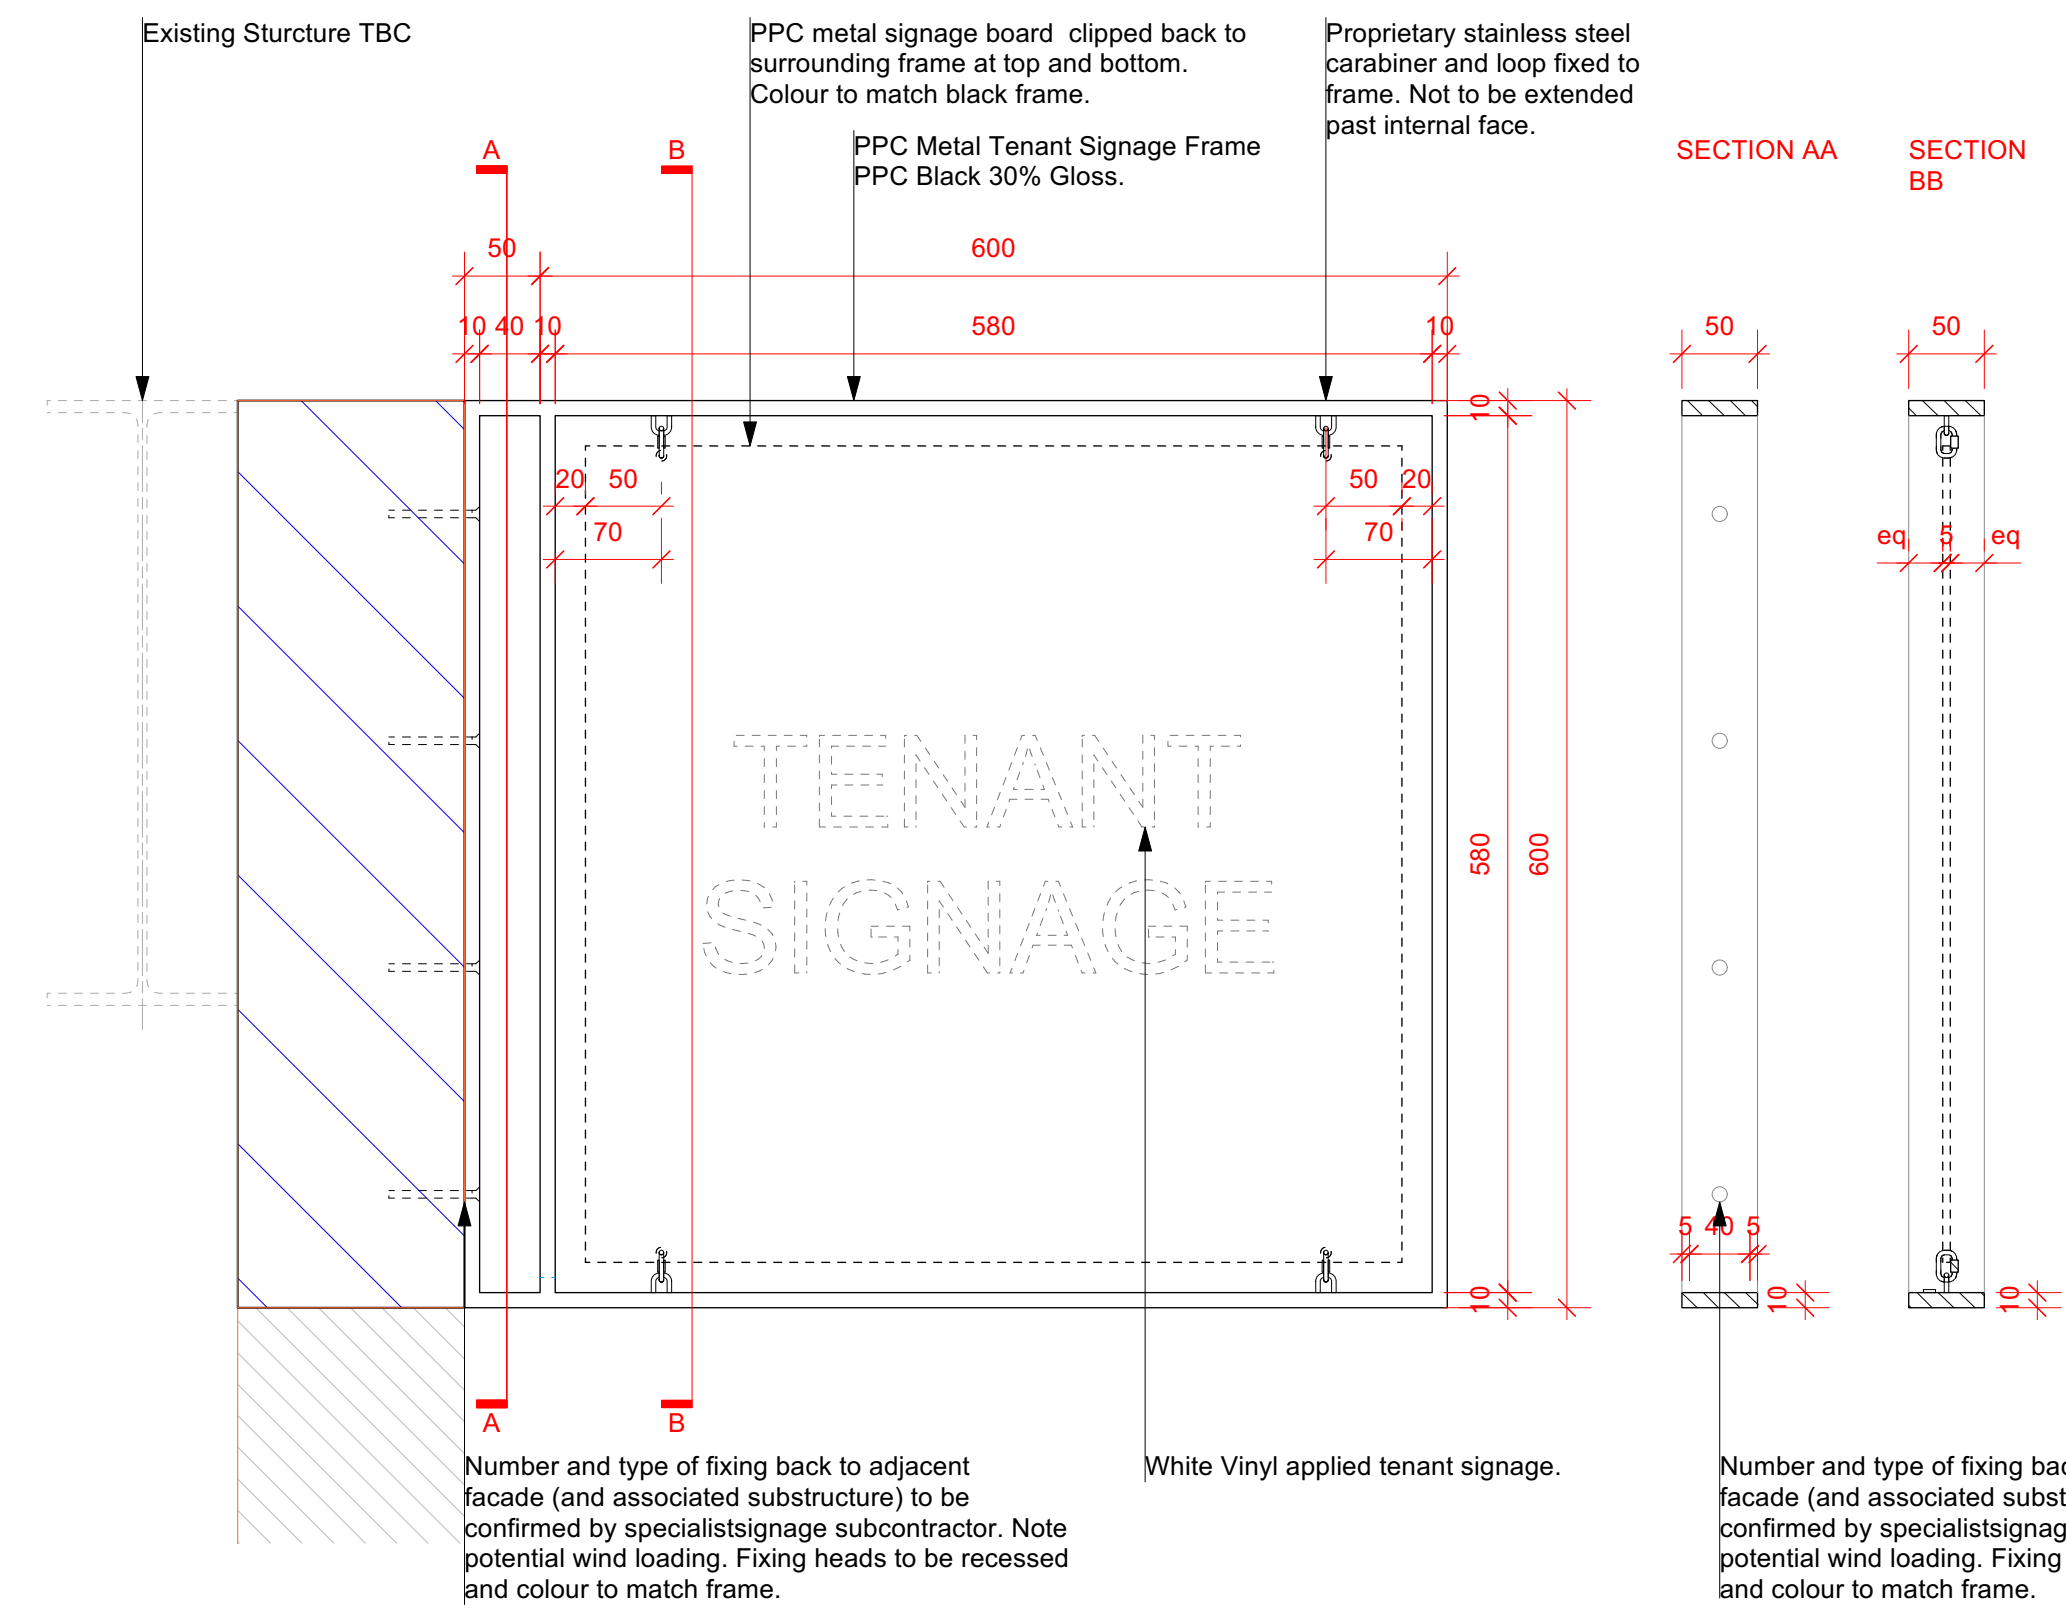

4 **Detail Elevation & Section**
Scale: 1:5

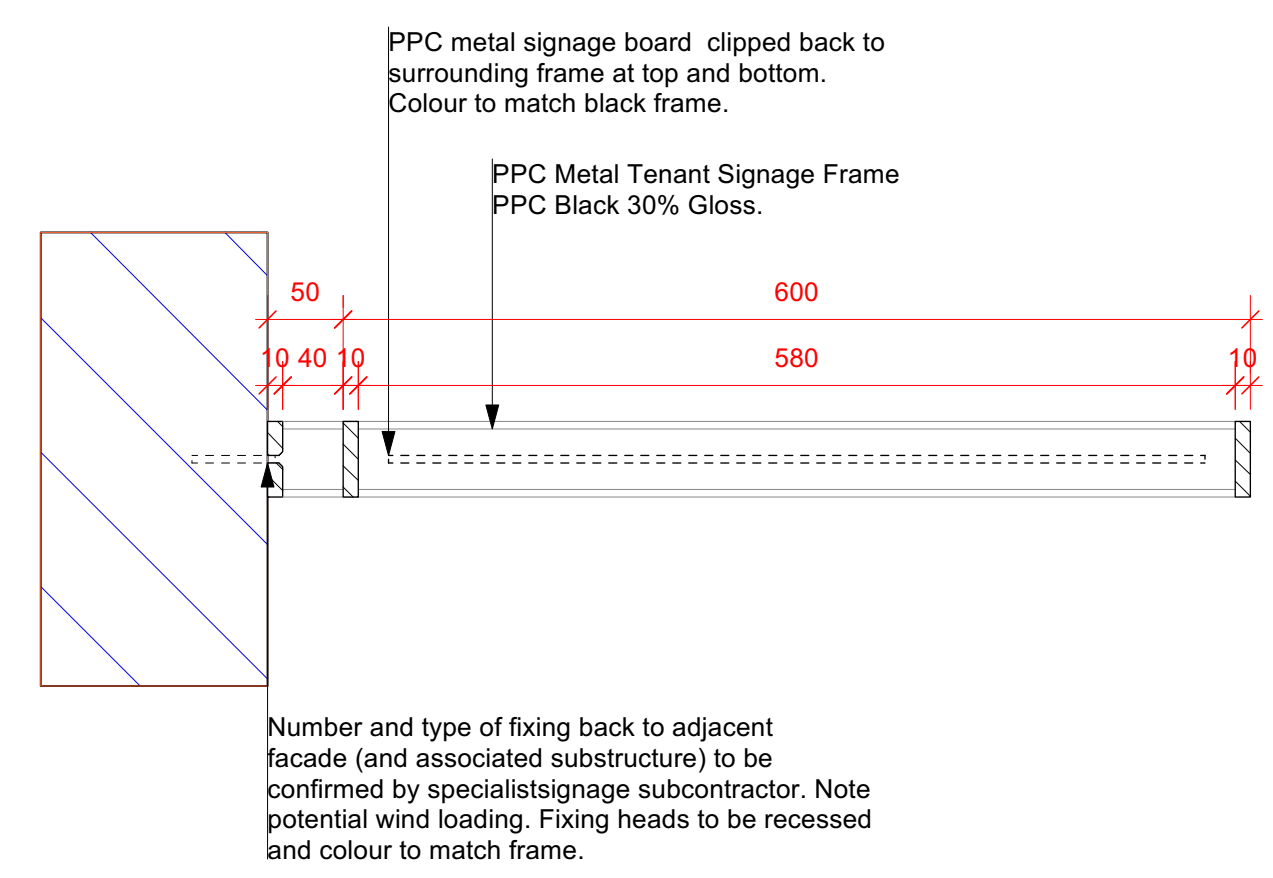

5 **Detail Plan**
Scale: 1:5