



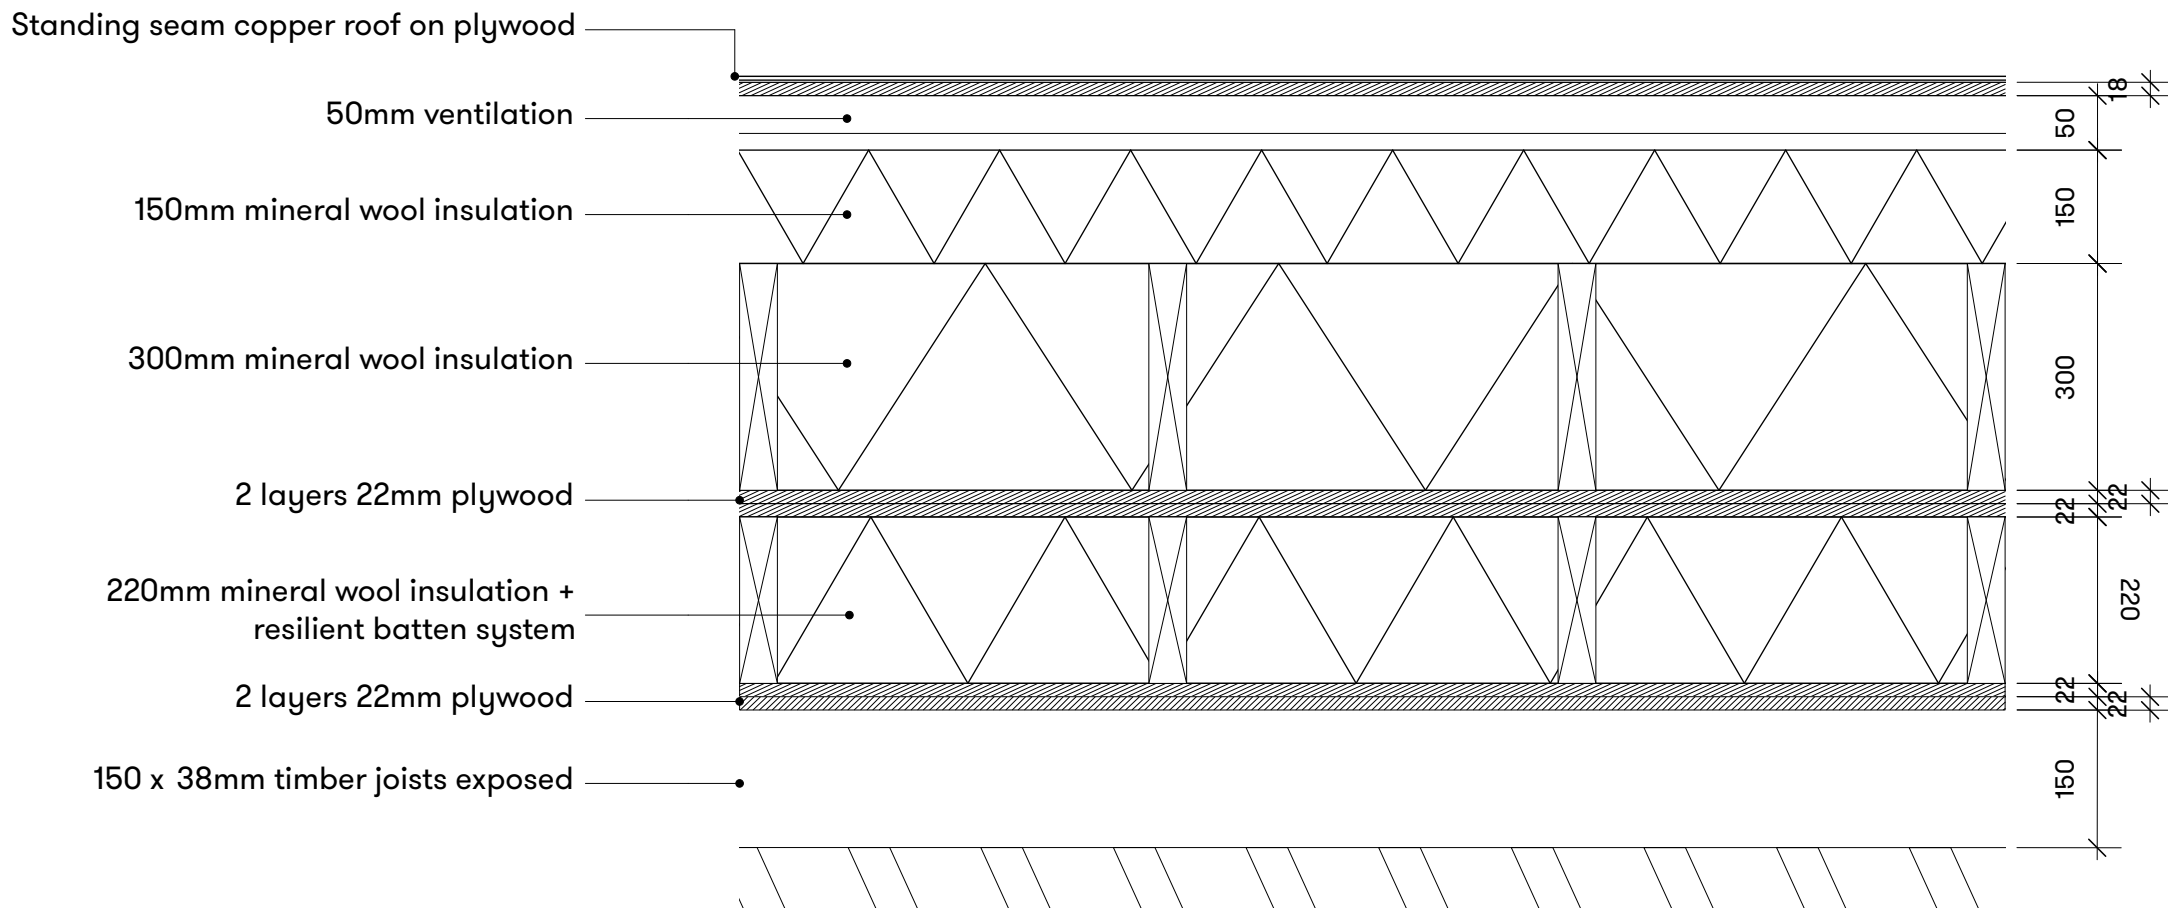

KEY

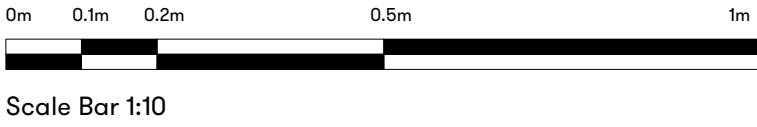

revision	date	amendment
PL1	20/02/2026	

studioshaw

- Report all drawing errors and omissions to the Architect
- All dimensions in millimeters unless noted otherwise
- Drawings for tender purposes only
- Do not scale from this drawing.
- All dimensions to be measured on site and to be the responsibility of the contractor.

job title
088_Eastleigh Court

drawing title
Proposed Pavilion - Roof Build Up Detail

status	PLANNING	date
scale	1:10 @ A1	20/02/26
job no 088	drawing no. 088-XX-ZZ-13140	revision PL1