


FRONT.  
ELEVATION  
PROPOSED 1:50.

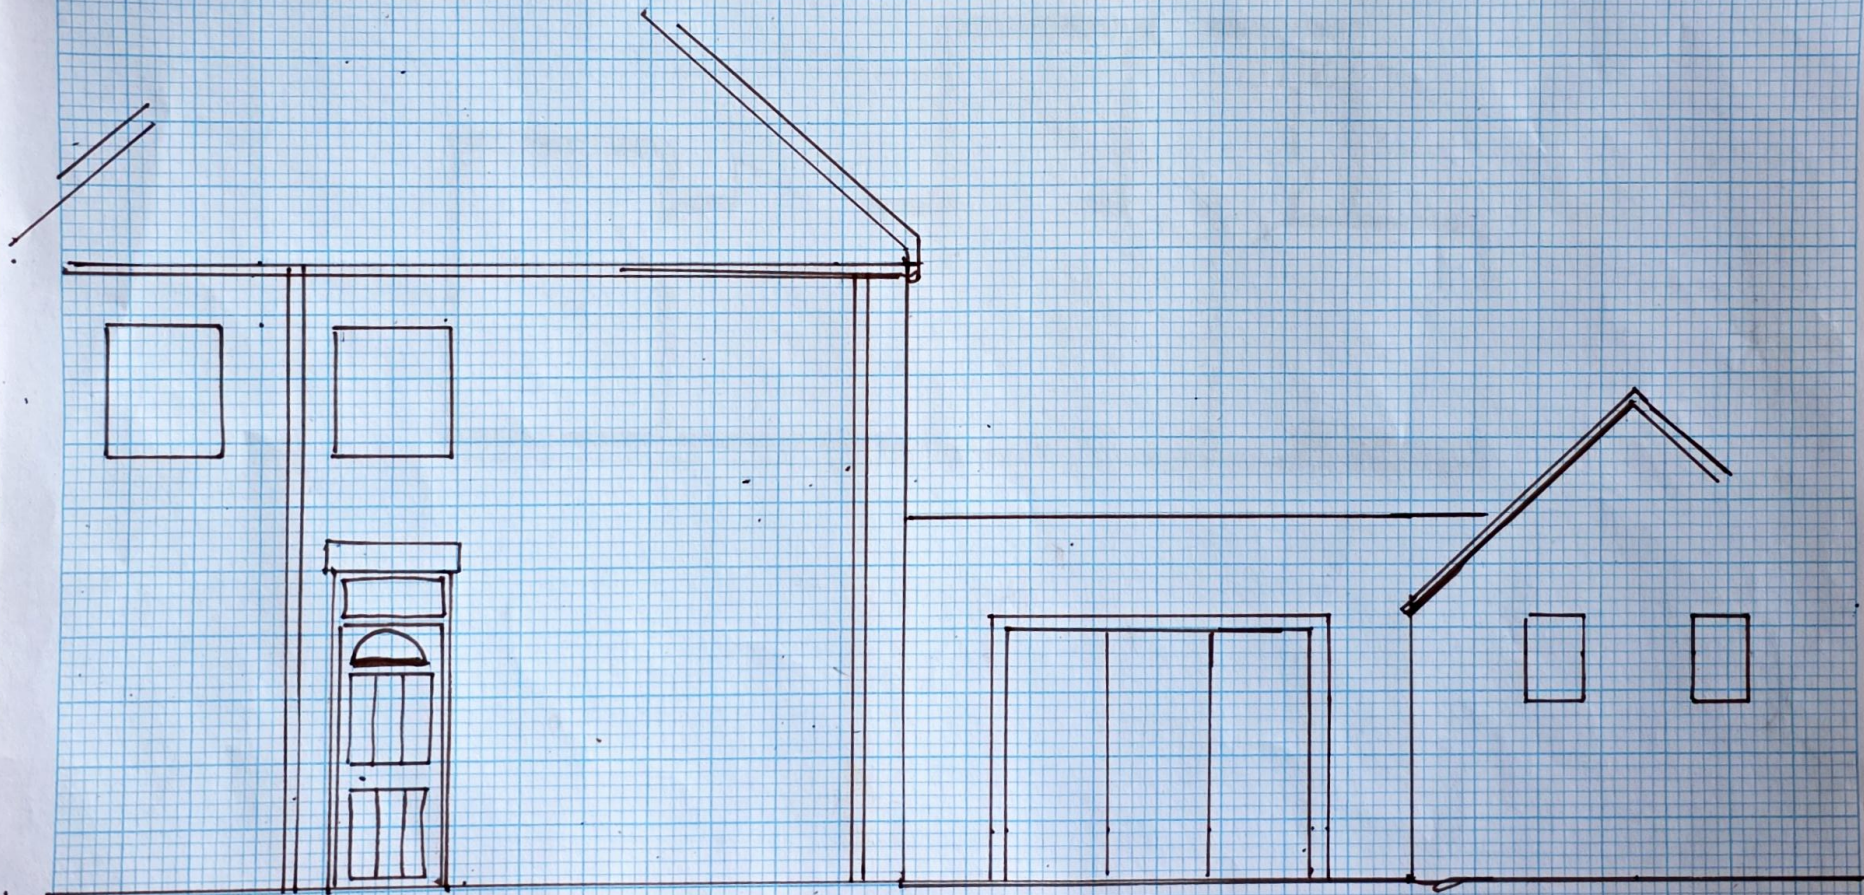

CHUZZLEWIT.

1:100.

GROUND FLOOR PLAN. PROPOSED

