




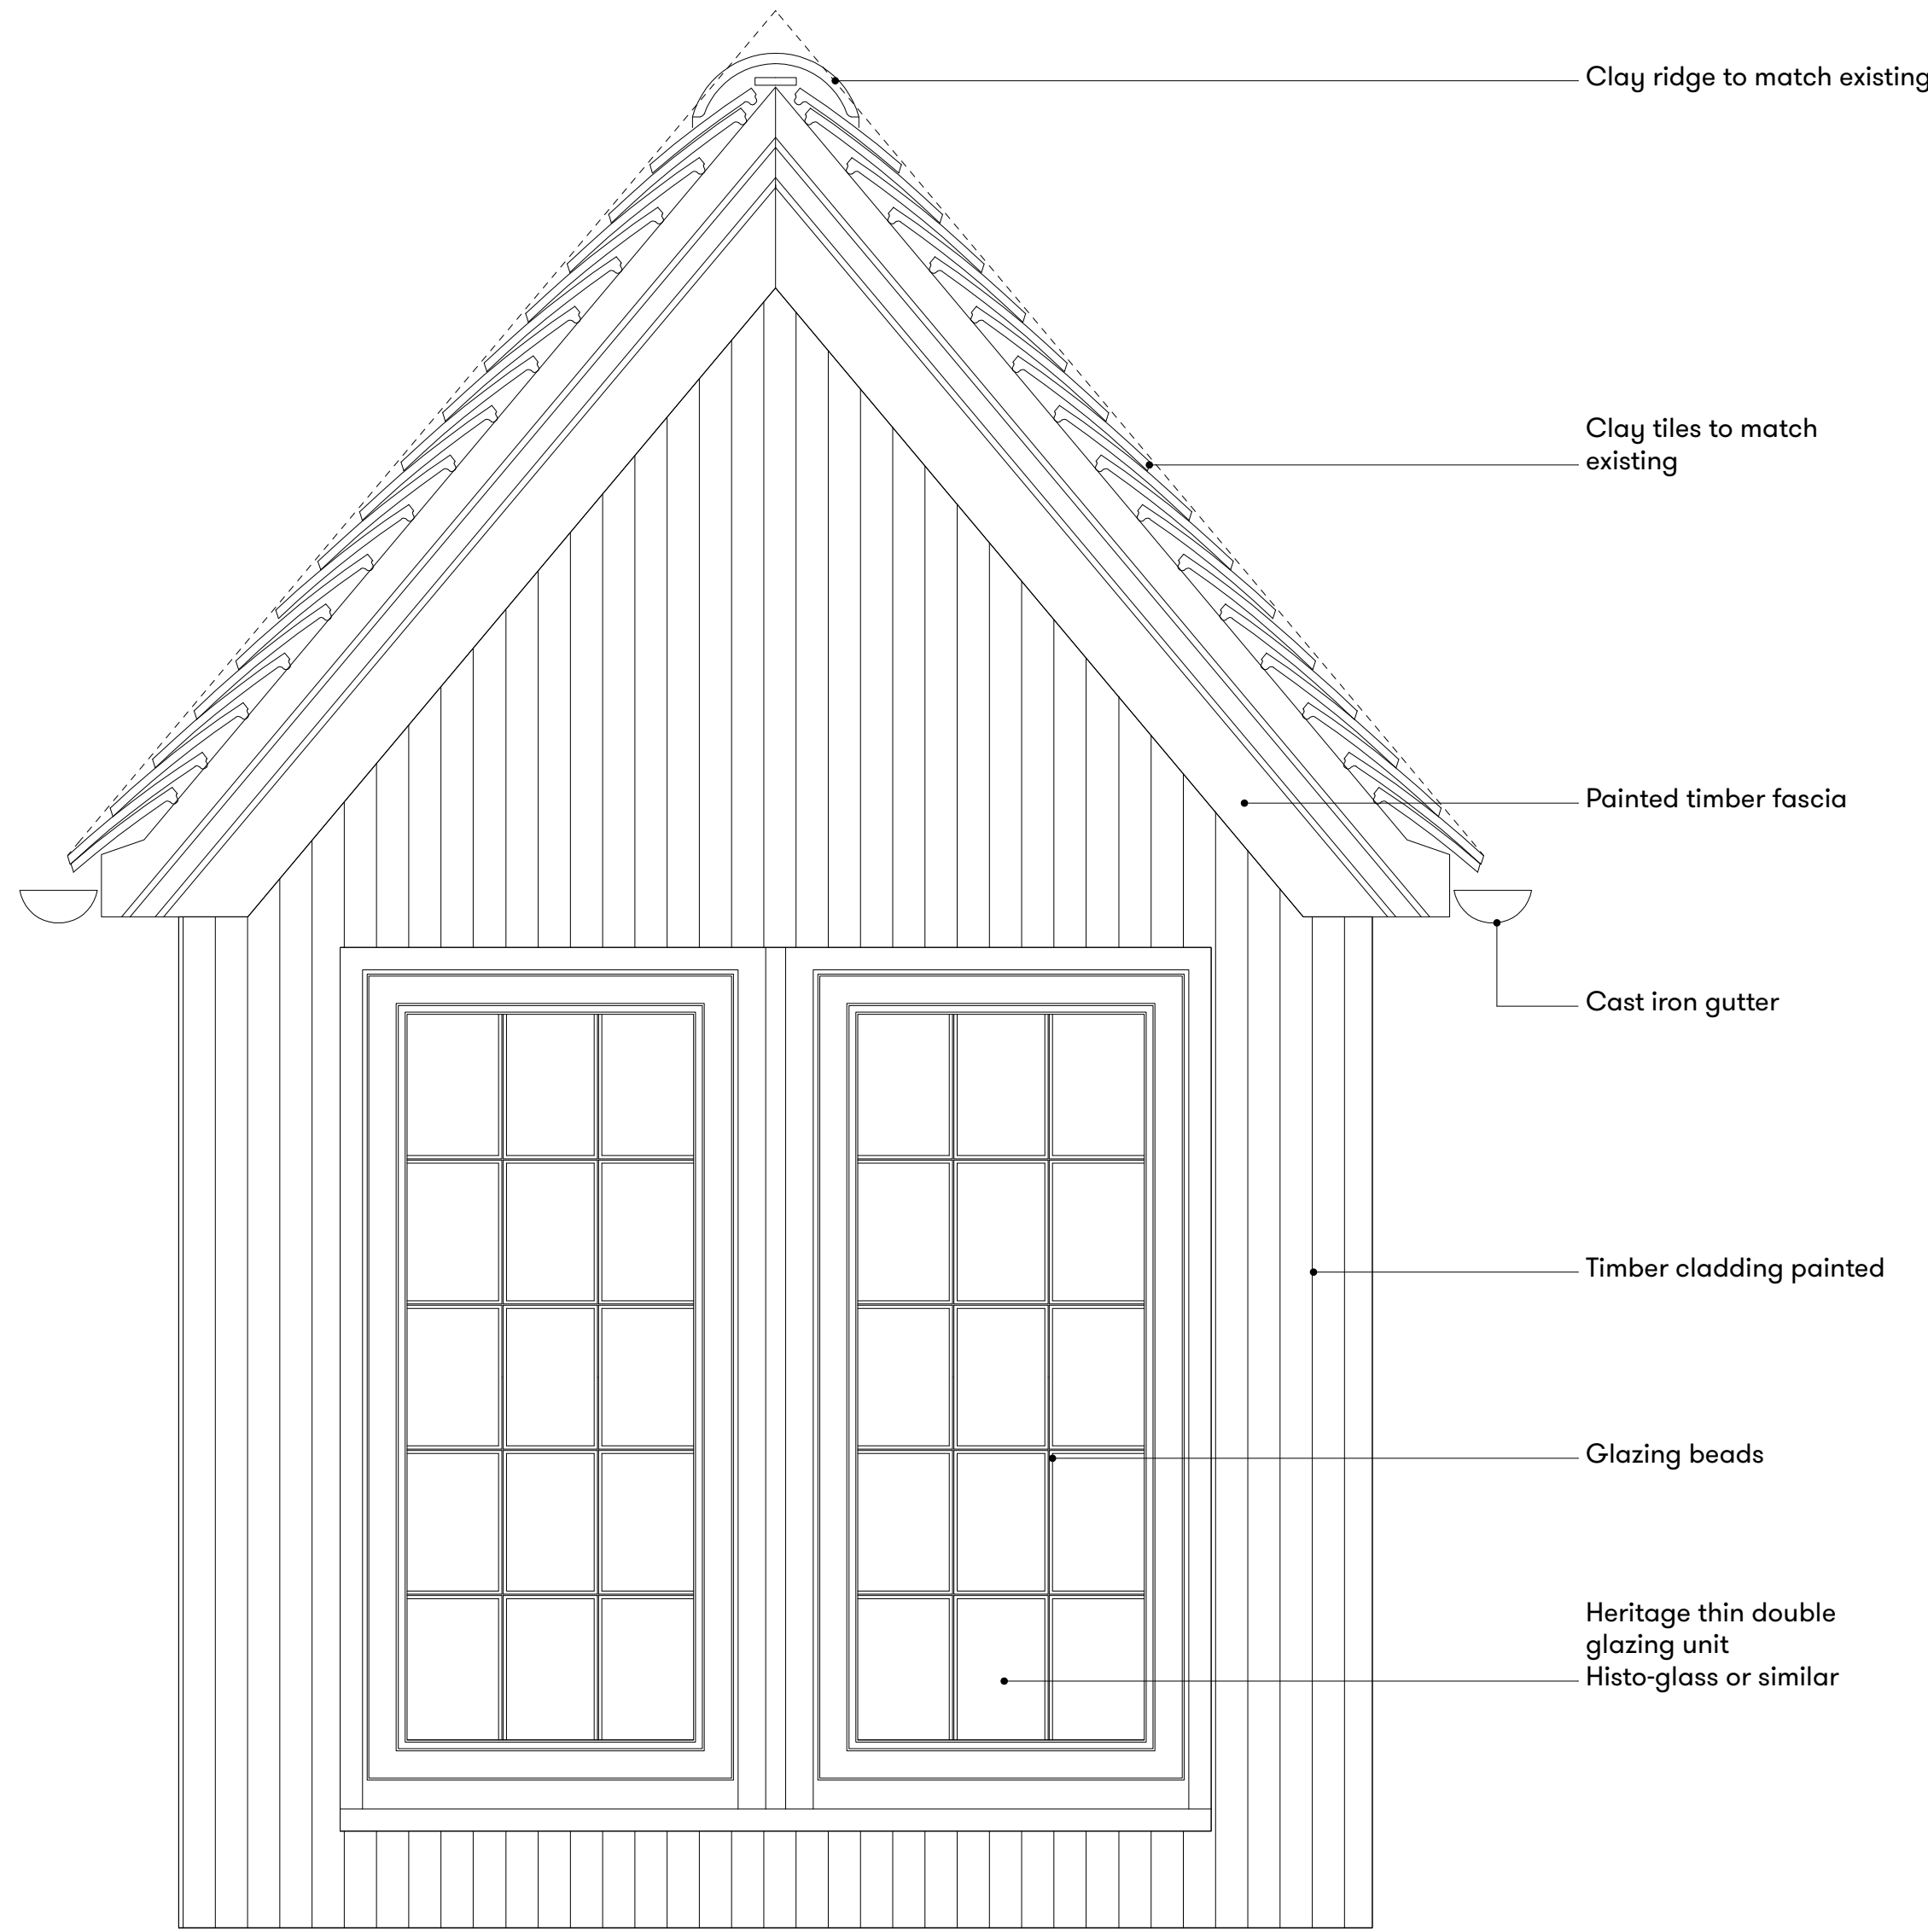

1 **Typical Dormer Elevation**
Scale: 1:10

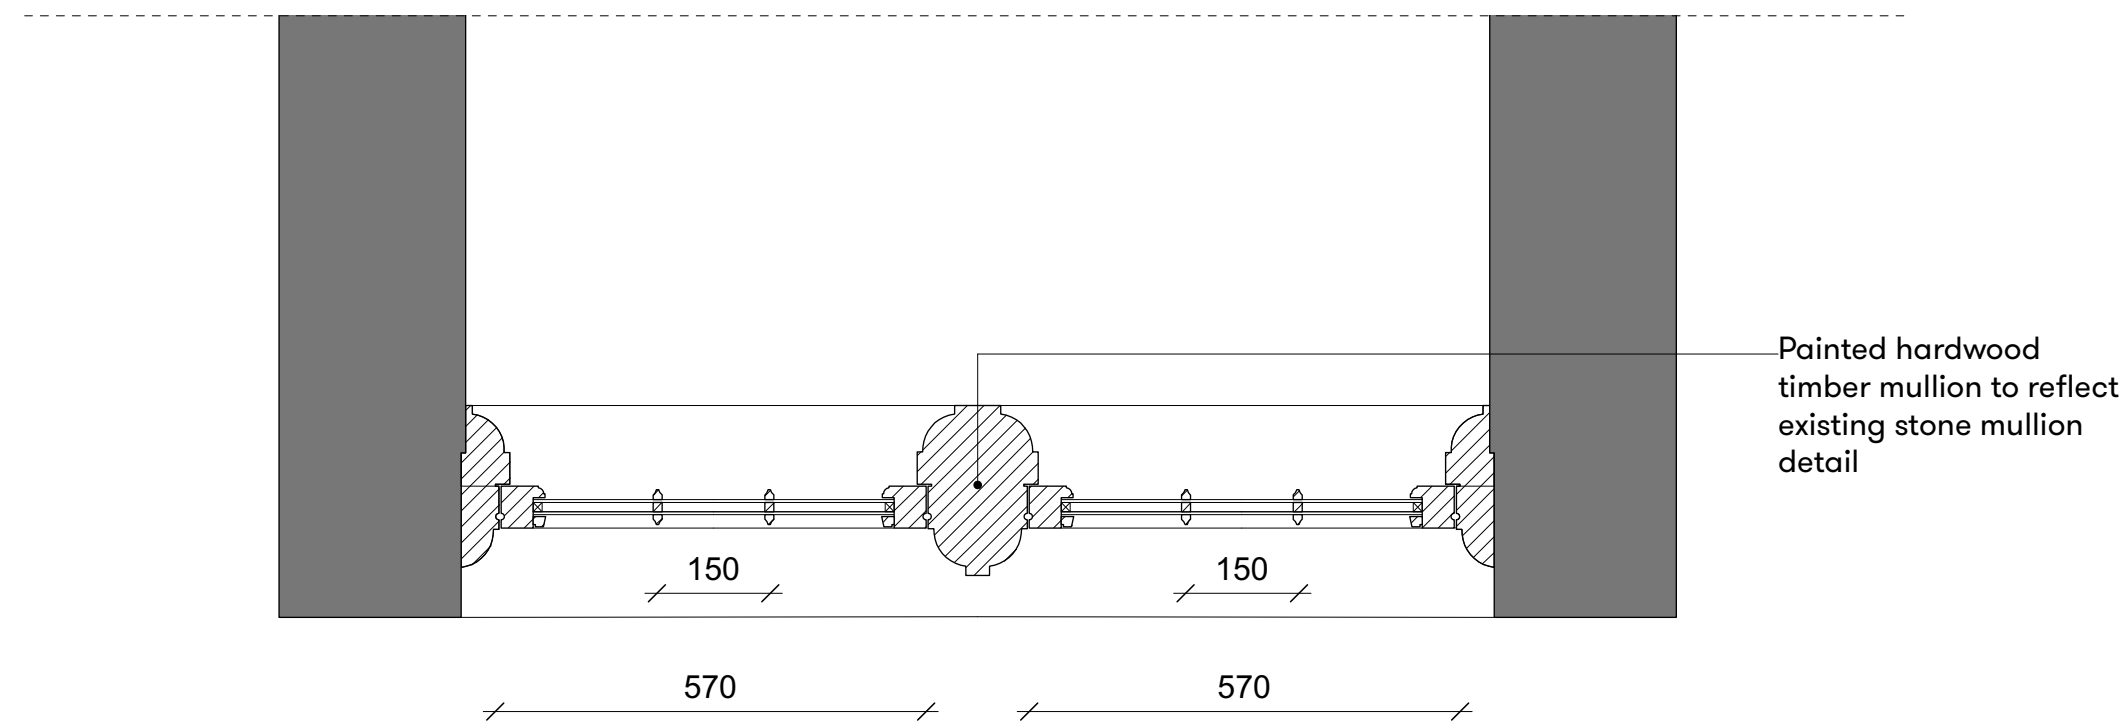


2 **Typical Dormer Section Plan Detail**
Scale: 1:10

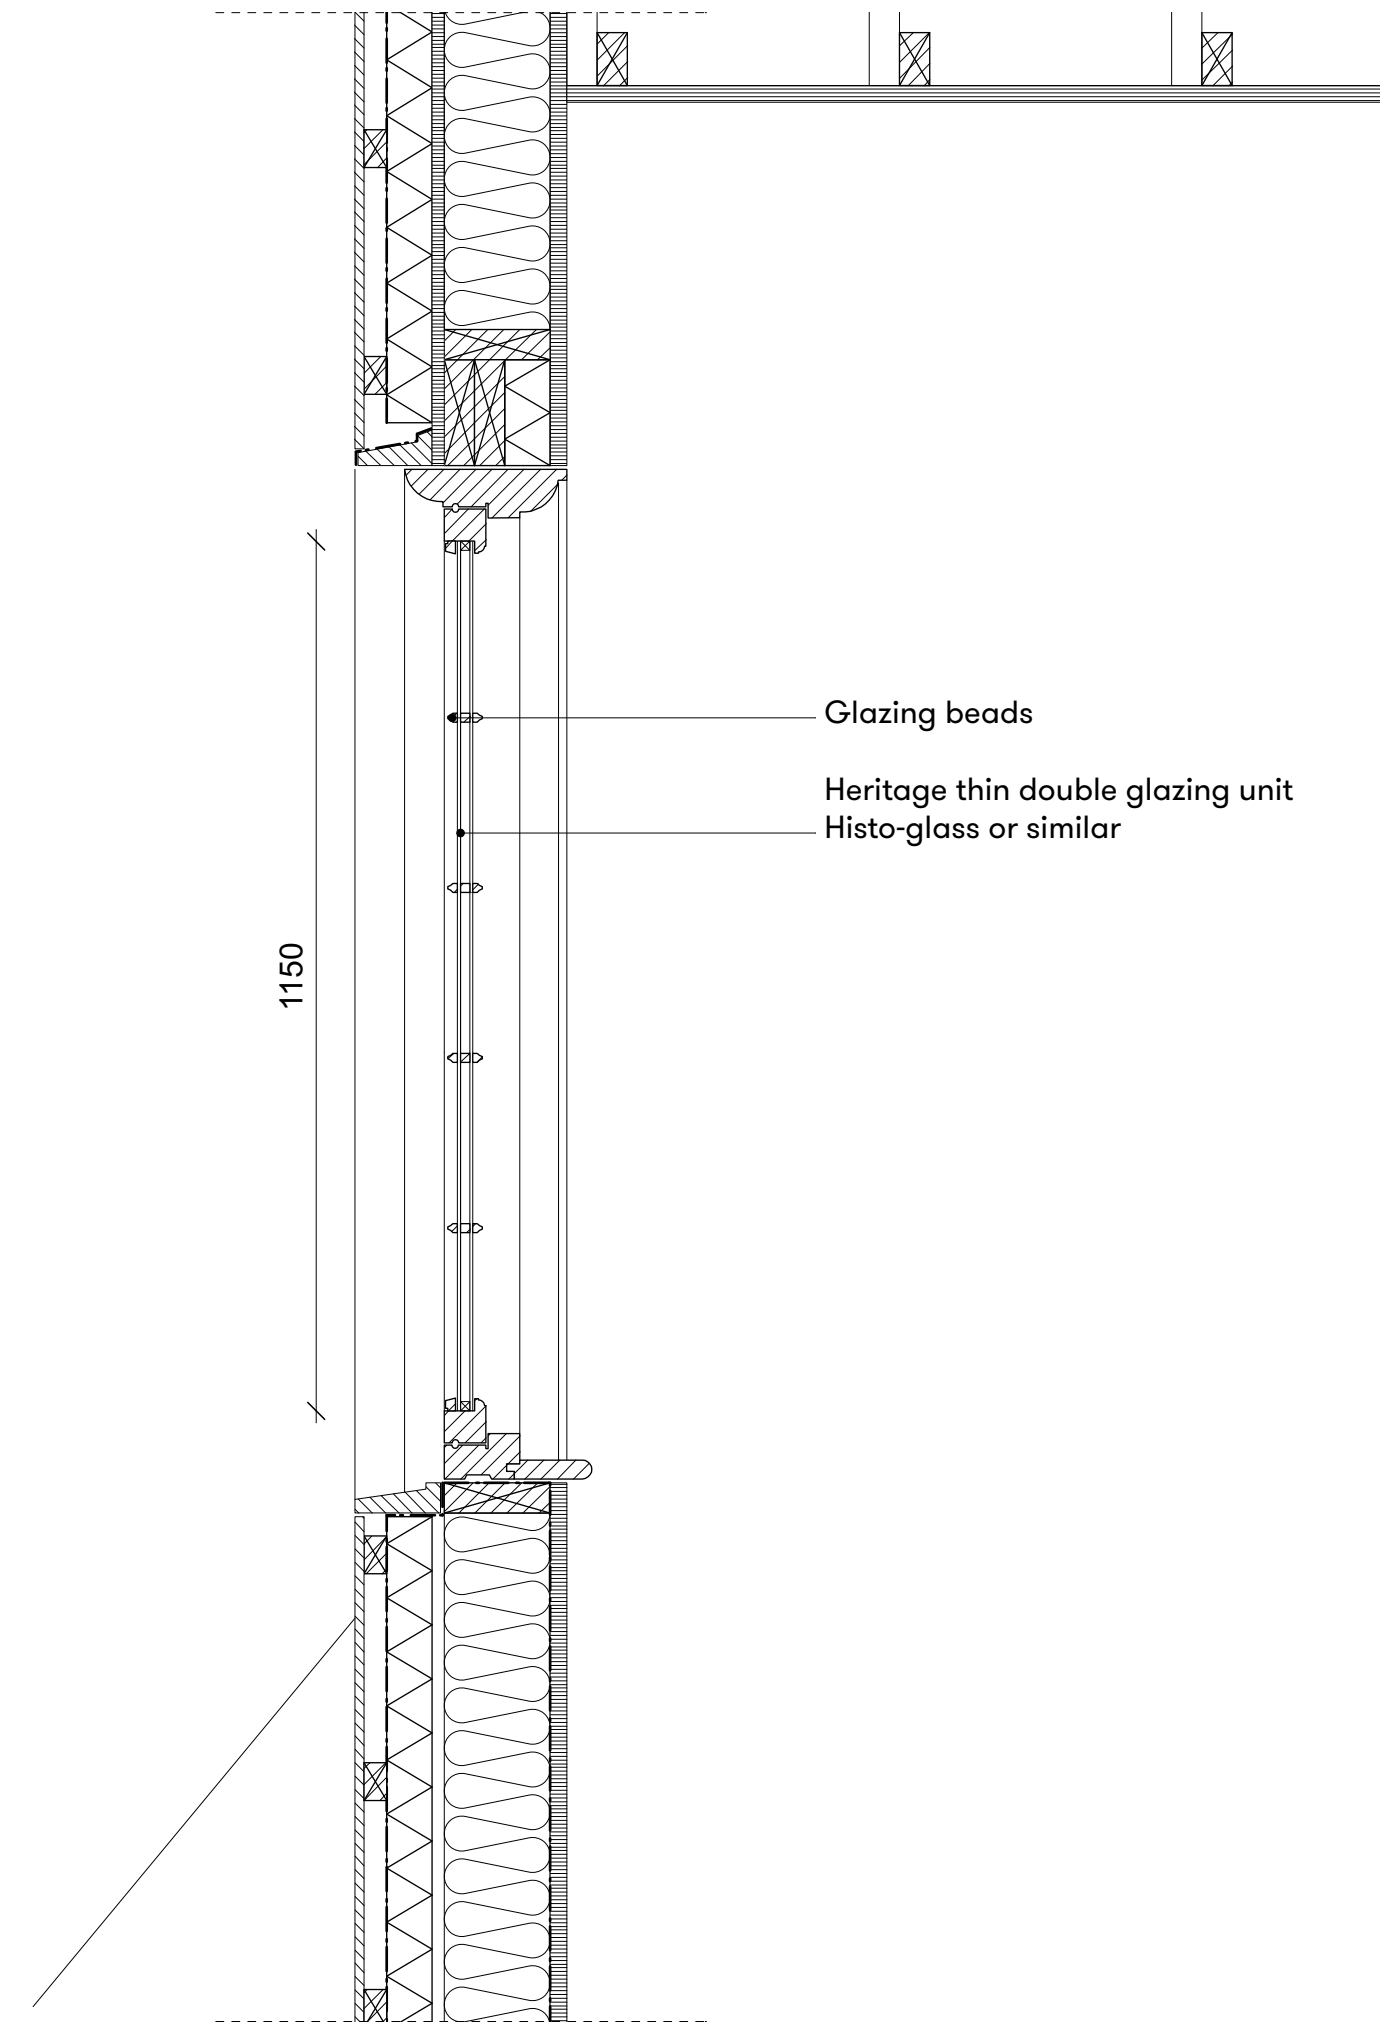

3 **Typical Dormer Section Detail**
Scale: 1:10

KEY

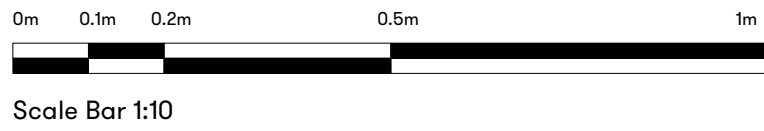

revision	date	amendment
PL1	20/02/2026	

studioshaw

- Report all drawing errors and omissions to the Architect
- All dimensions in millimeters unless noted otherwise
- Drawings for tender purposes only
- Do not scale from this drawing.
- All dimensions to be measured on site and to be the responsibility of the contractor.

job title
088_Eastleigh Court

drawing title
Proposed Court Dormer - Detail

status	PLANNING	date
scale	1:10 @ A1	20/02/26
job no	drawing no.	revision
088	088-XX-ZZ-13150	PL1