


Existing landscaping (within purple dotted line)

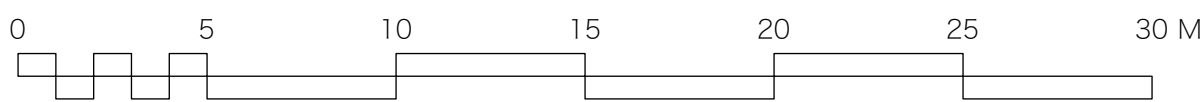

KEY

	EXISTING TREES		BRICK PAVERS		SANDSTONE PAVING		PERENNIAL & SHRUB PLANTING		GRASS MOWN
	PROPOSED TREES		STONE SETTS		GRAVEL or TAR & CHIP		HEDGE EXISTING OR PROPOSED		LONG GRASS or GRASS BANK

CLIENT: ANDERSON	DRAWING TITLE: LANDSCAPE & PARKING	PROJECT ADDRESS: EASTLEIGH COURT BISHOPSTROW BA12 9HW	SHEET SCALE: 1:200 @ A1	OLLEY & SAUNDERS GARDEN DESIGN GROVE WOOD FARINGDON, OXON M. 07837038327 E. edward@edolleygardens.com
DRAWING NUMBER: AND-4013	DATE: 17/02/2026			