



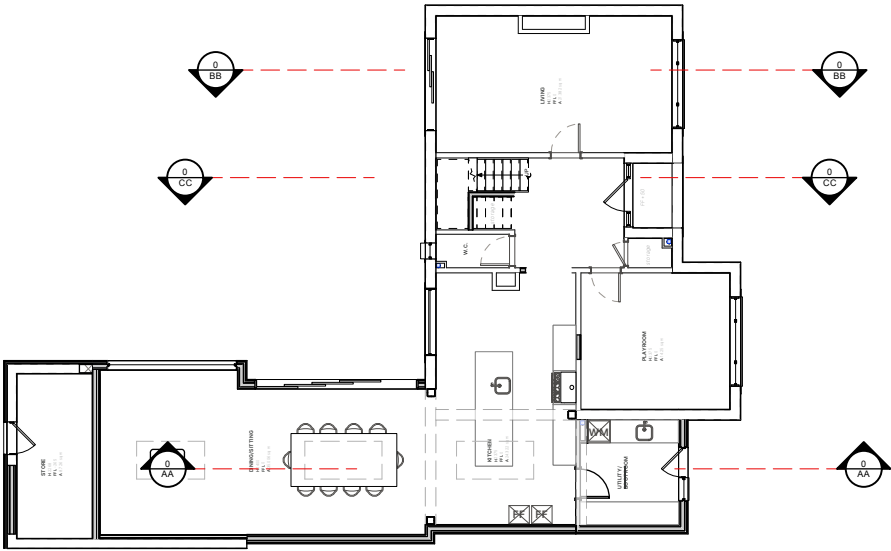


KEY PLAN 1:200

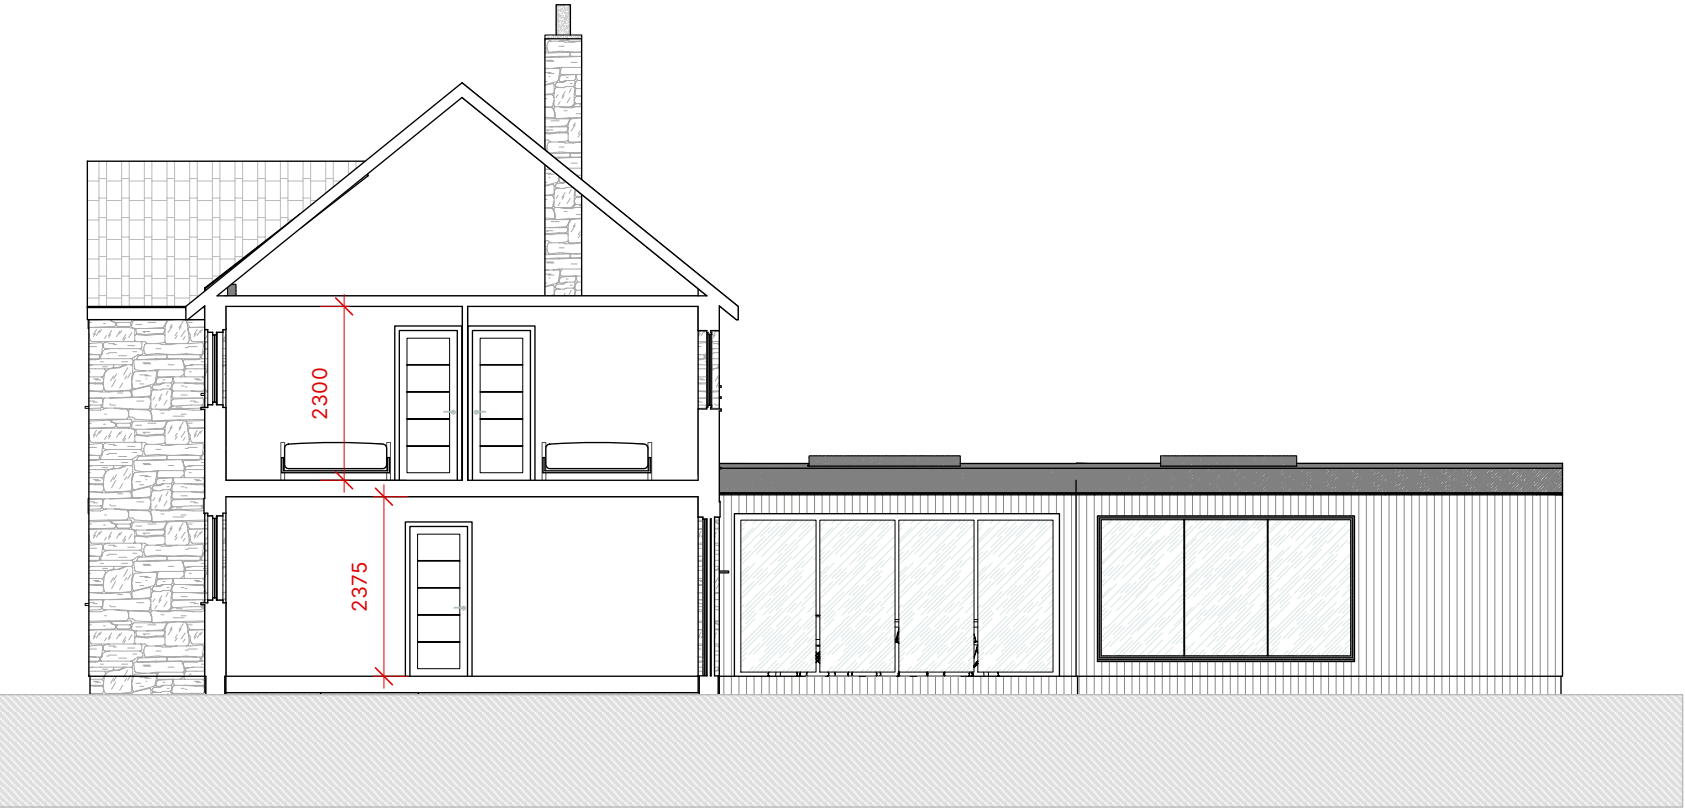

SECTION AA



SECTION BB

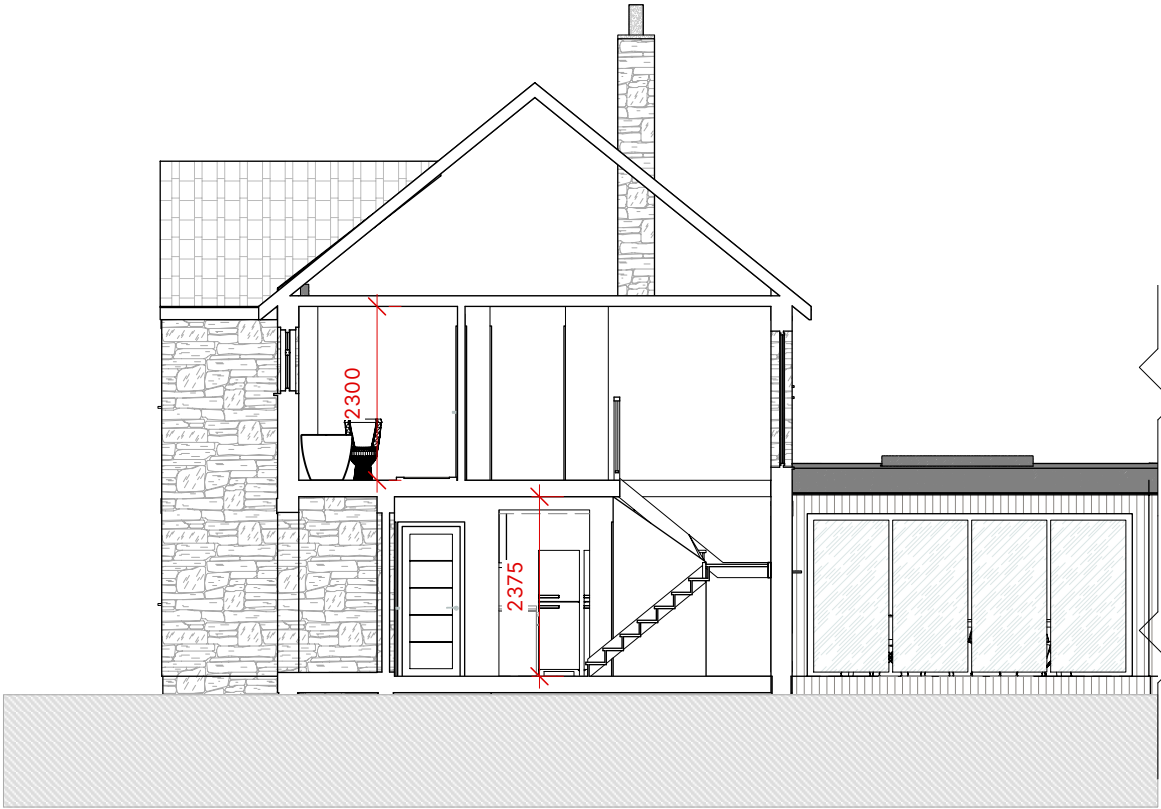

SECTION CC

PROJECT

CLIENT: Bell-Syer
ADDRESS: 38 Broadstones, Monkton Farleigh. BA15 2QA
PROJECT REFERENCE: 2025100

DRAWING

DRAWING TITLE: Proposed Section
DRAWN BY: JM
DRAWING NUMBER: 112

REVISIONS

--	--	--

SCALE

