

SCALE 1:50


3 FIVE ALLS COURT. - REAR PATIO KITCHEN WINDOW

A3 PAPER.

PL/2026/10277.

EXTERIOR CASEMENT WINDOW REPLACEMENT.

PAINTED ACCOYA TIMBER.

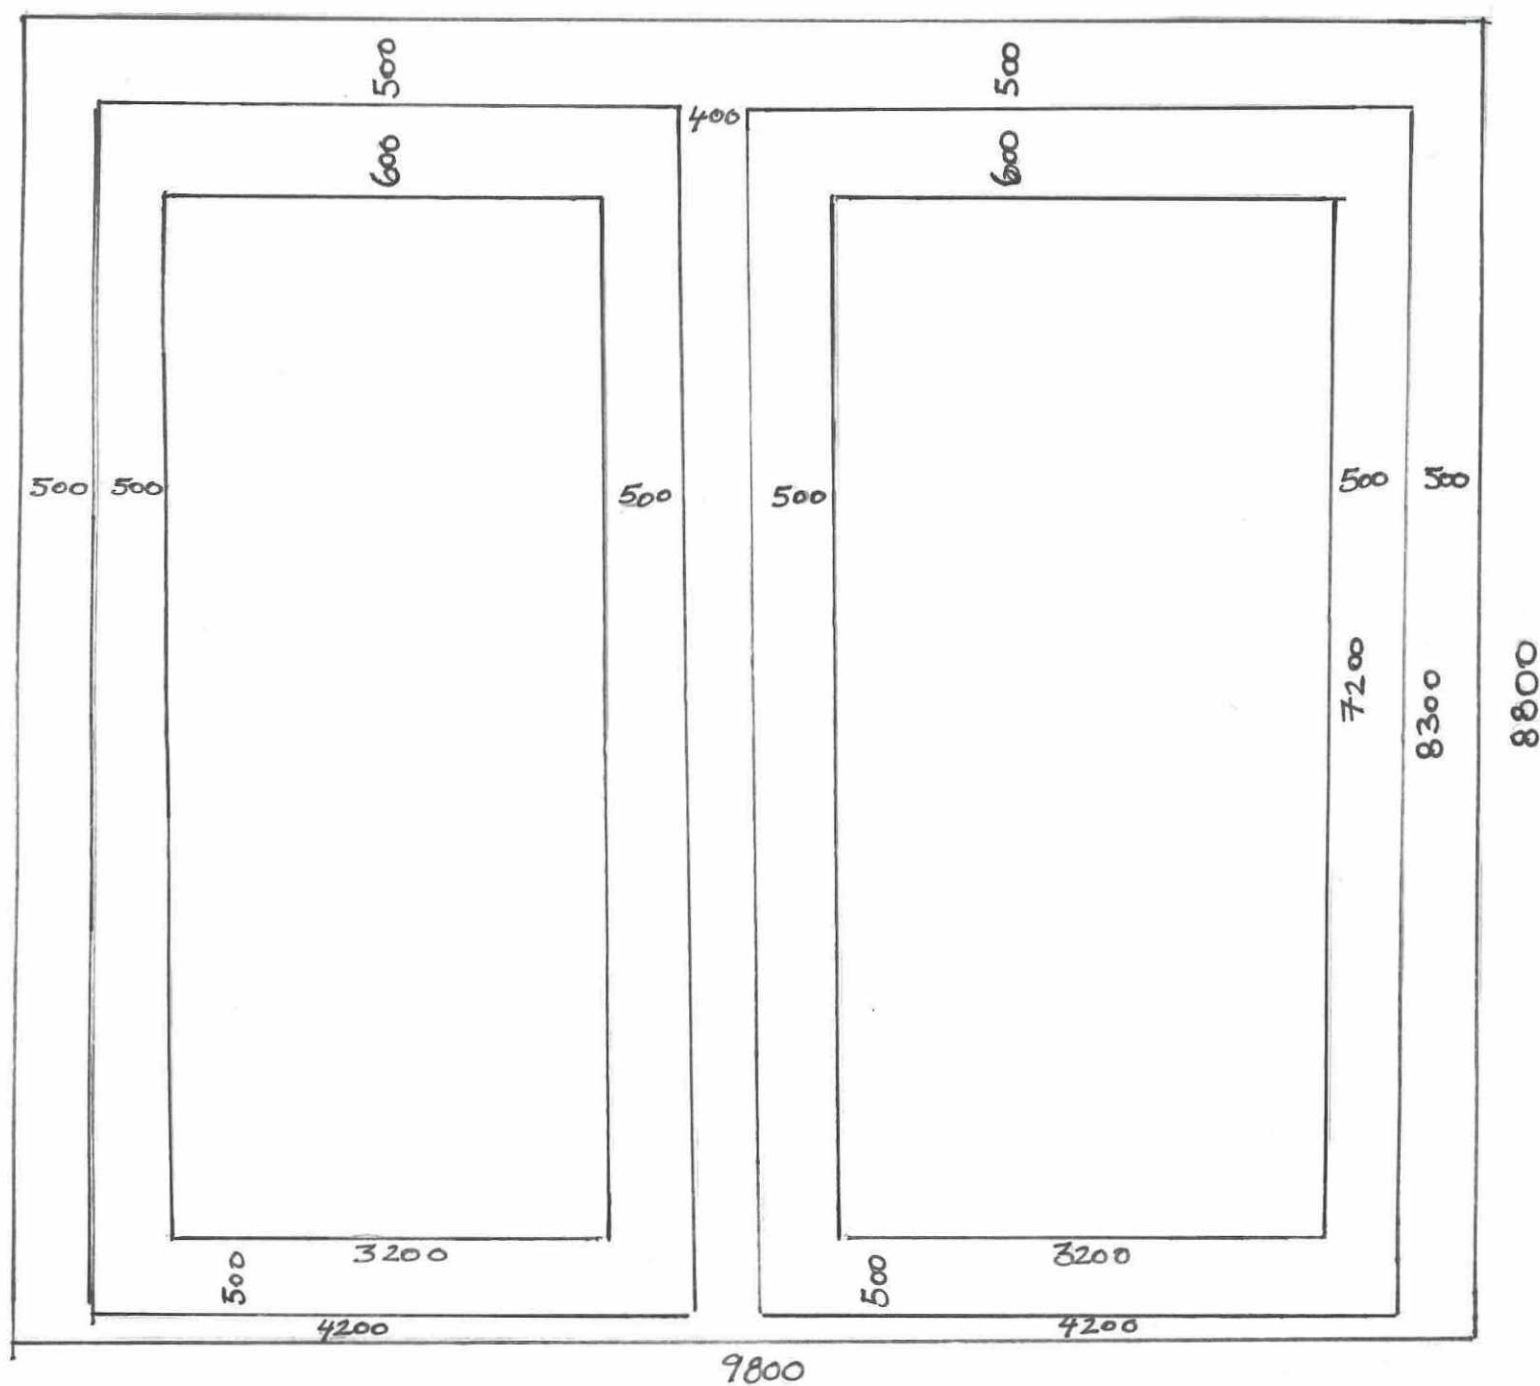

0 0.5 1

metres

1:50 @ A3