




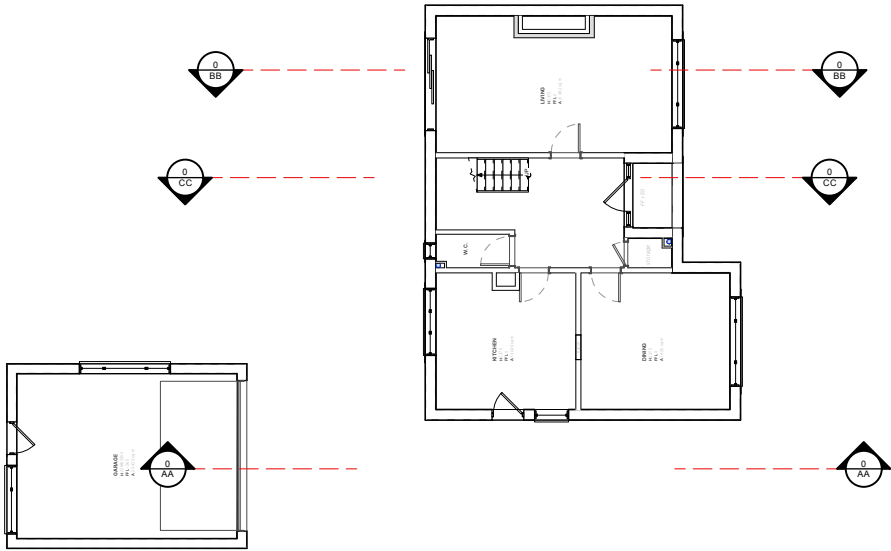


KEY PLAN 1:200

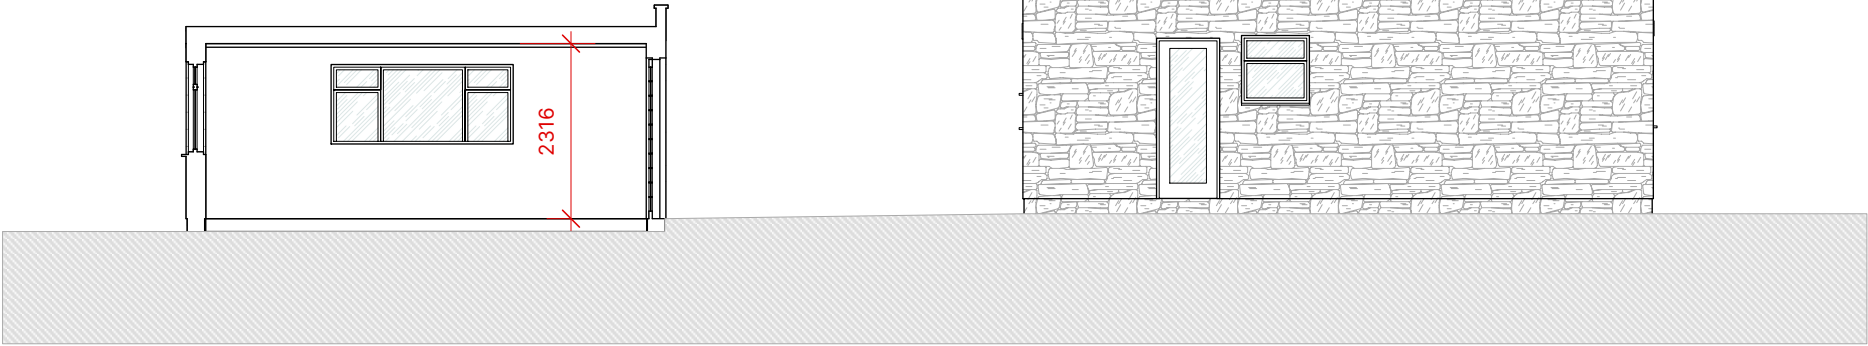

SECTION AA

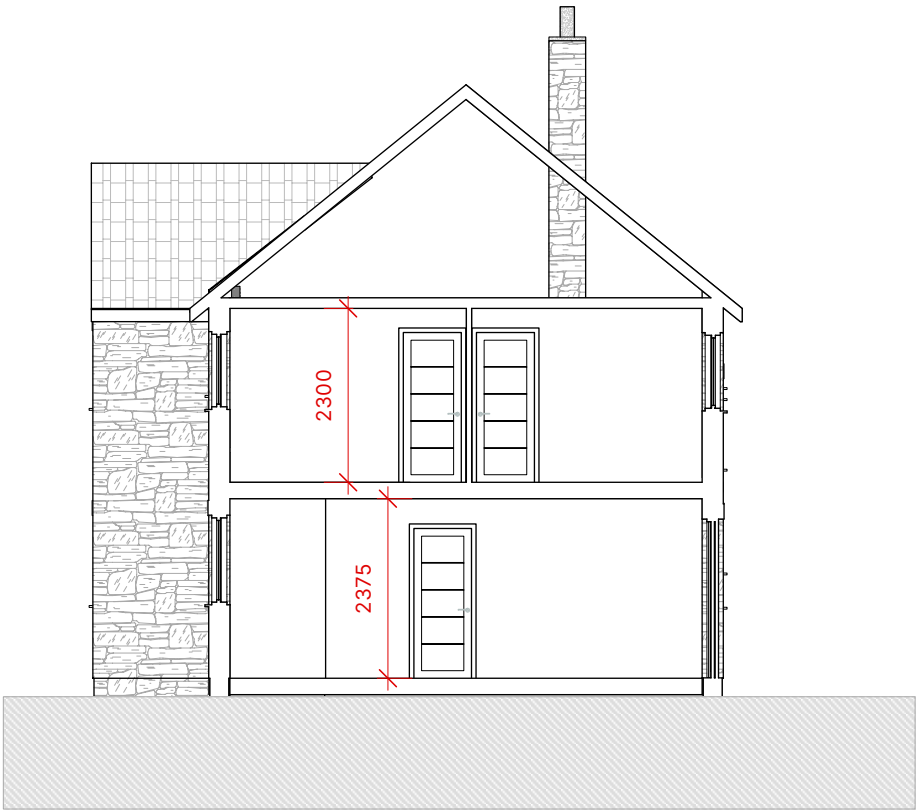

SECTION BB

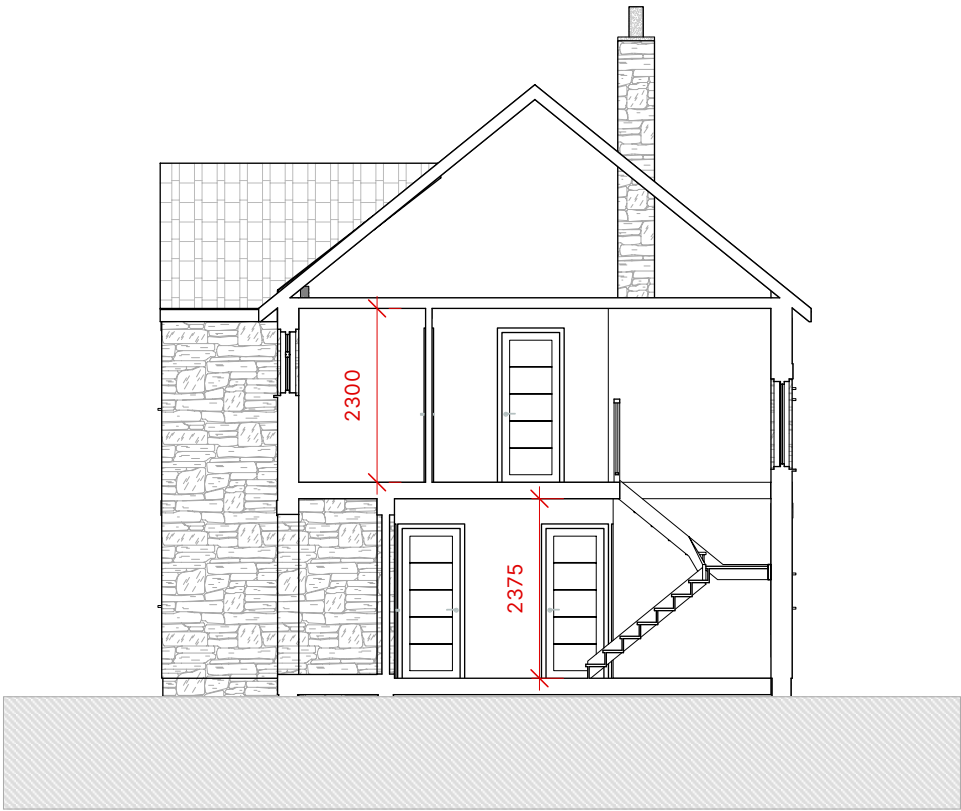

SECTION CC