

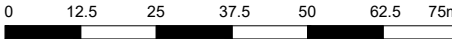


NOTES:
This drawing is copyright of the Architects and must not be used without their permission. All dimensions to be checked on site. Discrepancies and omissions to be reported immediately to the Architect.

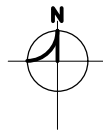

Scale 1:625 @ A1 - 1:1250 @ A3

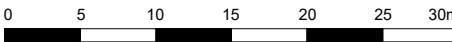

Scale 1:250 @ A1 - 1:500 @ A3

DRAWING LEGEND	
	Existing
	Above/Below
	Rainwater Pipe
	Existing Levels
	Existing Ceiling Level
	Grassed Banking
	Boundary Line
	Other Land Owned By Client
	Shared Access Track

SURVEYED ON: 22 / 12 / 25




Serial number: 323574
©Crown copyright and database right 2025
Ordnance Survey licence AC0000848283
Reproduction in whole or in part is prohibited without the prior permission of Ordnance Survey.

Location Plan

1:625 @ A1 (1:1250 @ A3)

DRAWING LEGEND	
	0.178 Hectares.
	Other land owned by applicant.

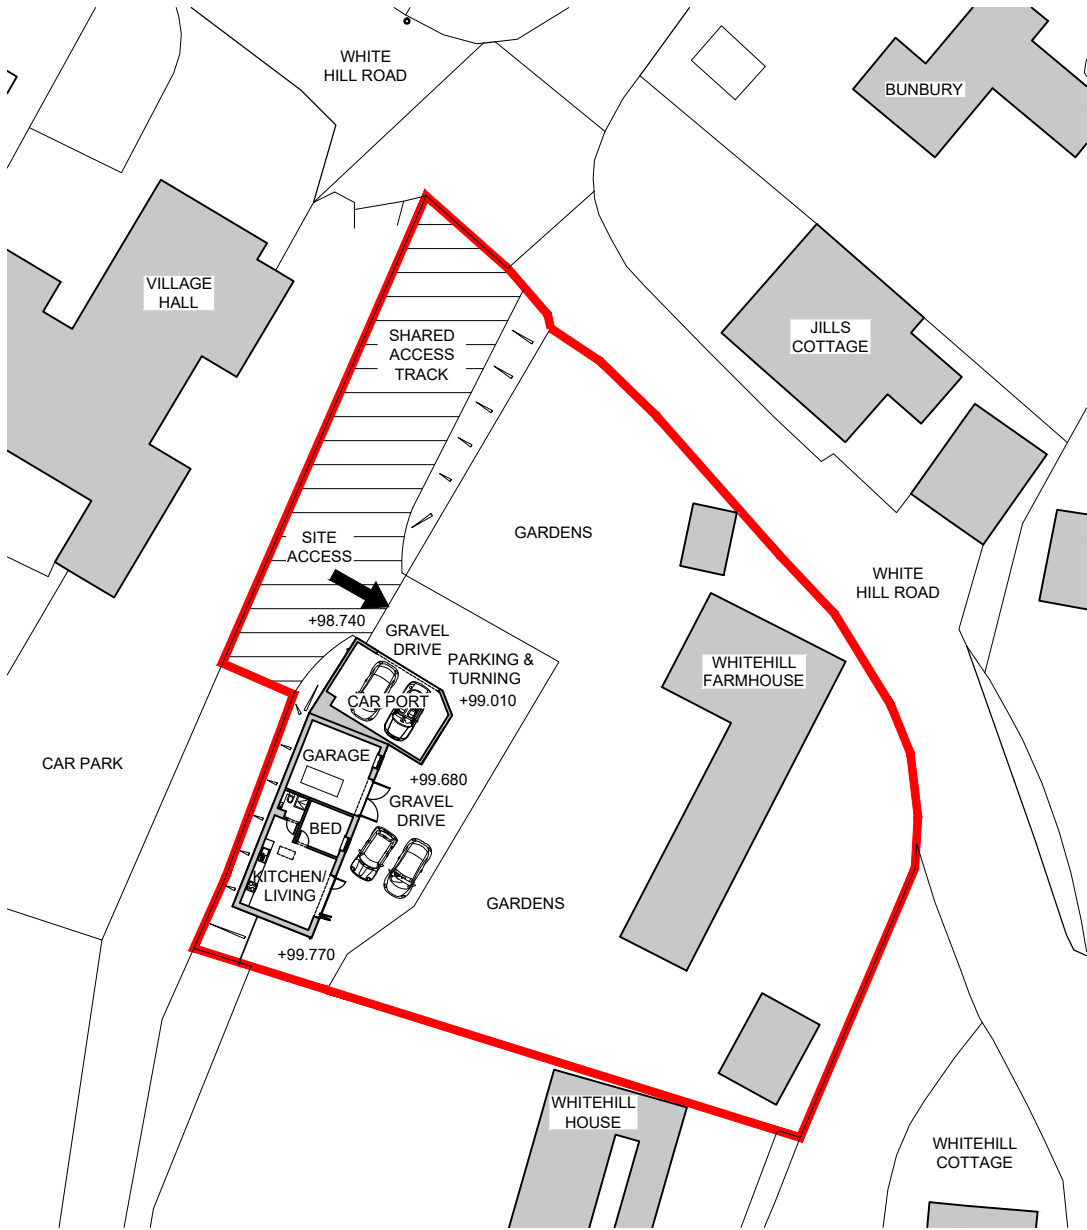

Block Plan

1:250 @ A1 (1:500 @ A3)

D	Boundary lines updated.	05.03.26
C	Boundary lines updated.	10.02.26
B	Drawing updated.	20.01.26
A	Boundary lines updated.	12.01.26
Rev	Revision	Date



Macey's Architectural Design & Development Ltd
15 Craybourne Road, Melksham, Wiltshire, SN12 7DH
Email: benmacey@maddltd.co.uk Tel: 07867417112

Title: Location Plan and Existing Block Plan
Project: Outbuilding at Whitehill Farmhouse, Pitton, SP5 1DY
Client: Mr Elliot Herbertson
Drawing Scale: Refer to drawing
Drawing Date: December 2025

Drawing Number: 25/1097/100 D