
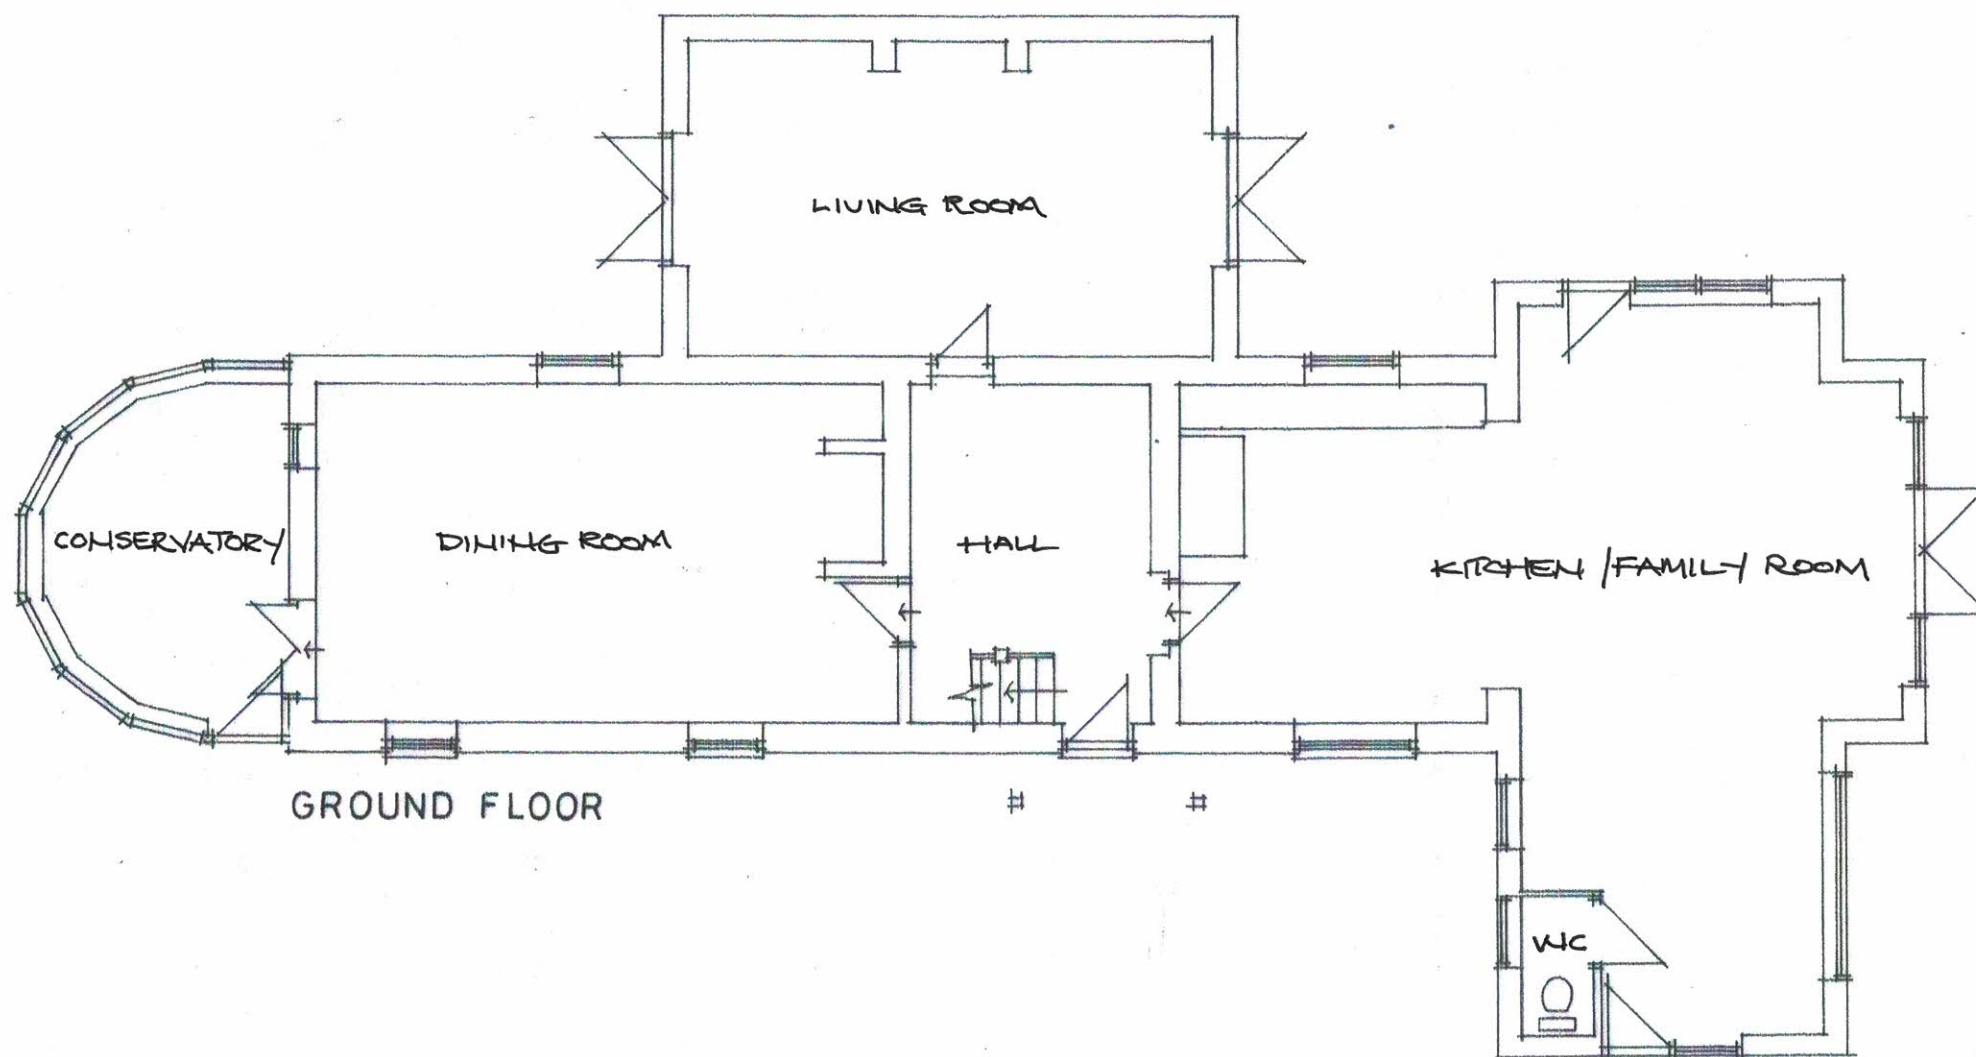


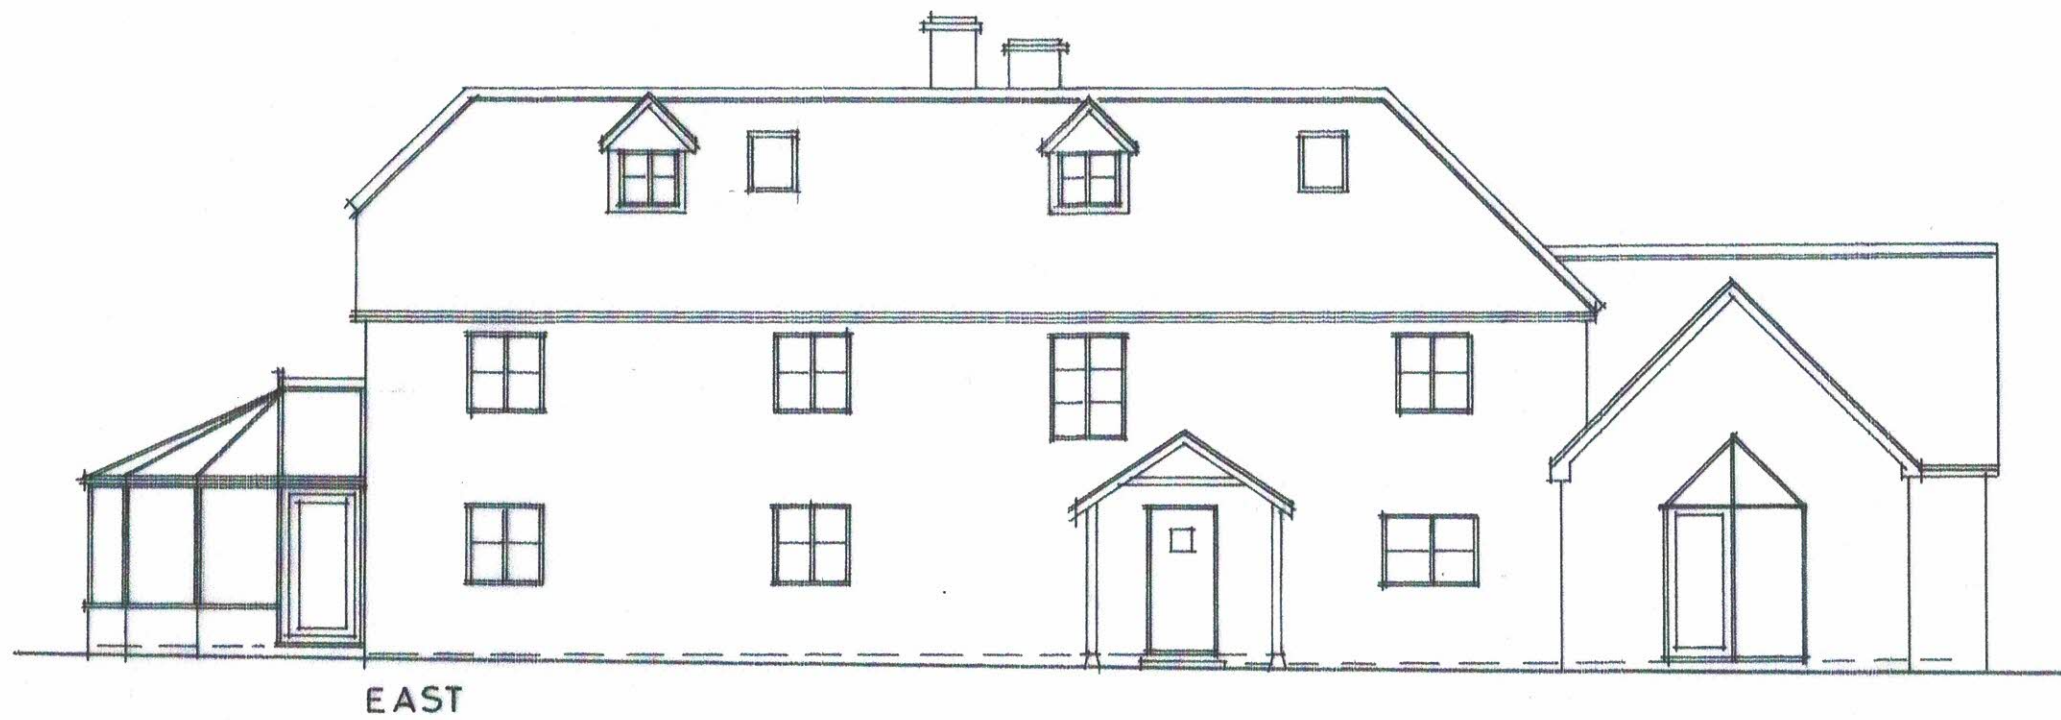

MTR. 1:100
0 1 2 3 4

EXISTING
SHEPHERDS COTTAGE,
EASTLEIGH WOOD LANE, BISHOPSTROW.
FEB 2026

REV. (A)
1:100