


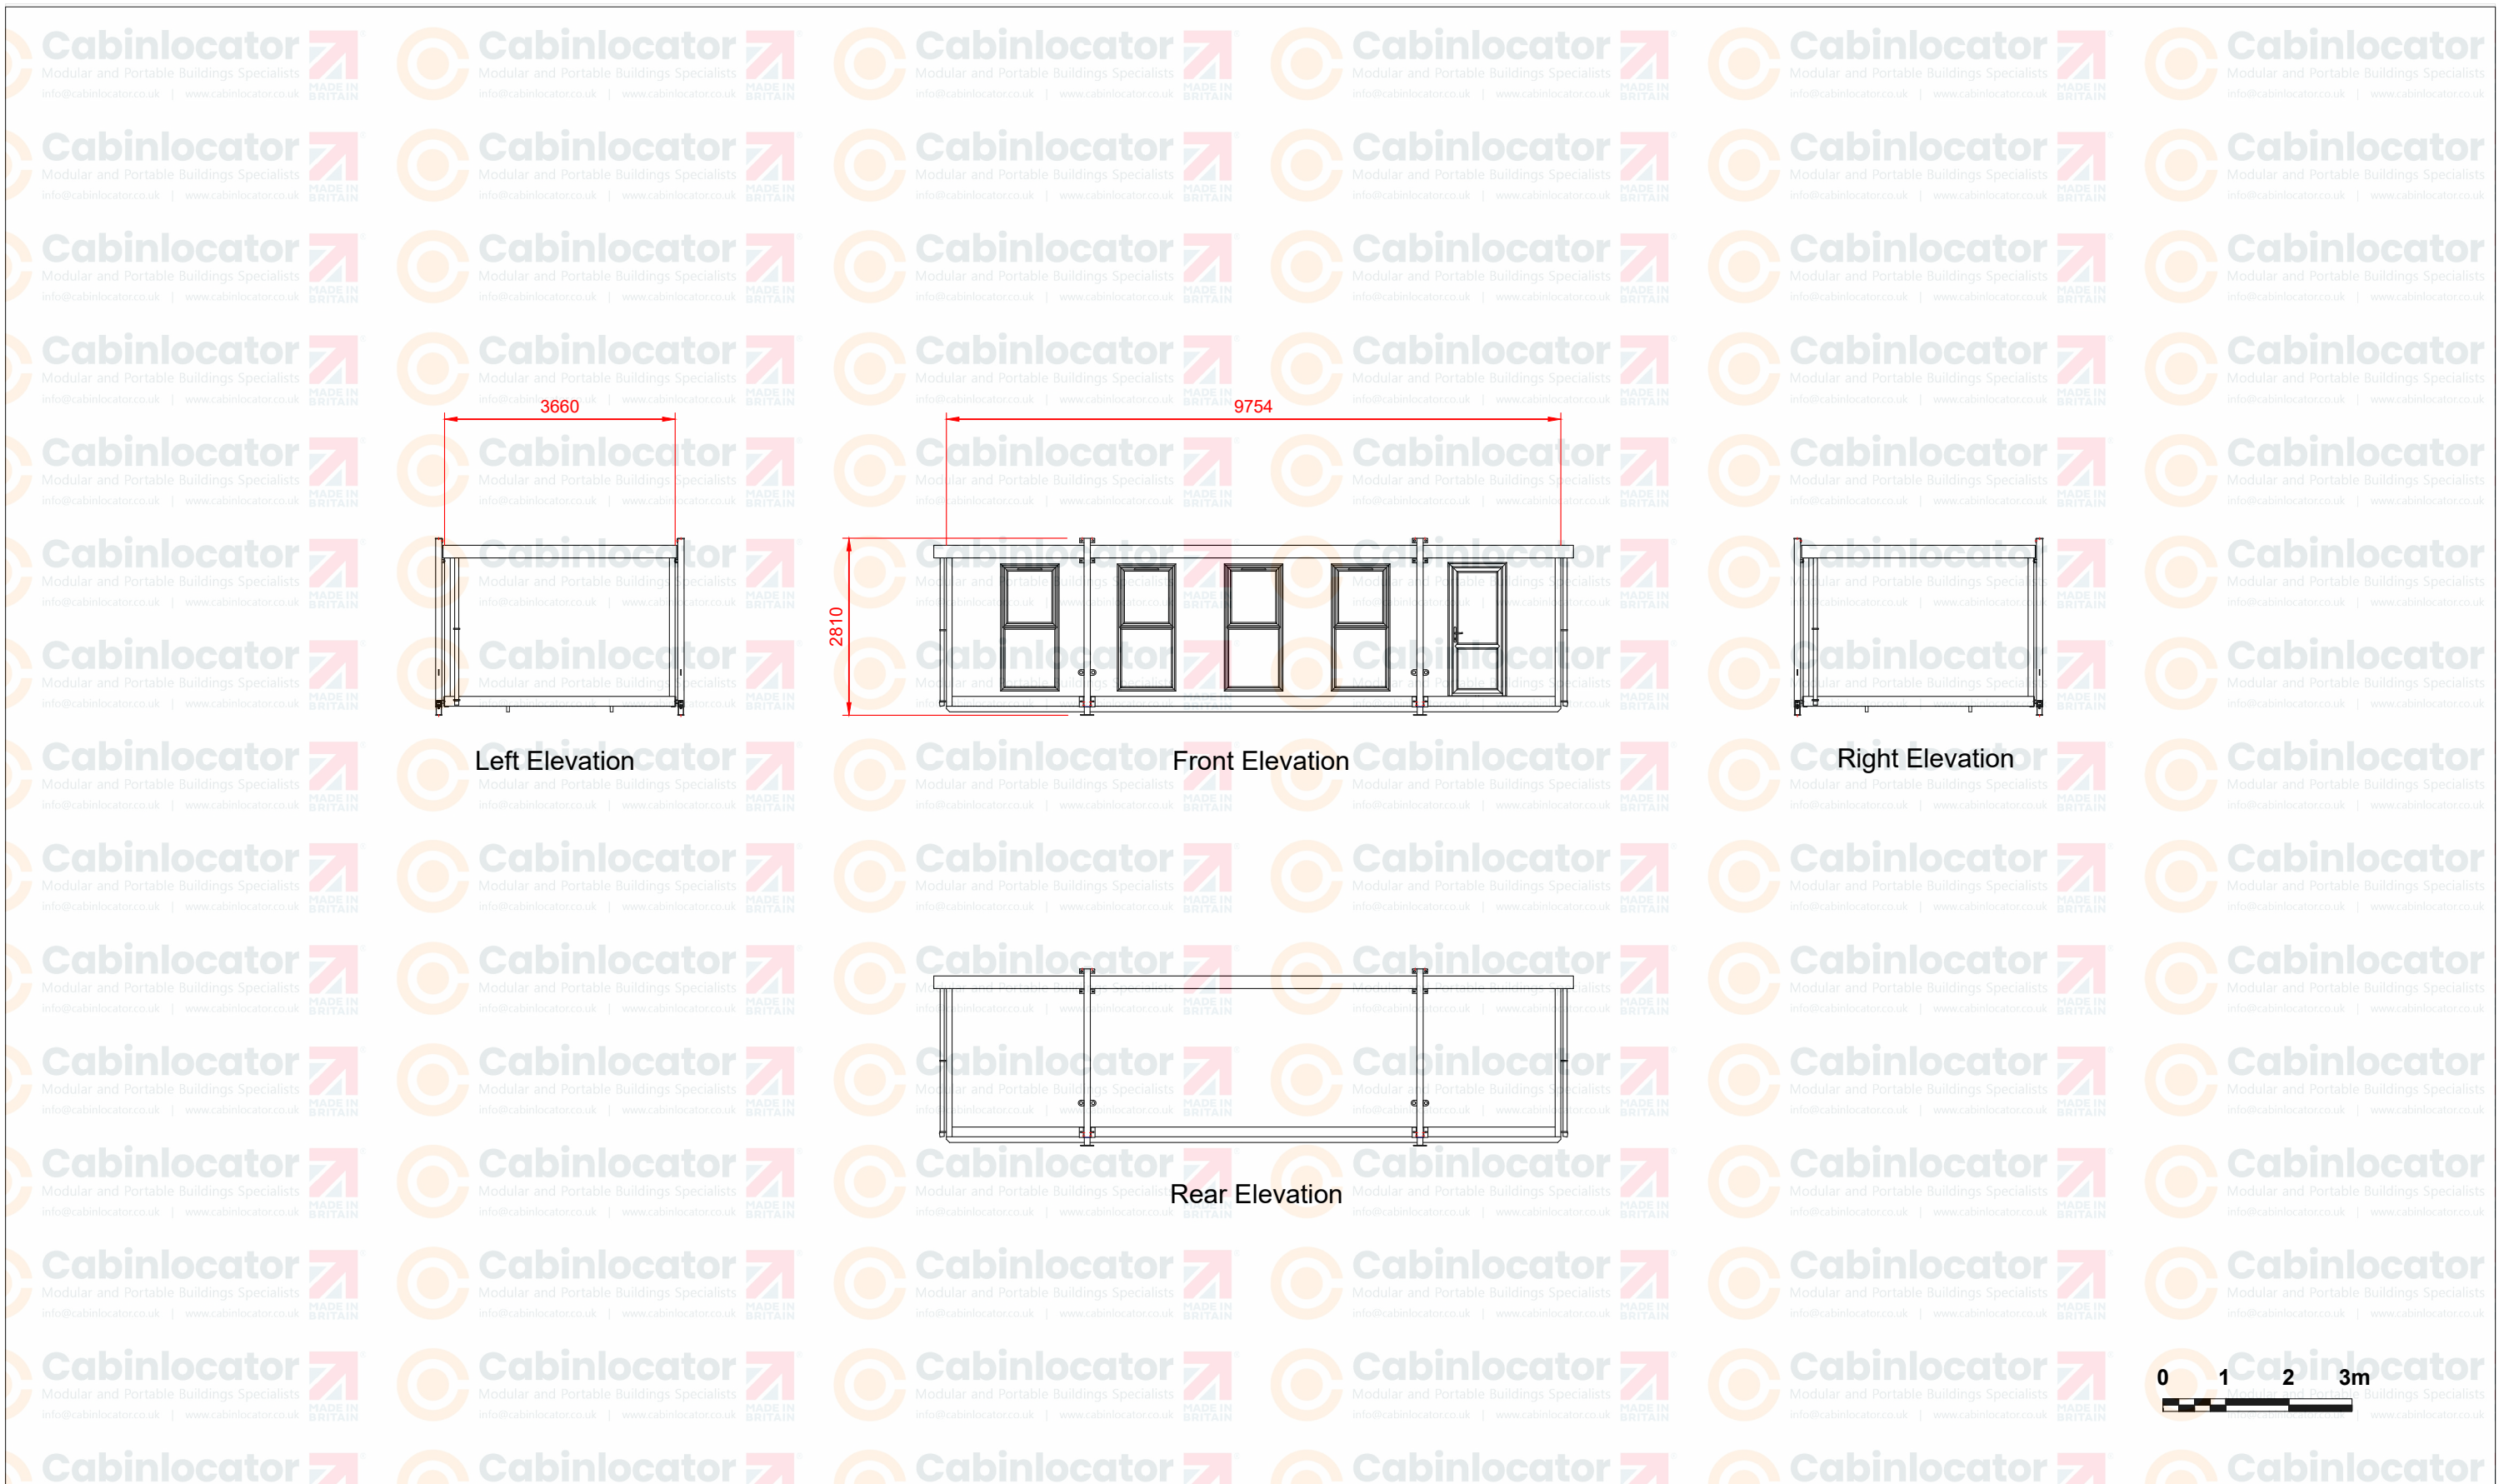

This drawing is for illustration purposes and door, window and opening locations and sizes are indicative and may require adjustment once final design and detailing is complete. Textures/materials used are indicative and may not represent actual texture/material of component, samples can be made available on request. Full technical drawings will be issued for approval with placement of order, along with a detailed order confirmation confirming full specification of building to be supplied. © Cabinlocator Ltd. This drawing is the property of Cabinlocator Ltd. It must not be lent, copied or communicated to a third party without permission from a principal of the company.

 Cabinlocator Modular and Portable Buildings Specialists  SHELTER IT PORTABLE INDUSTRIAL CANOPY SHELTERS  TOTALSPAN PORTAL FRAME STEEL BUILDINGS	CAB Number: N/A	Client: Manor Farm Nursery		Size & Type Of Cabin: 32 x 12ft Premium Cabin		Drawing Name: Elevations		Scale: 1:100 @ A3		Revision:
	Drawn By: A. Howard	Approved: -	Customer Signature:	Colours:	Body: JUNIPER GREEN	Trim: JUNIPER GREEN	Jack Legs: ANTHRACITE	Windows: ANTHRACITE	Doors: ANTHRACITE GLAZED	Fascia: ANTHRACITE
	Date: 25/02/2025	Date: -								