



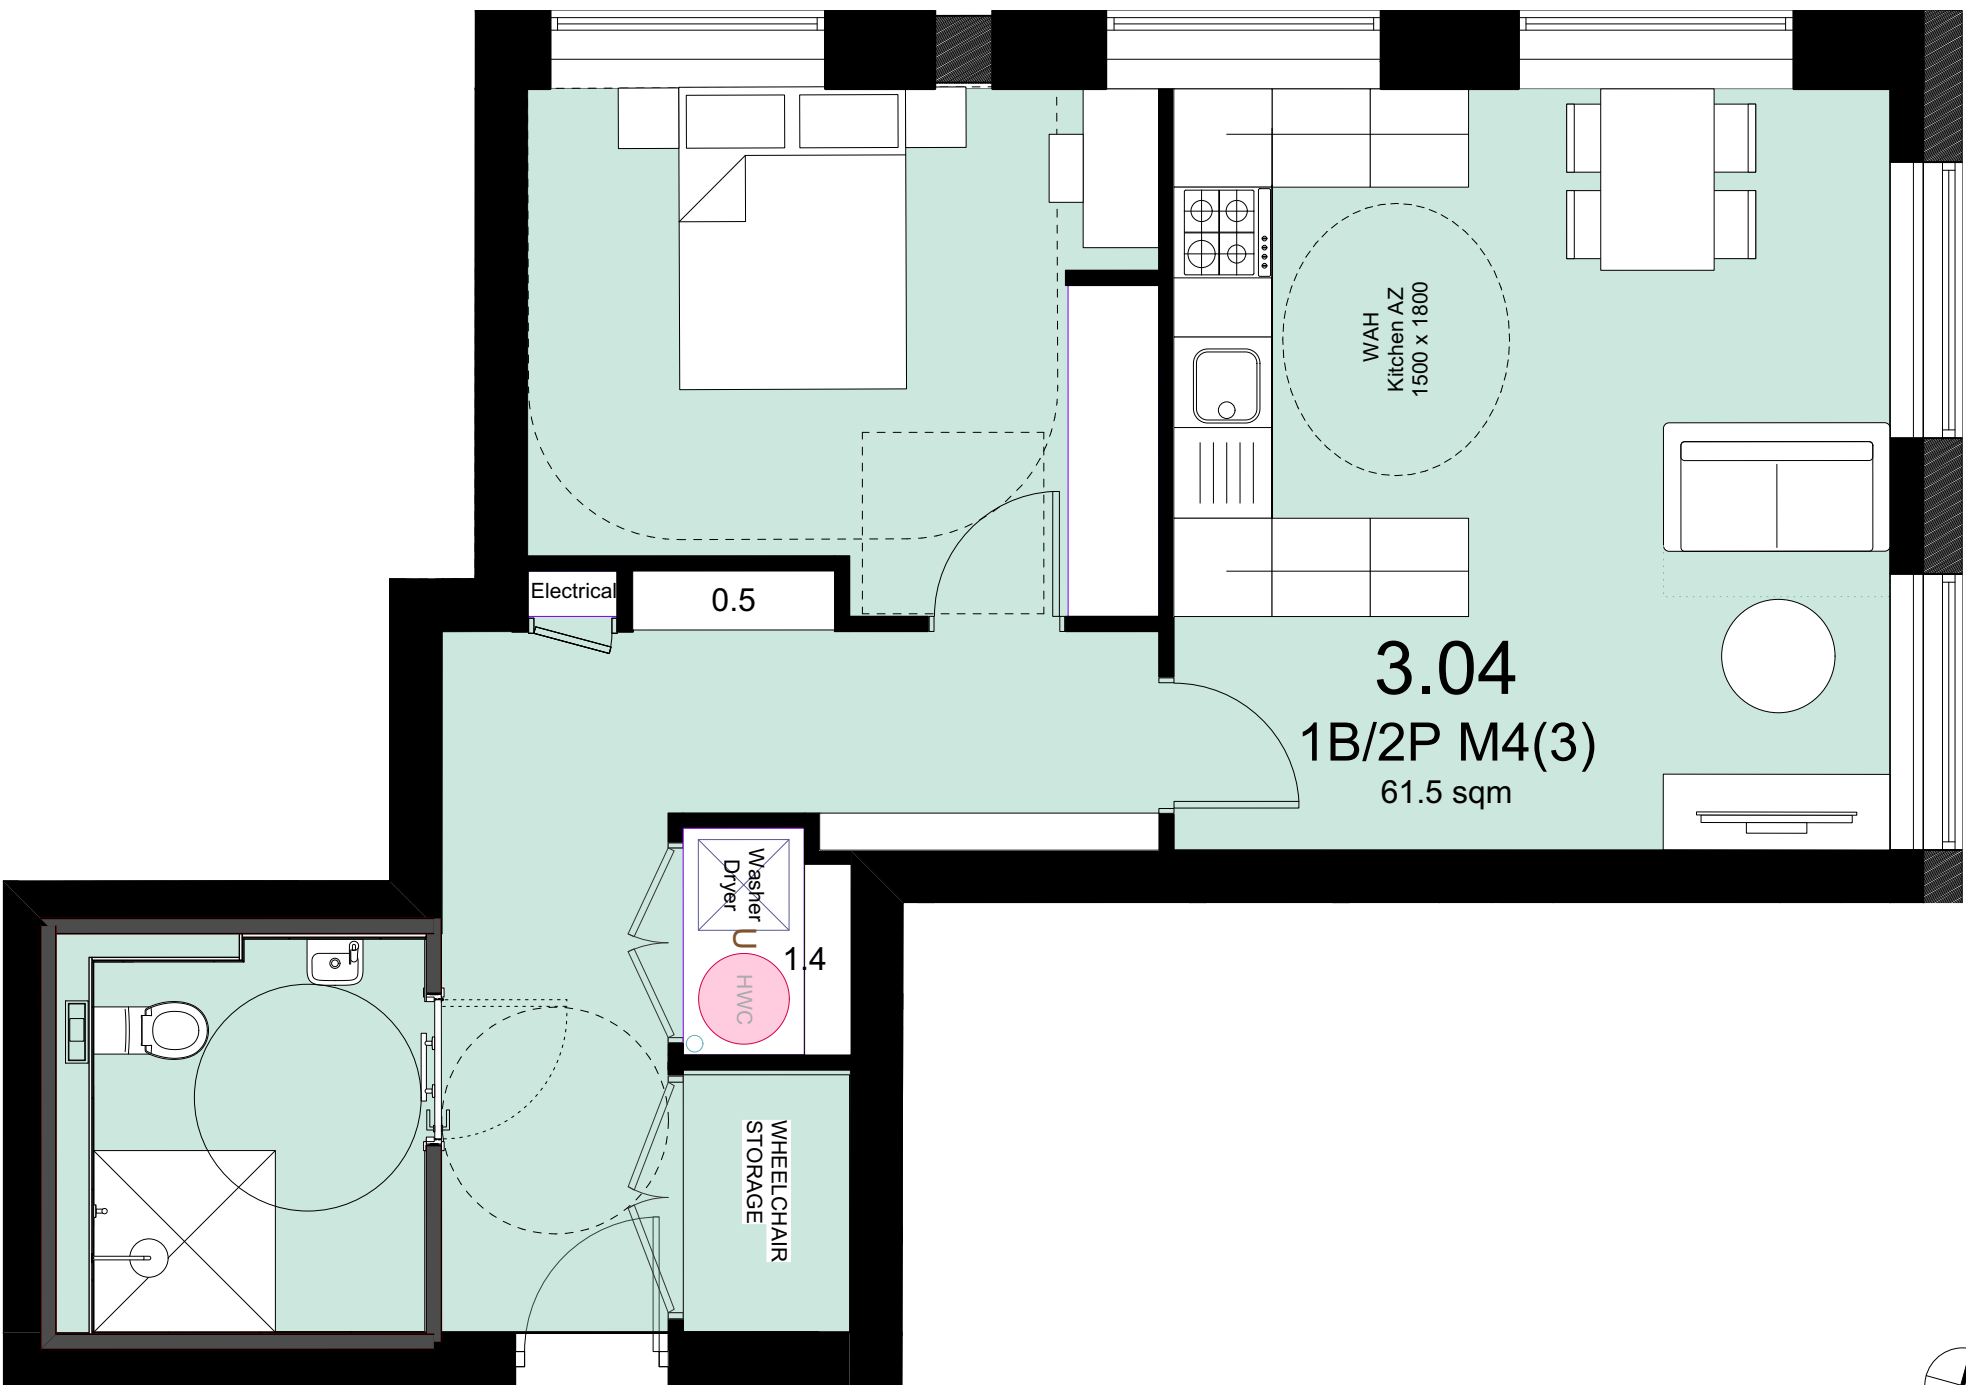

1 Unit Type M4(3)
Scale: 1:50

1 bed - 2 person M4(3)
Area: 61.5 sqm
Storage: 1.9 sqm
No. of Units: 2

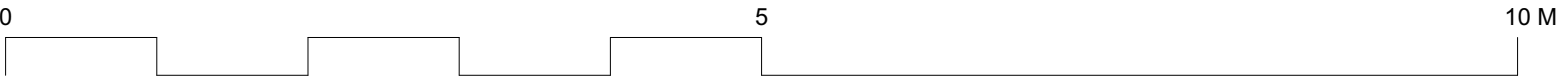

Buckley Gray Yeoman Ltd.

All dimensions to be checked on site prior to commencement of any works, and/or preparation of any shop drawings. Sizes of and dimensions to any structural elements are indicative only. See structural engineers drawings for actual sizes/dimensions. Sizes of and dimensions to any service elements are indicative only. See service engineers drawings for actual sizes and dimensions.

This drawing to be read in conjunction with all other Architect's drawings, specifications and other Consultants' information. All proprietary systems shown on this drawing are to be installed strictly in accordance with the Manufacturers/Suppliers recommended details.

Any discrepancies between information shown on this drawing and any other contract information or manufacturers/suppliers recommendations is to be brought to the attention of the Architect.

DO NOT SCALE FROM THIS DRAWING.

DRAWING NOTES:

P124/07/25For planning

REV. DATENOTE

DRAWN

CLIENT	DRAWING		
Create Real Estate	Unit Type - M4(3) Permitted Development		
PROJECT	STATUS	APPROVED	
Avonside	PLANNING	NJ	
DWG No.	Revision	SCALE	DATE
1275_PL_UT-M4(3)	P1	1:50 @ A1 (1:100 @ A3)	JULY 2025

BGY

BUCKLEY GRAY YEOMAN

+ 44 20 7033 9913

BGY.CO.UK