



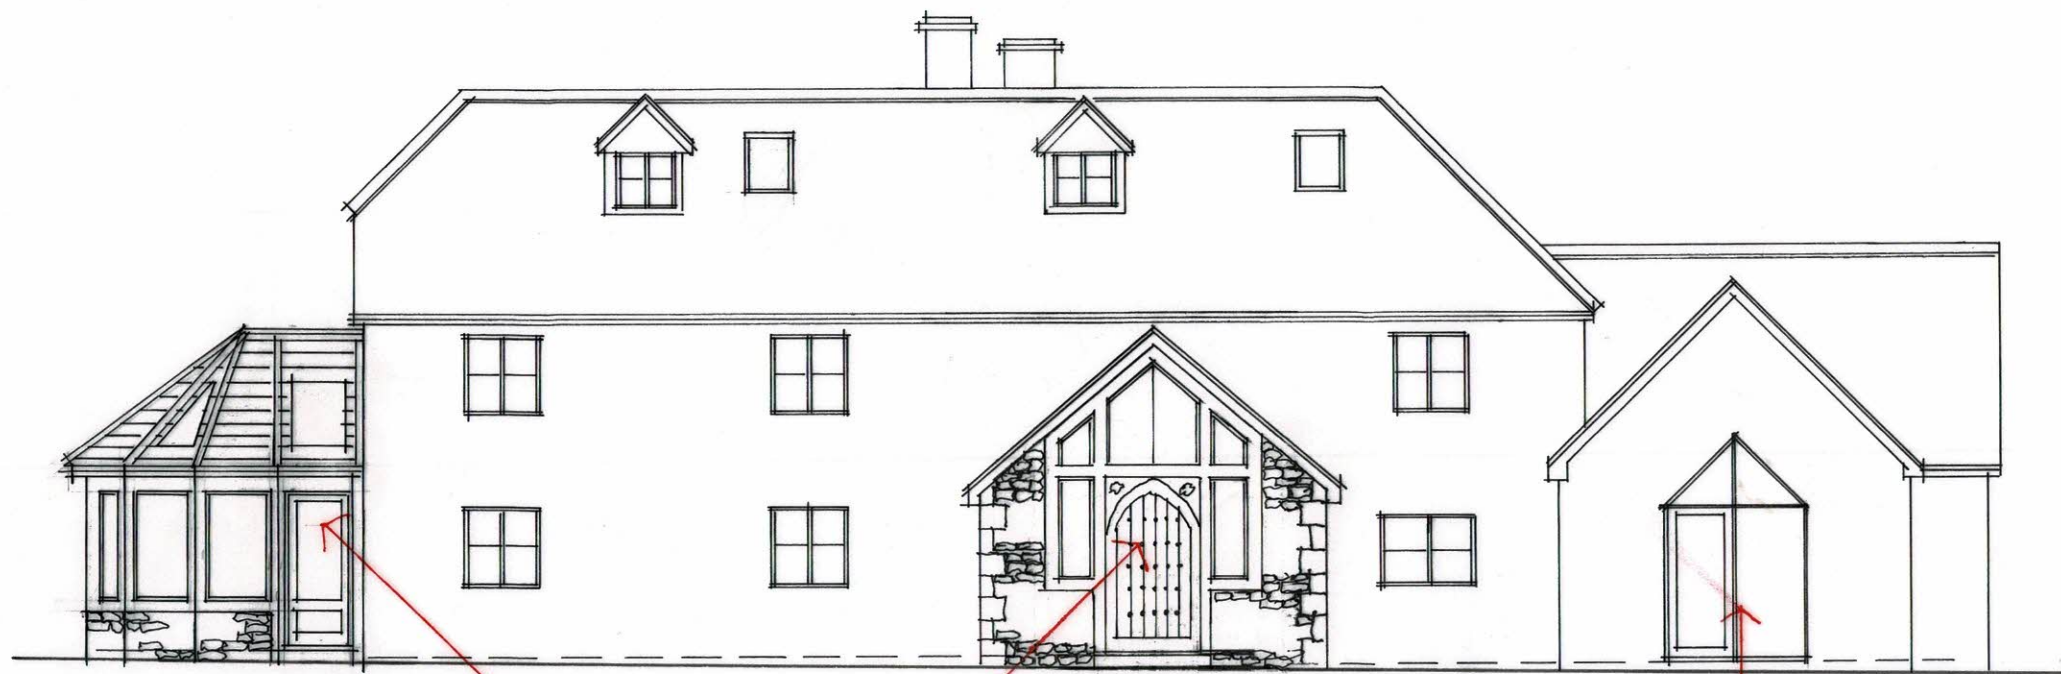


EAST
replacement conservatory and porch

nearing completion

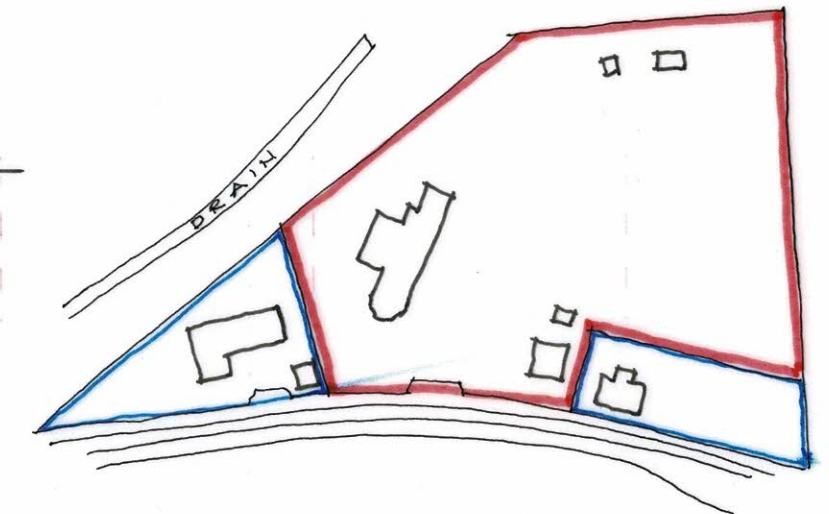

LOCATION PLAN 1:1250

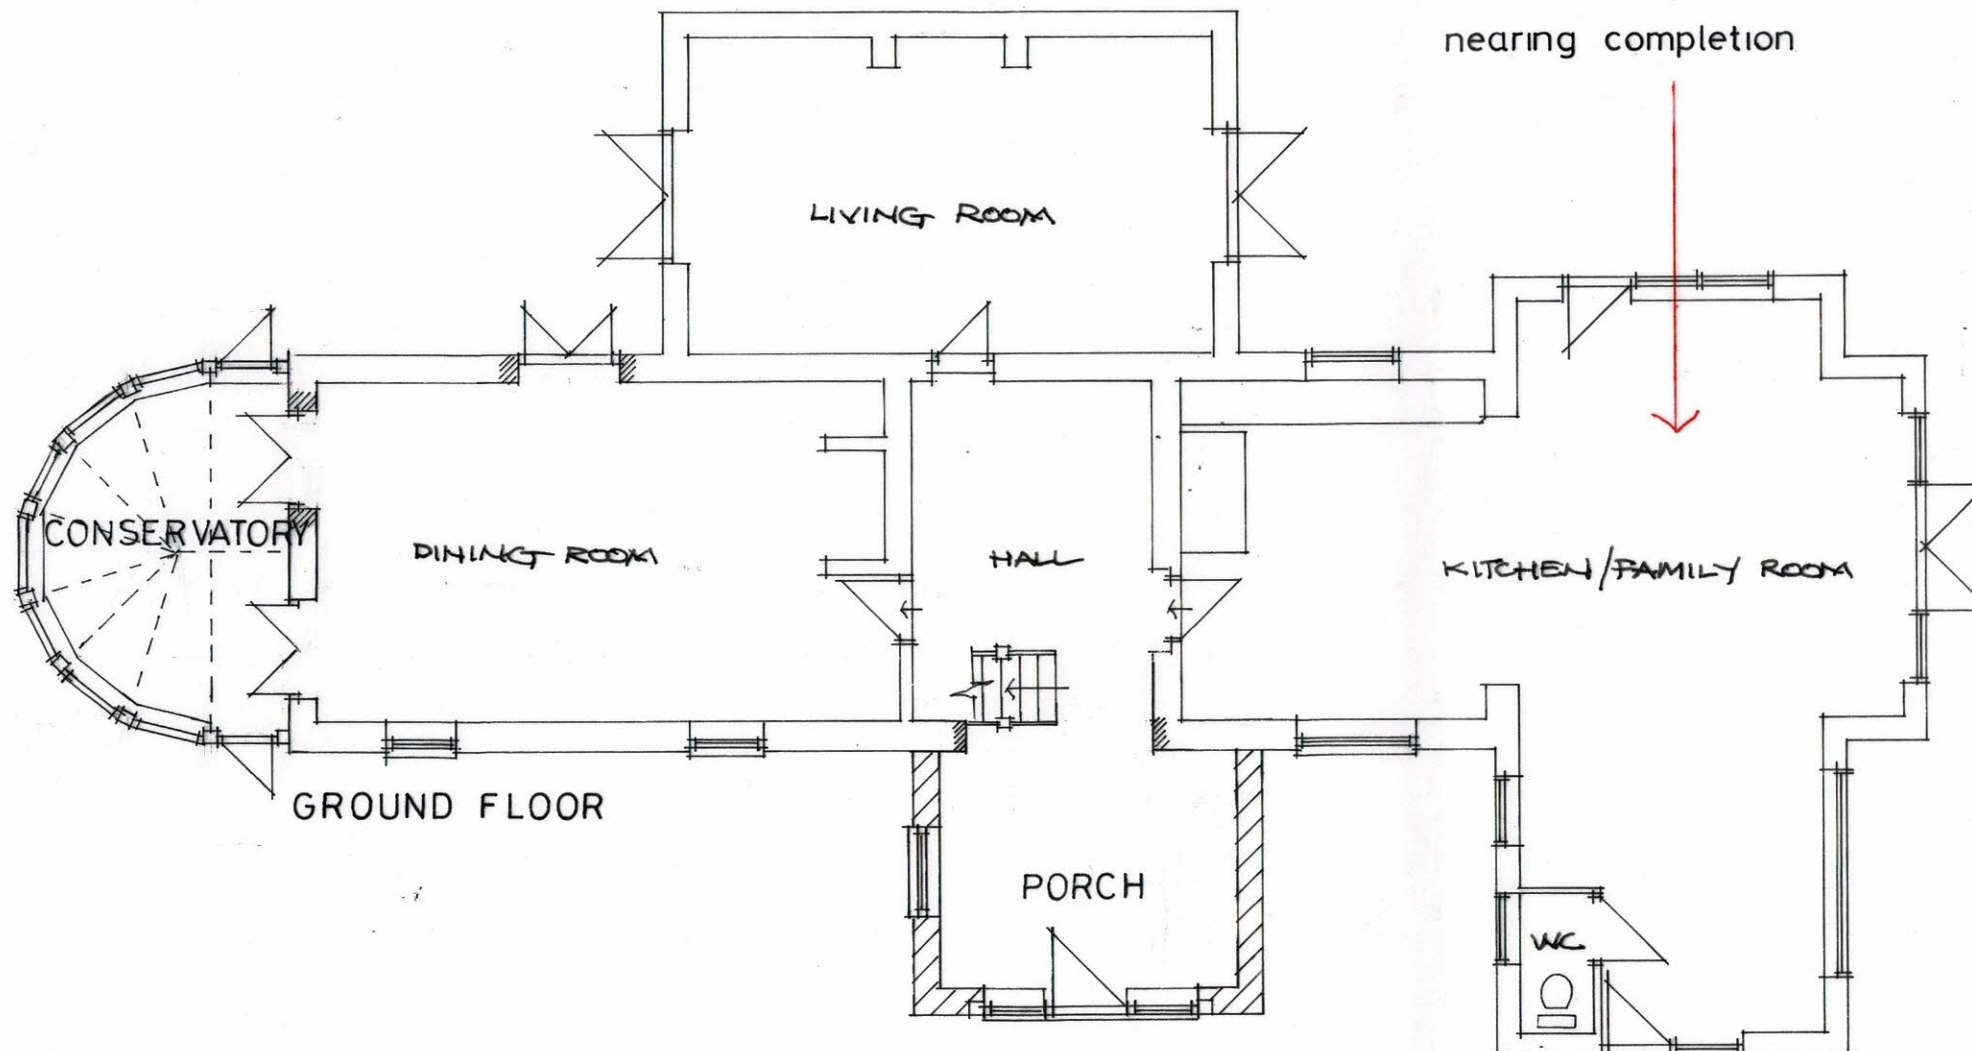

MTR. 1:100
0 1 2 3 4
0 10 20 30 40 50
MTR. 1:1250

PROPOSALS
SHEPHERDS COTTAGE,
EASTLEIGH WOOD LANE, BISHOPSTROW.
FEB 2026
REV. (A)
1:100