


Location Plan

Site Address: 13, Ludlow Close, Warminster, BA12 8BJ

Date Produced: 10-Mar-2026

Scale: 1:1250 @A4

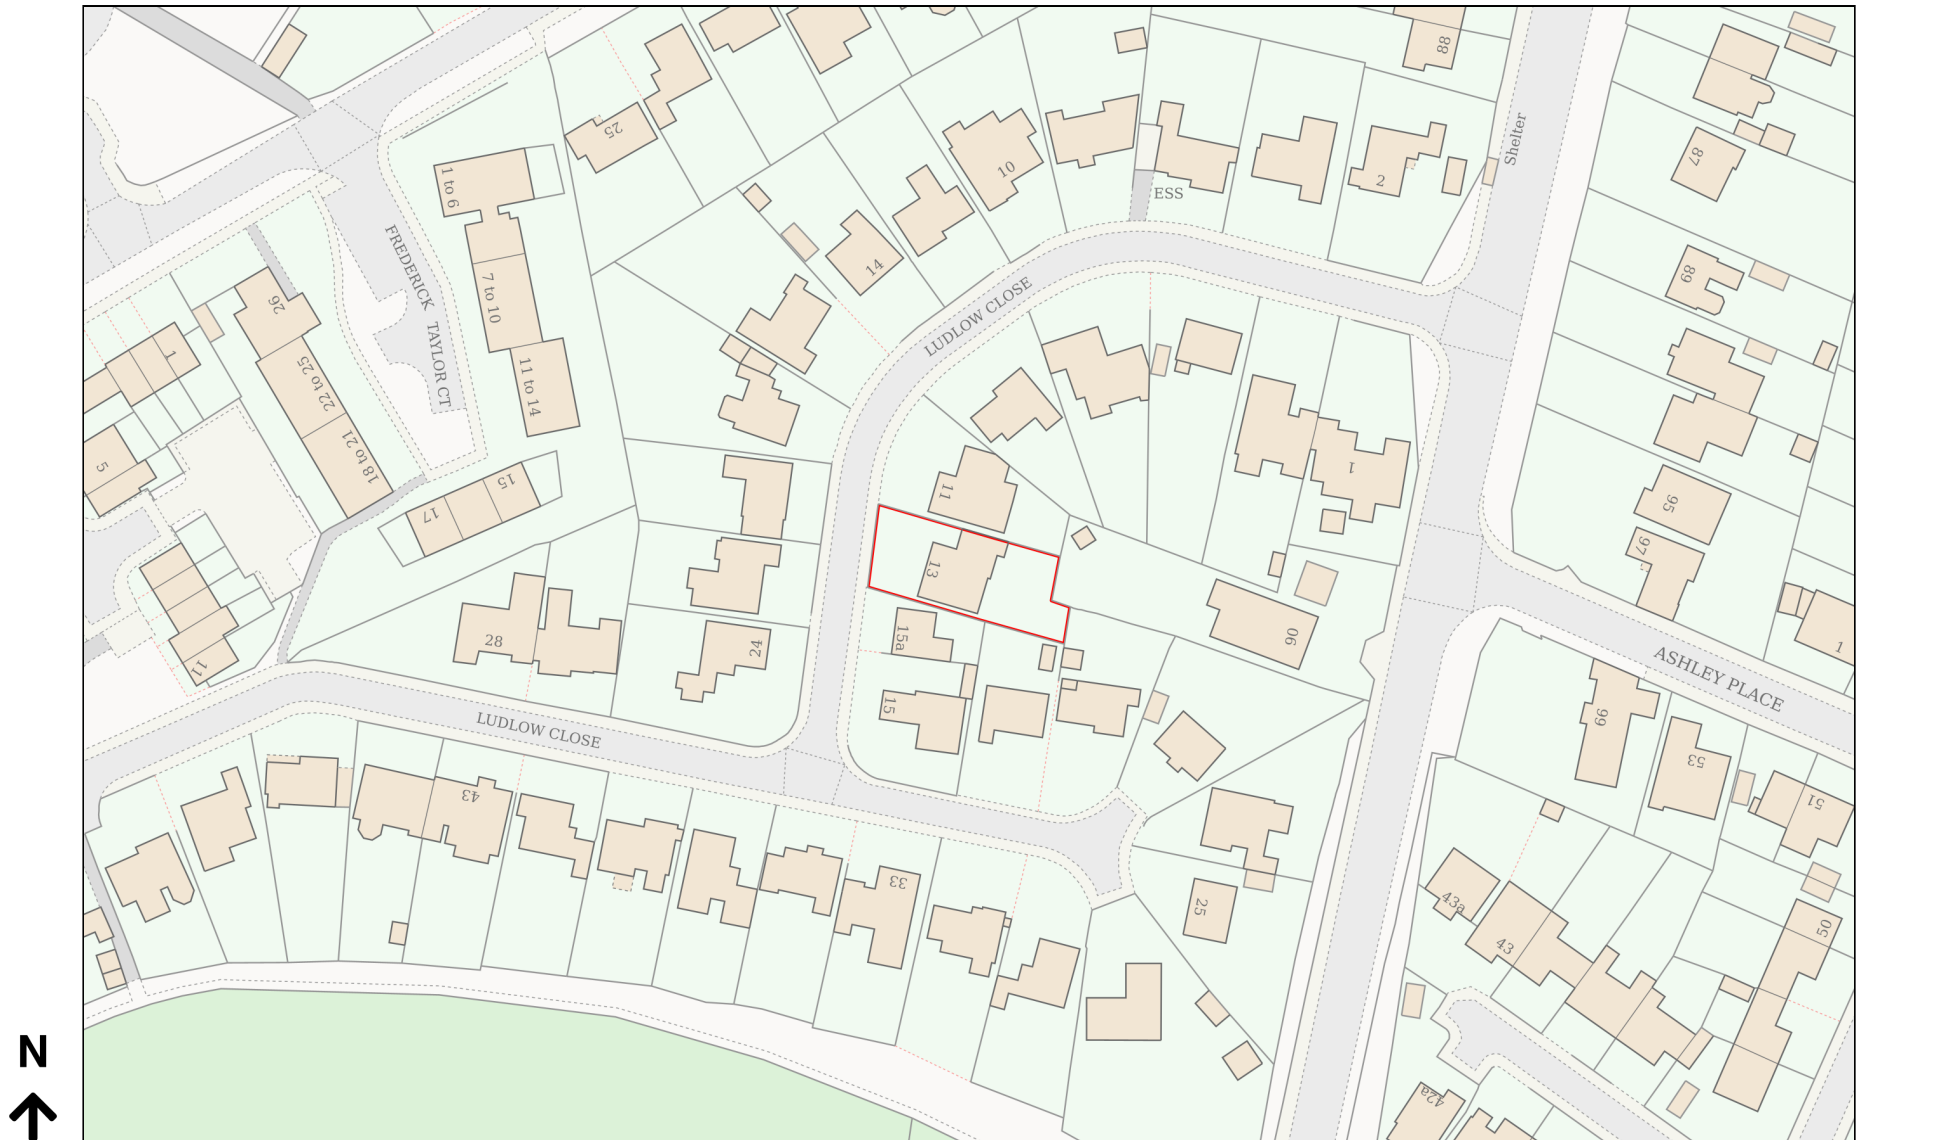

Planning Portal Reference: PP-14768868v1