



Revision Notes		
date	rev	note
19/01/26	P1	First issue for comment
09/03/26	P2	Issued for PLANNING

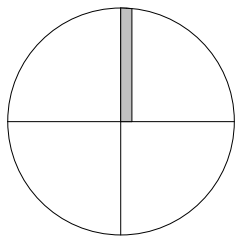

North



Location Plan
1 : 1250

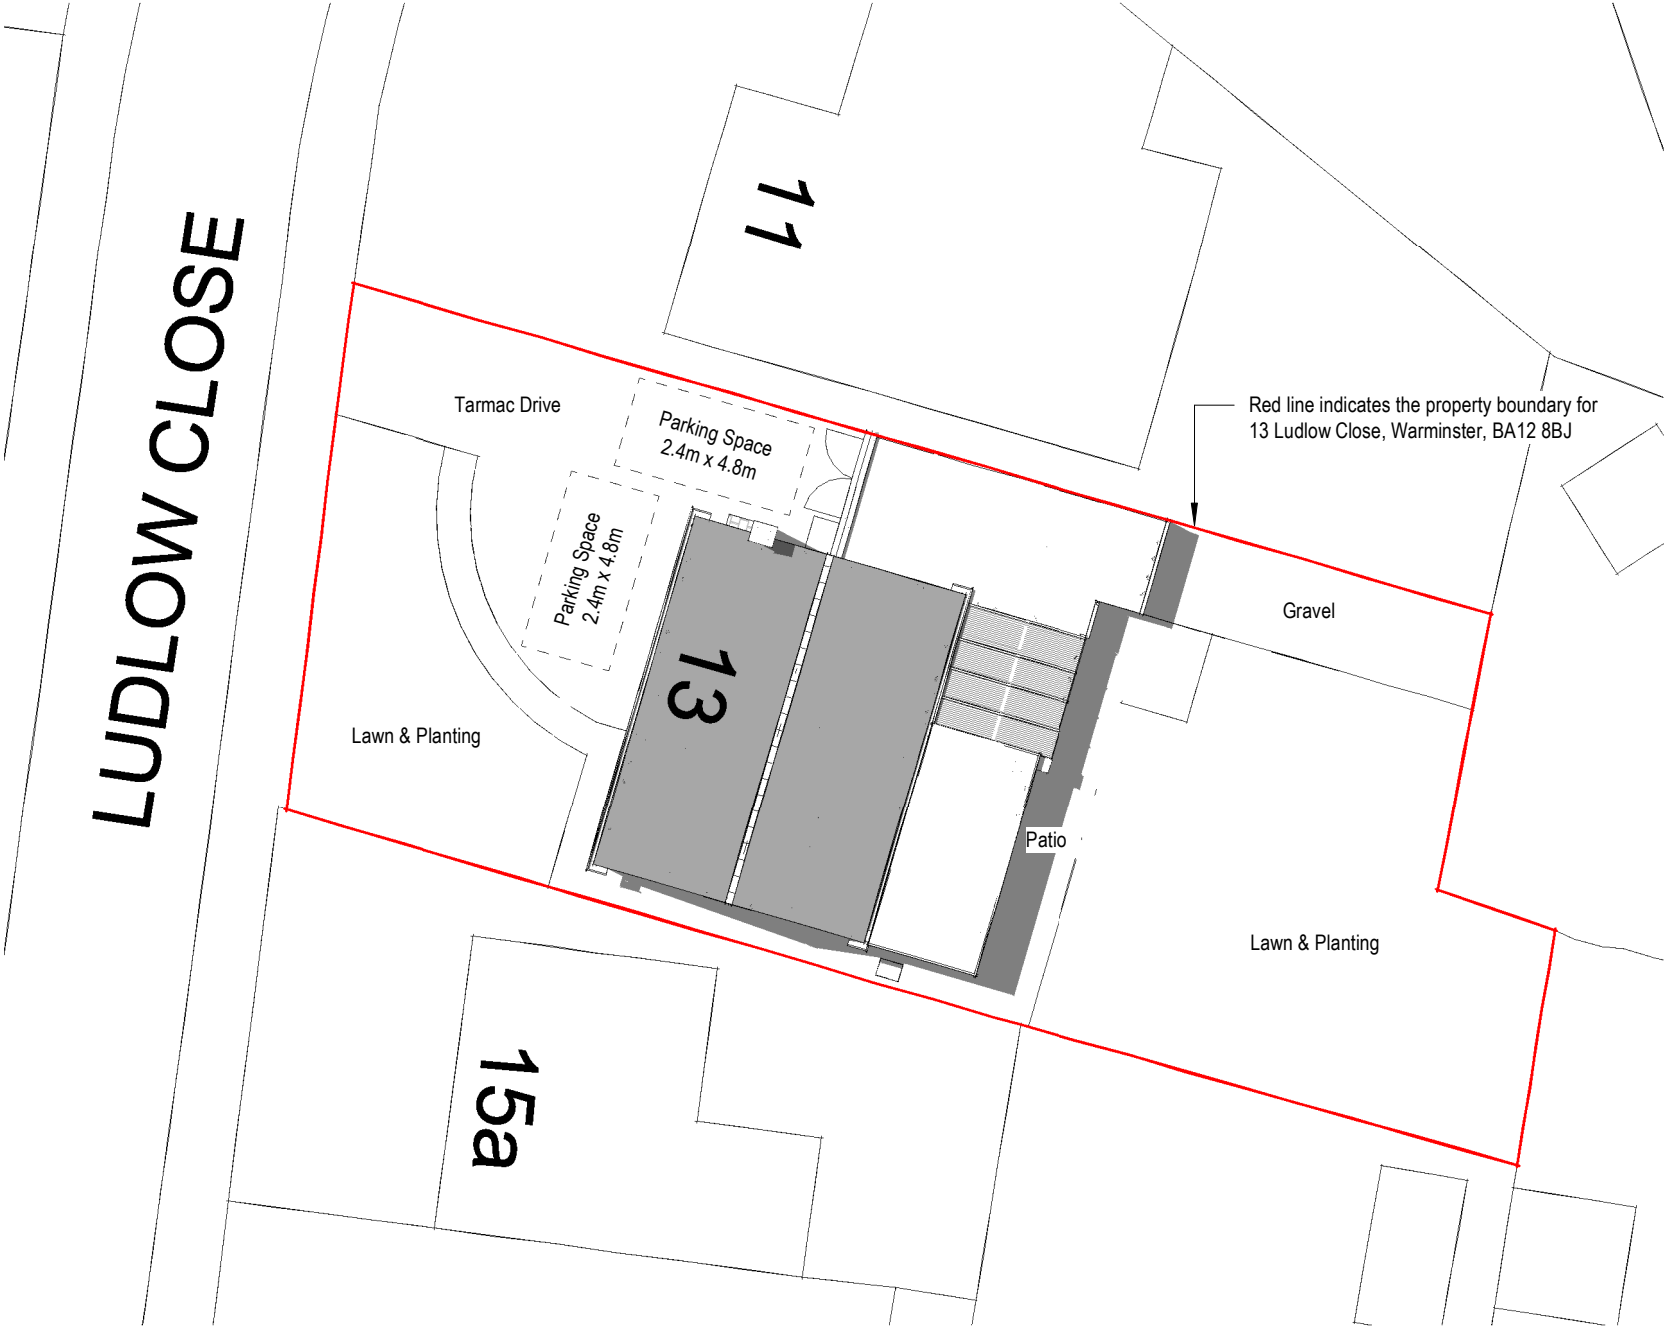

Block Plan
1 : 200

Client Miss Humphries	Project No 25-035	
Date 12/19/25	Drawing No 001	Rev P2
Scale at A3 As indicated	Drawn N Sharp	

7 Garston Road, Frome, Somerset
BA11 1RN
m: 0781 208 5841
e: nick@sharpdesignservices.co.uk
Sharp Design Services Limited Company registration No. 11105879
Registered office: 7 Garston Road, Frome, Somerset. BA11 1RN



13 Ludlow Close - Rear Extension and Interior Alterations
Location and Block Plan