




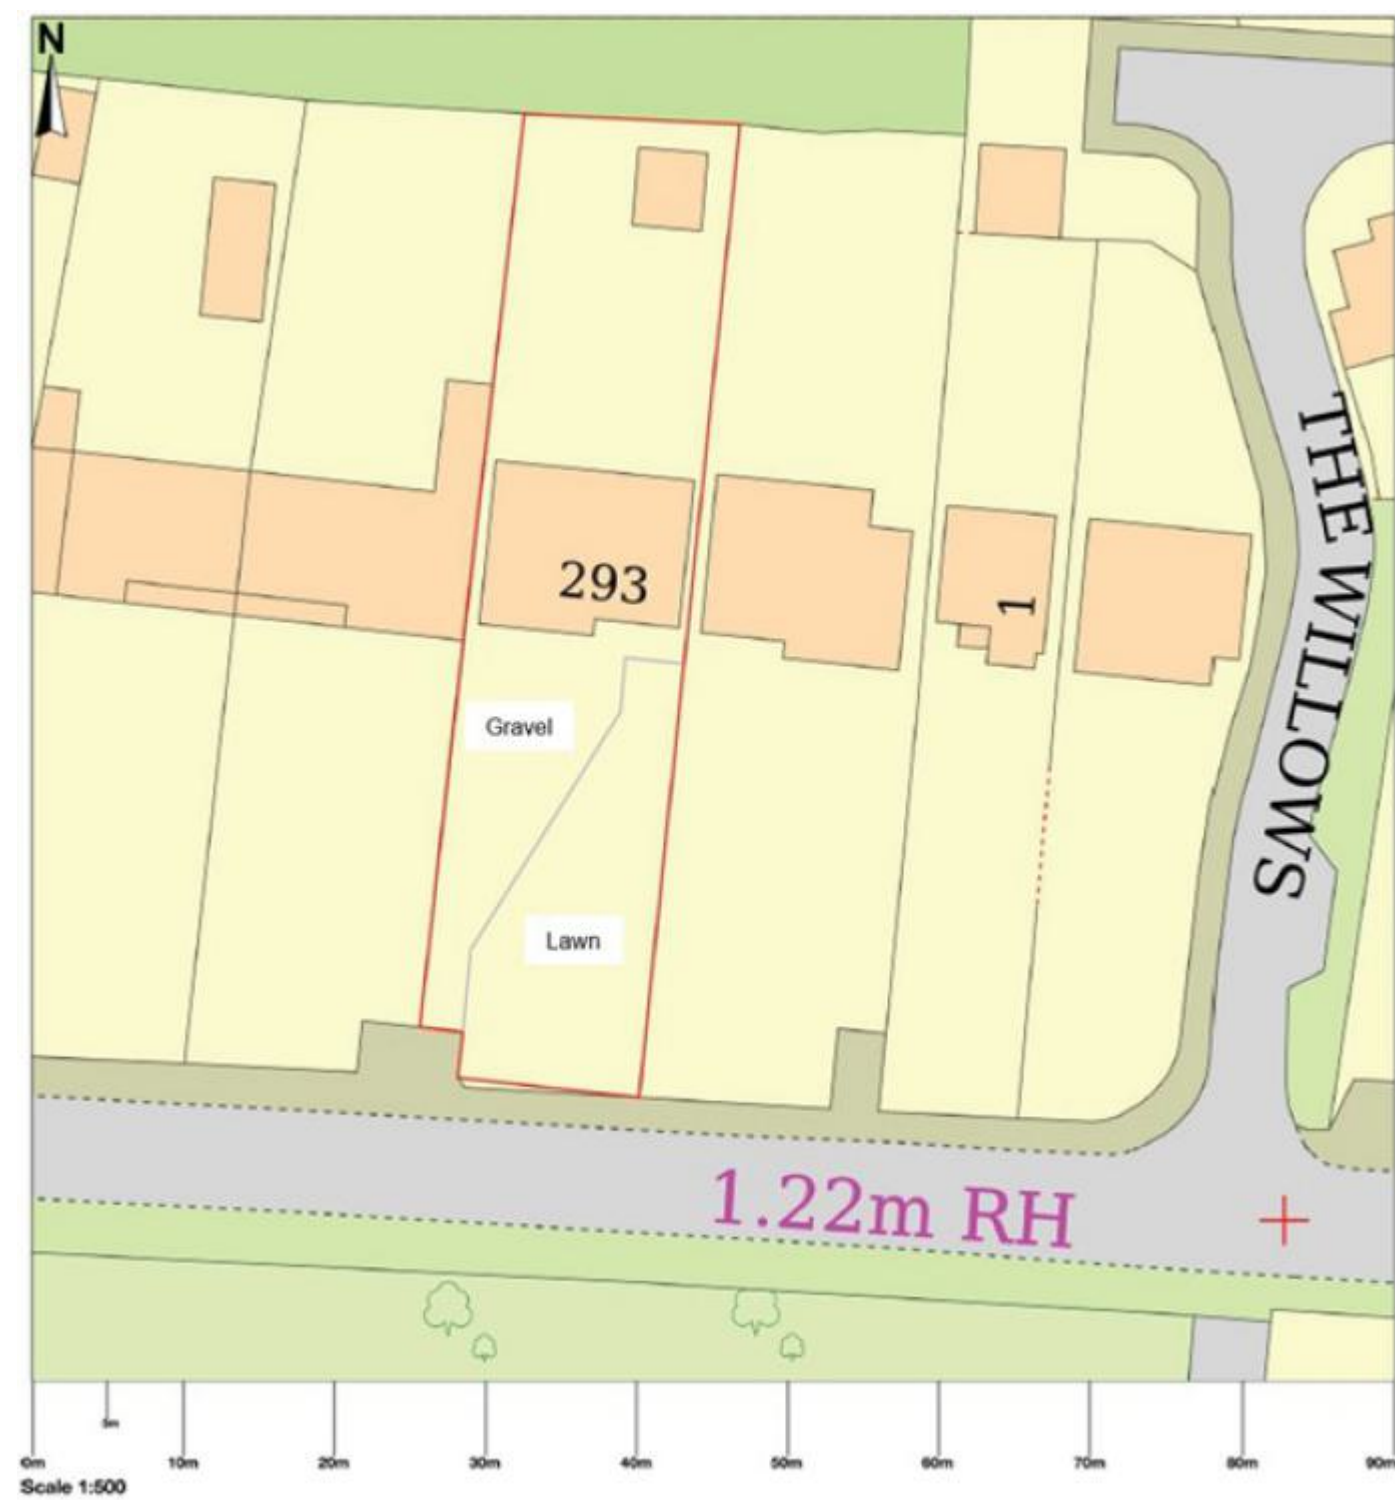

Existing Driveway Plan 1:500

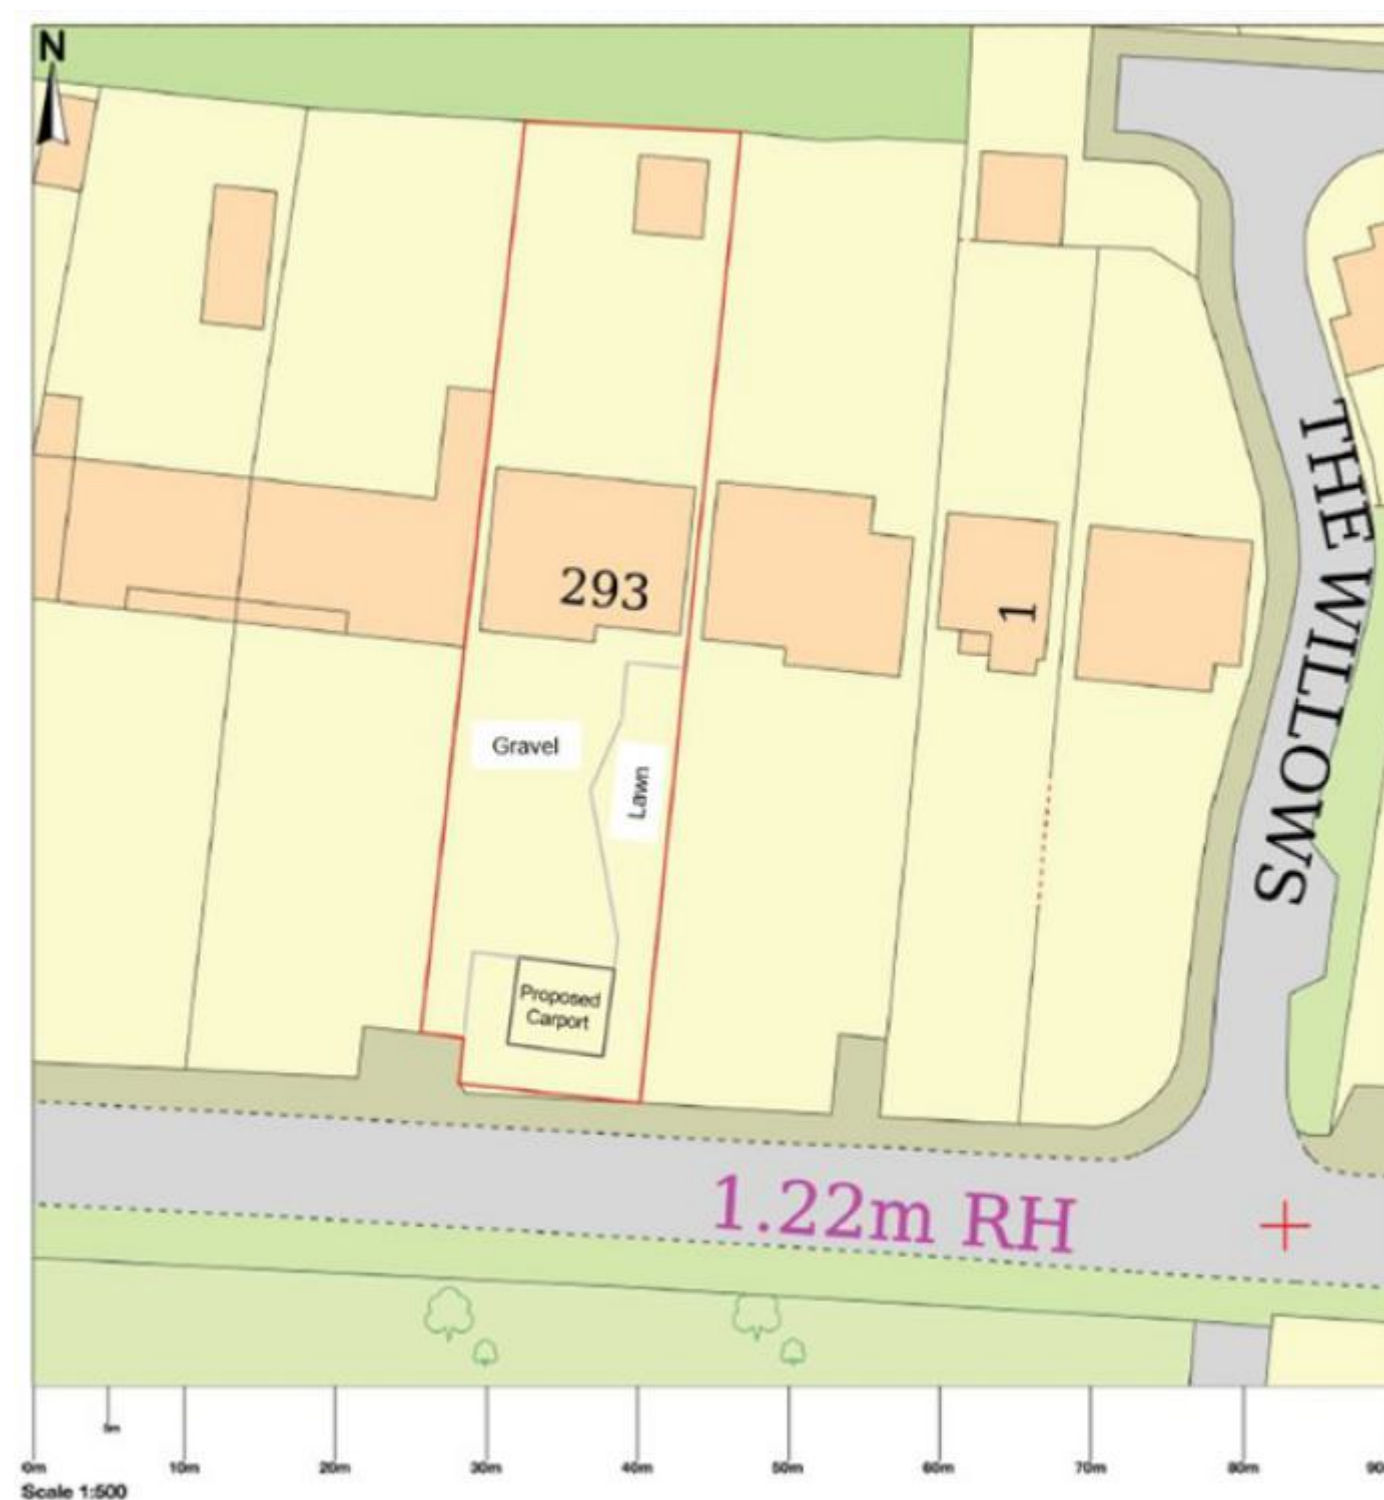

Proposed Carport Plan 1:500

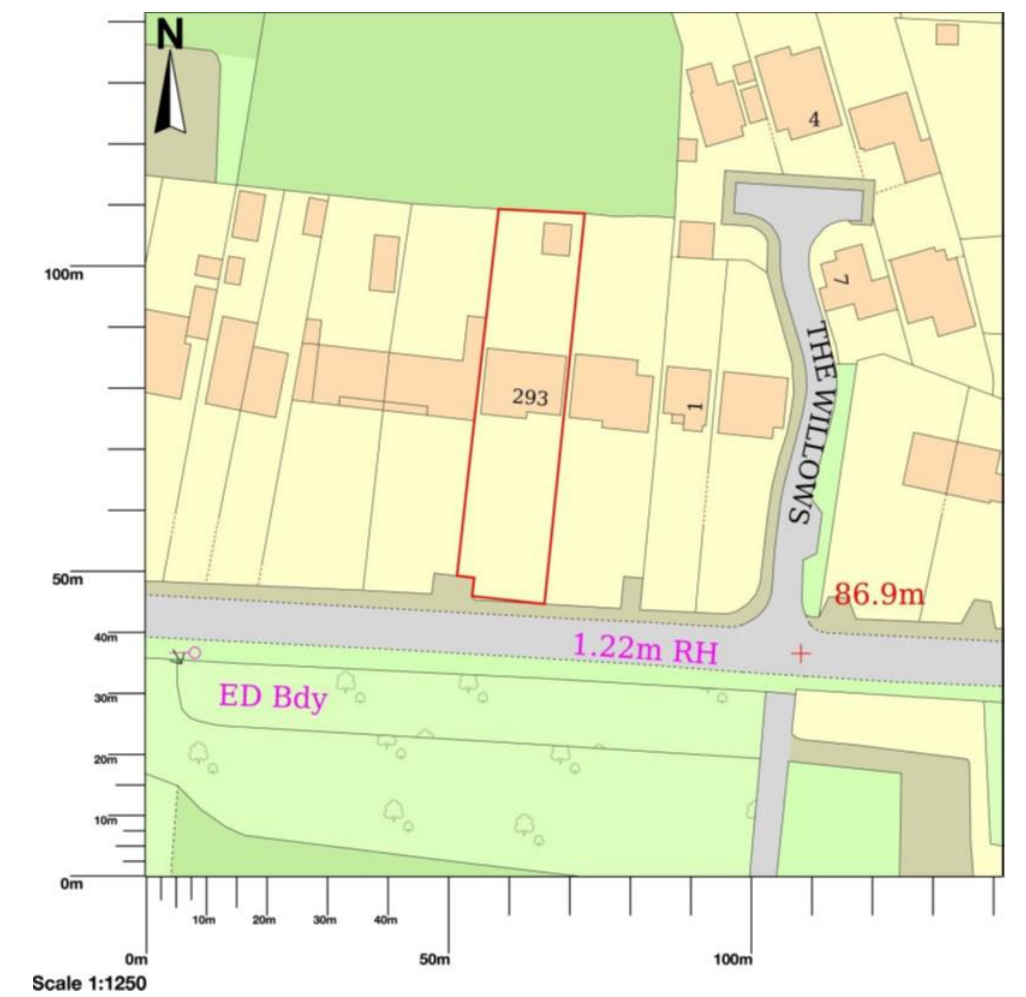

Location Plan 1:1250

MR & MRS J GRINDROD
PROJECT:
PROPOSED CARPORT
293 QUEMERFORD
CALNE
WILTSHIRE
SN11 8LB

DRWN BY	J.GRINDROD	DRAWING No.	REV
		SITE & LOCATION PLANS	2
DATE	10/03/2026	SHEET 1 OF 1	