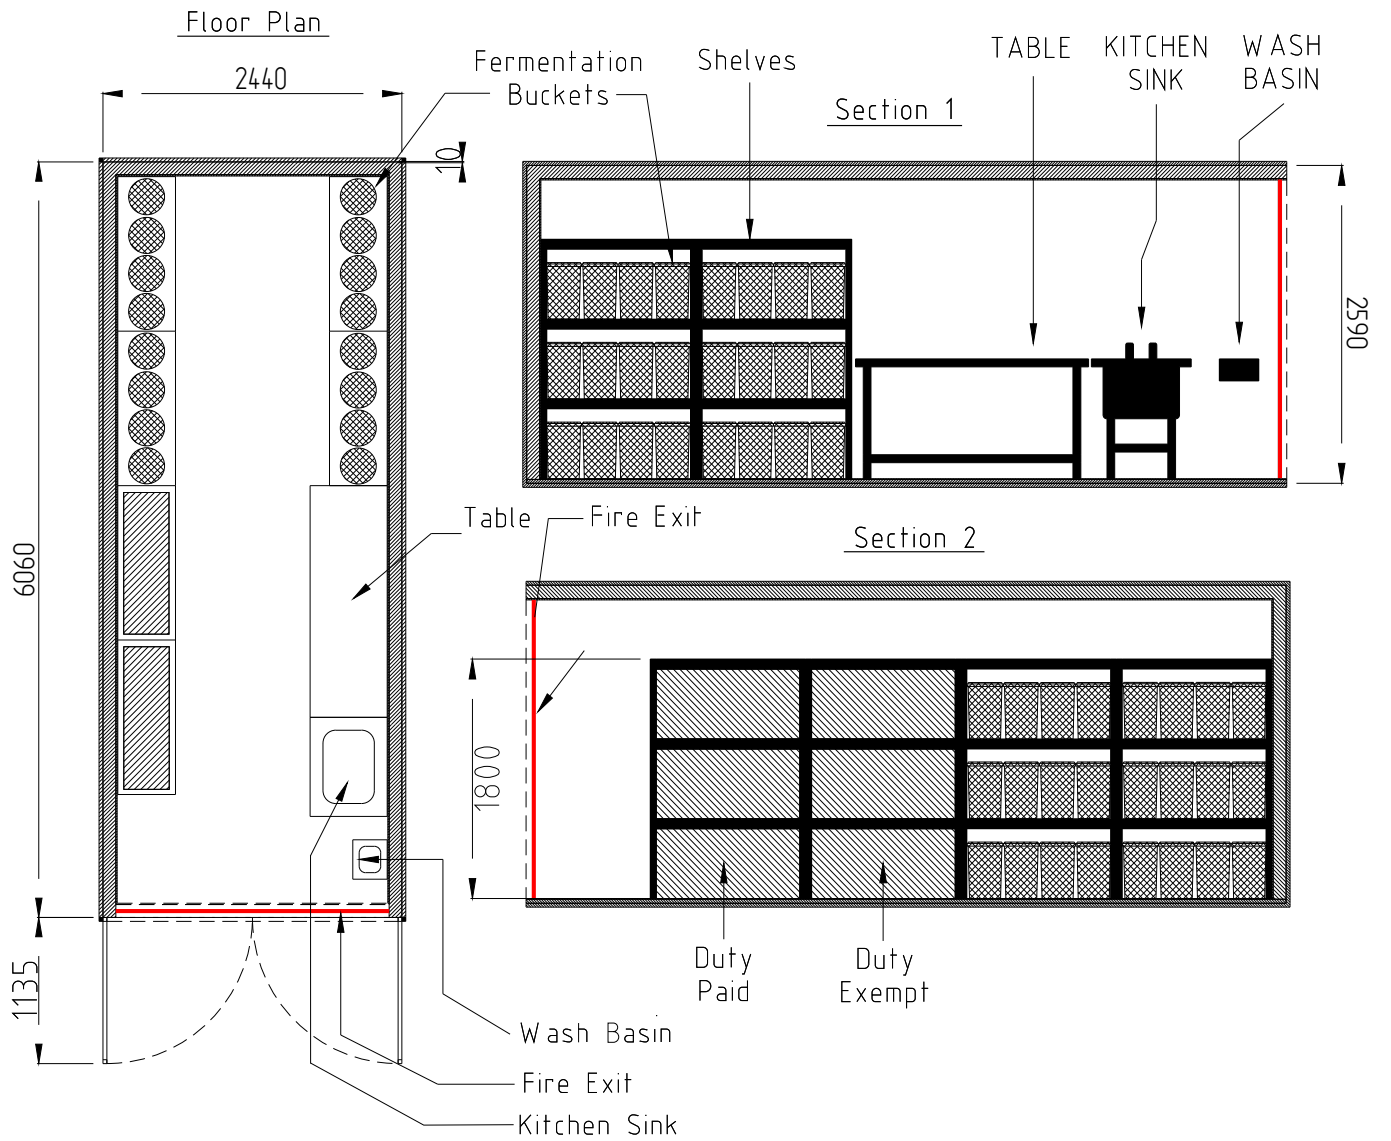


DWG NO. 03	TITLE Wessex Meadworks Kitchen	CONTACT info@wessexmeadworks.com		
ADDRESS Wessex Meadworks, Whiteparish Salisbury, SP5 2SD United Kingdom		DATE 29/01/26	SCALE 1:60	SHEET NO. 03/04