


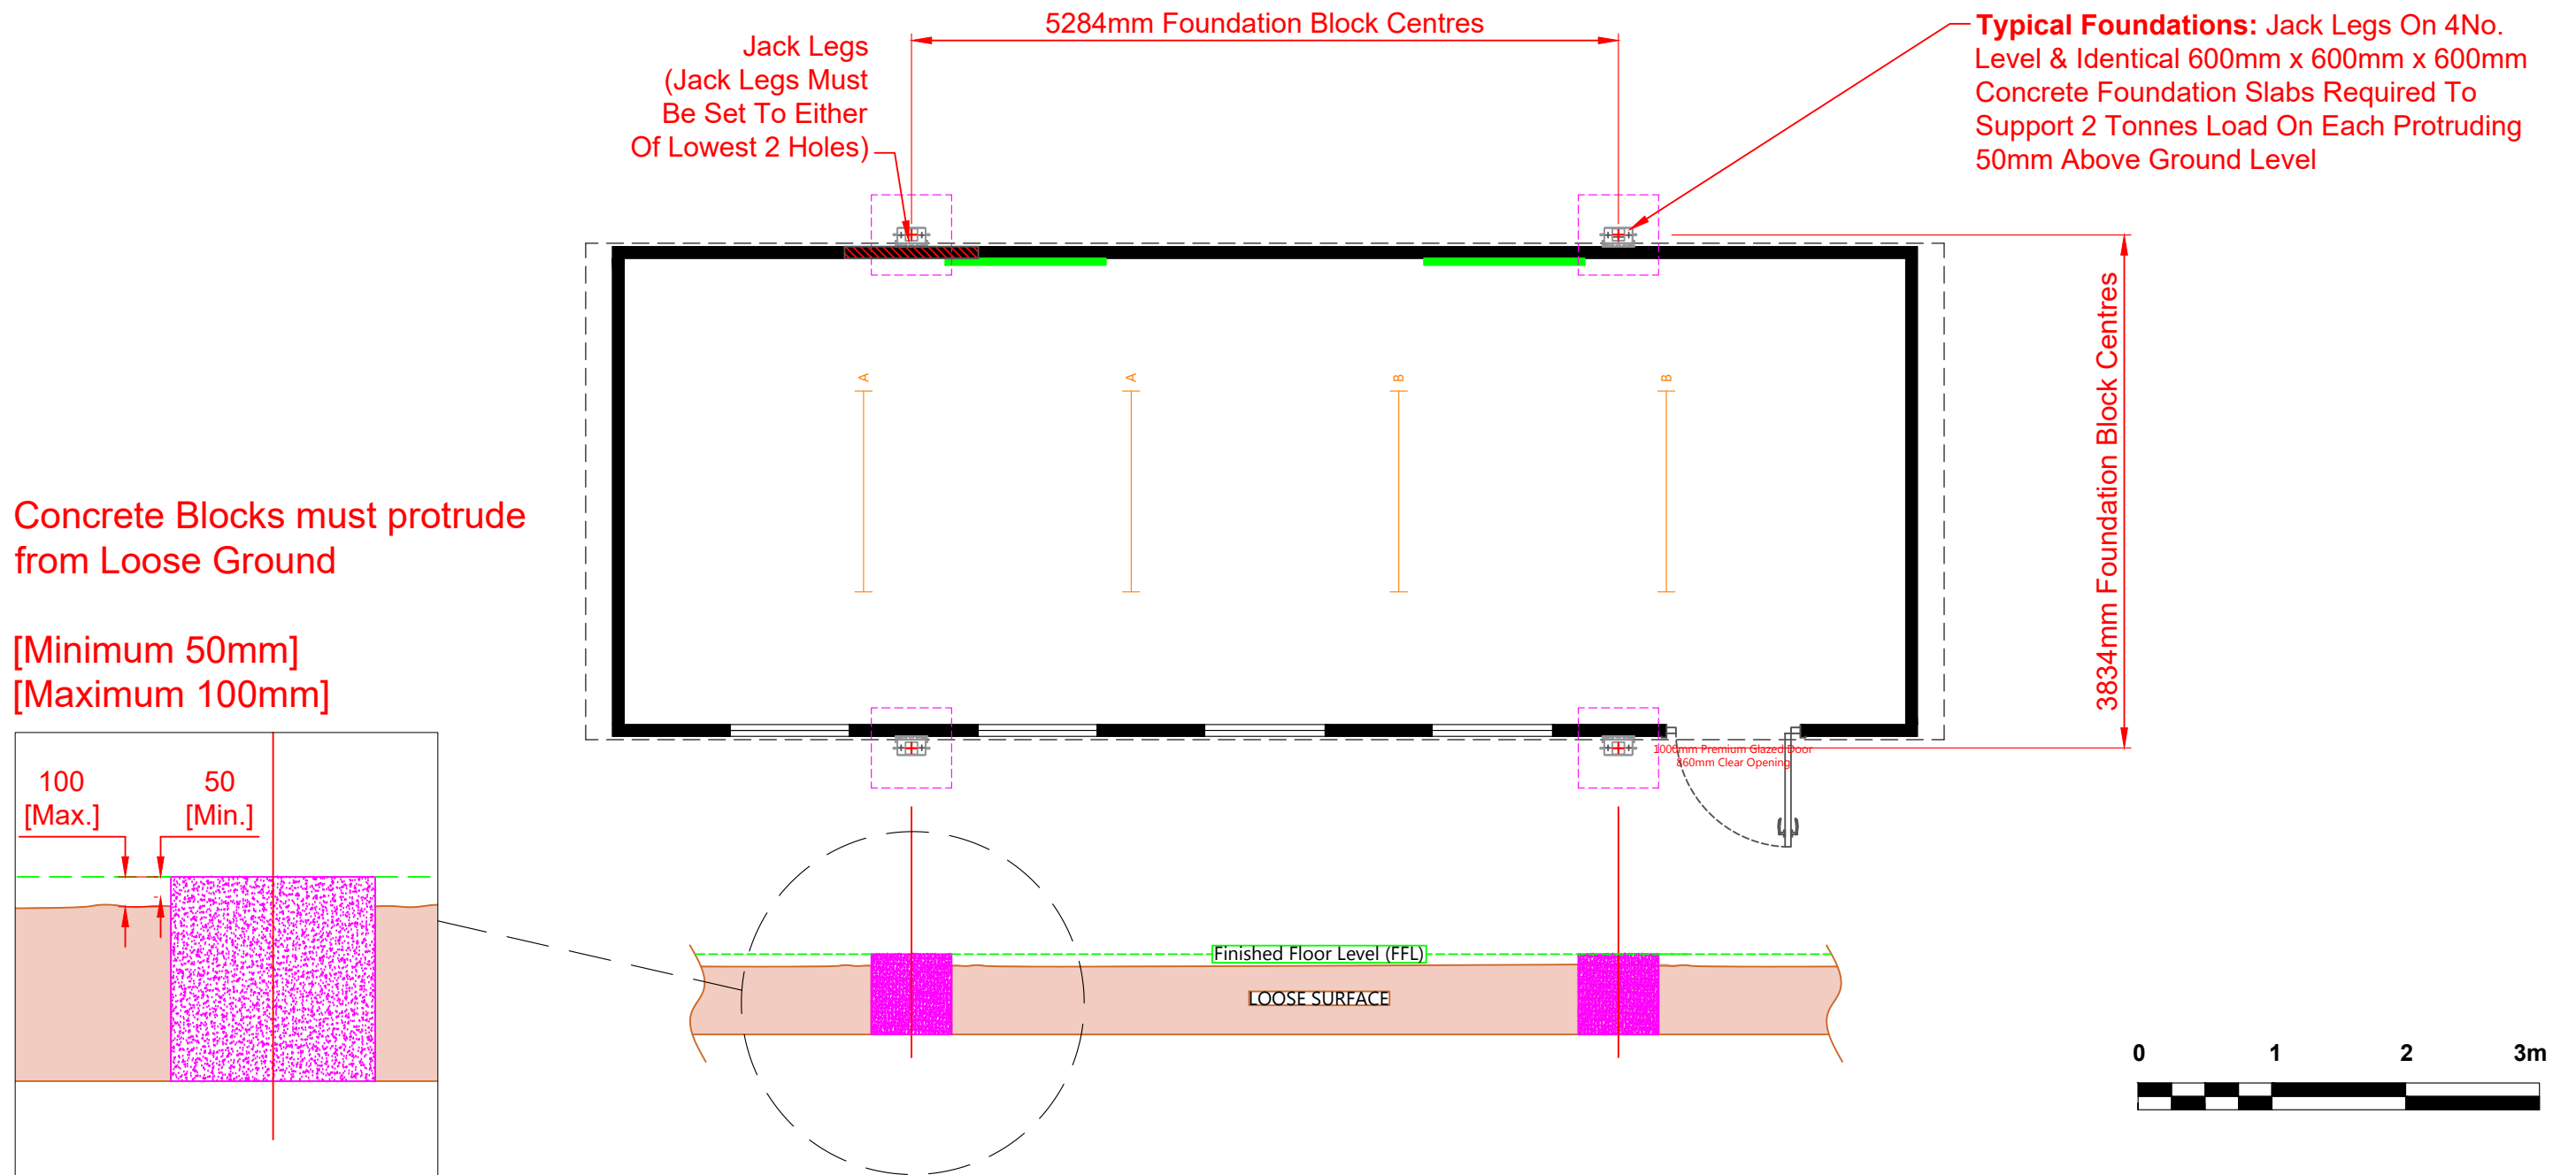

This drawing is for illustration purposes and door, window and opening locations and sizes are indicative and may require adjustment once final design and detailing is complete. Textures/materials used are indicative and may not represent actual texture/material of component, samples can be made available on request. Full technical drawings will be issued for approval with placement of order, along with a detailed order confirmation confirming full specification of building to be supplied. © Cabinlocator Ltd. This drawing is the property of Cabinlocator Ltd. It must not be lent, copied or communicated to a third party without permission from a principal of the company.

|                                                                                    |                                   |                                      |                     |   |   |   |   |
|------------------------------------------------------------------------------------|-----------------------------------|--------------------------------------|---------------------|---|---|---|---|
|  | CAB Number:<br><b>CAB1096</b>     | Client:<br><b>Manor Farm Nursery</b> |                     | Size & Type Of Cabin:<br><b>32 x 12ft Premium Cabin</b>                                                             | Cabin Code / Drawing No.:<br><b>CAB PS 32 12 NW</b>                                                                 | Scale:<br><b>1:50 @ A3</b>                                                                                     | Revision:<br><b>N/A</b>                                                                                 |
|                                                                                    | Drawn By:<br><b>R. Derbyshire</b> | Approved:                            | Customer Signature: | Colours:   | Jack Legs:   | Windows:   | Doors:                                                                                                  |
|                                                                                    | Date:<br><b>03/03/2026</b>        | Date:                                |                     | Body:<br><b>JUNIPER GREEN</b>  | Trim:<br><b>JUNIPER GREEN</b>  | <b>ANTHRACITE</b>         | <b>ANTHRACITE</b>  |
|                                                                                    |                                   |                                      |                     |   | <b>ANTHRACITE</b>              | <b>ANTHRACITE GLAZED</b>  | <b>ANTHRACITE</b>  |