





SITE

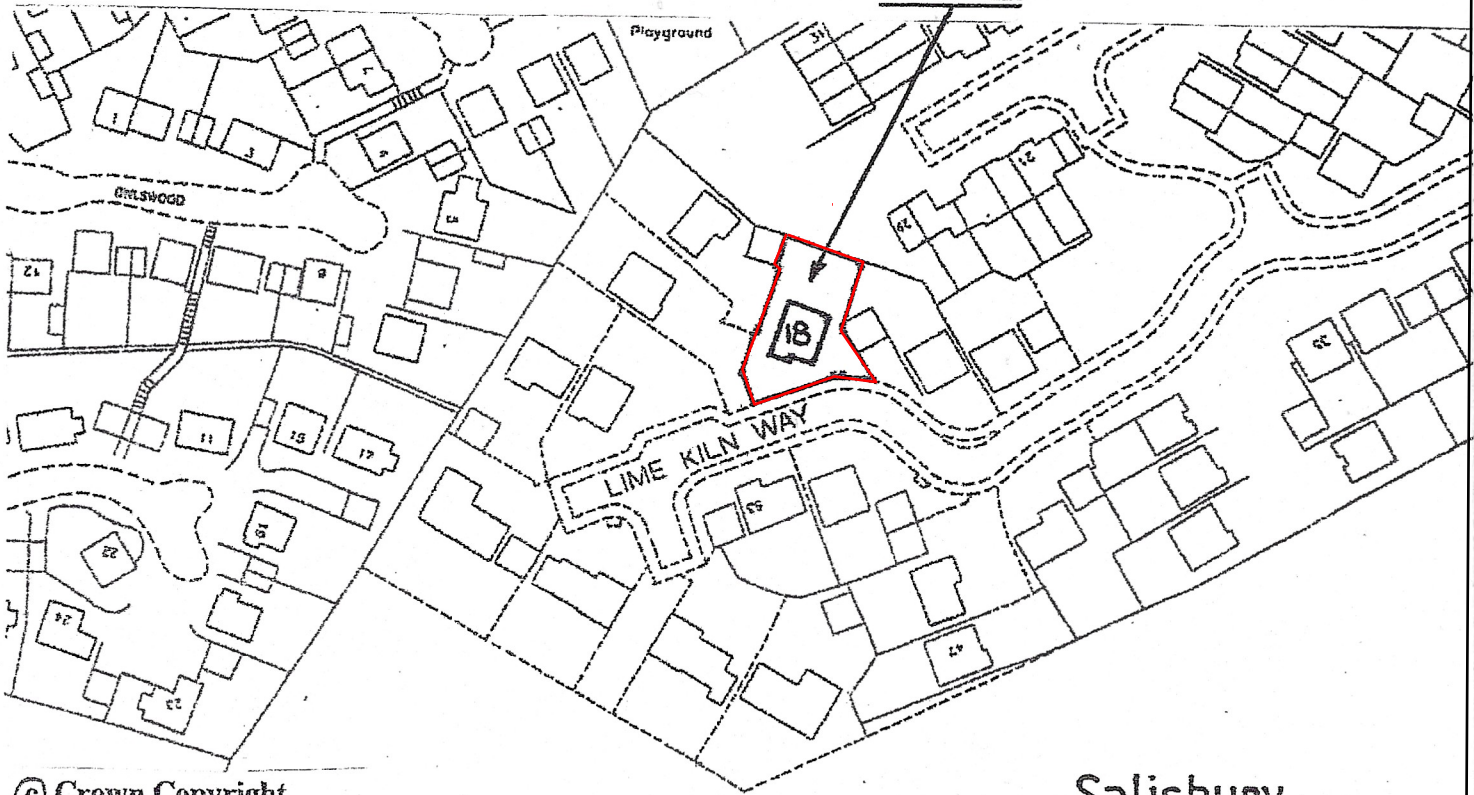

© Crown Copyright
All rights reserved
Licence No. AR 100007211

Salisbury

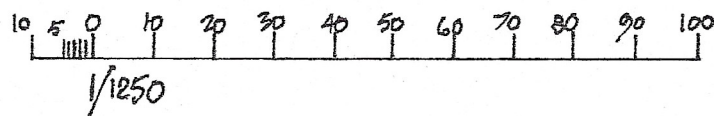

LOCATION PLAN 1/1250

18 Lime Kiln Way Salisbury
Dwg No. 1153/03