



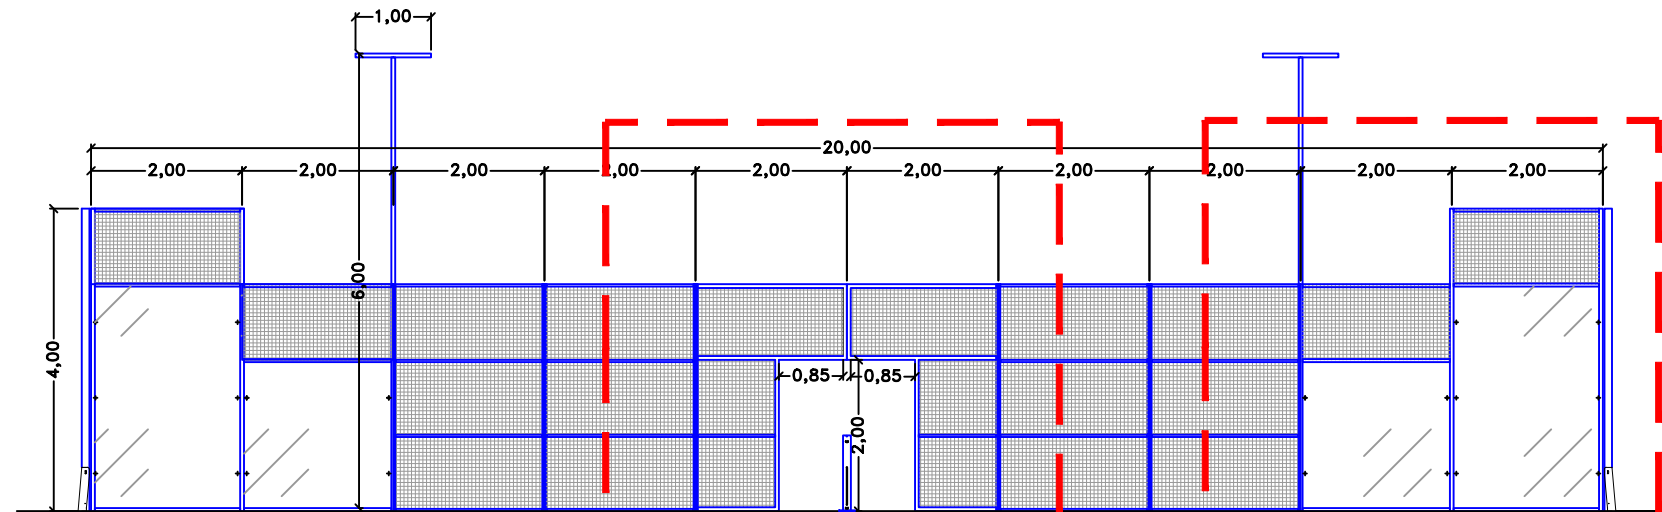


OPTION DOOR
85 CM X 200 CM
OPCION DE PUERTA
85 CM X 200 CM

2M ADAPTATION
OPTION
OPCIÓN CRISTAL 2M

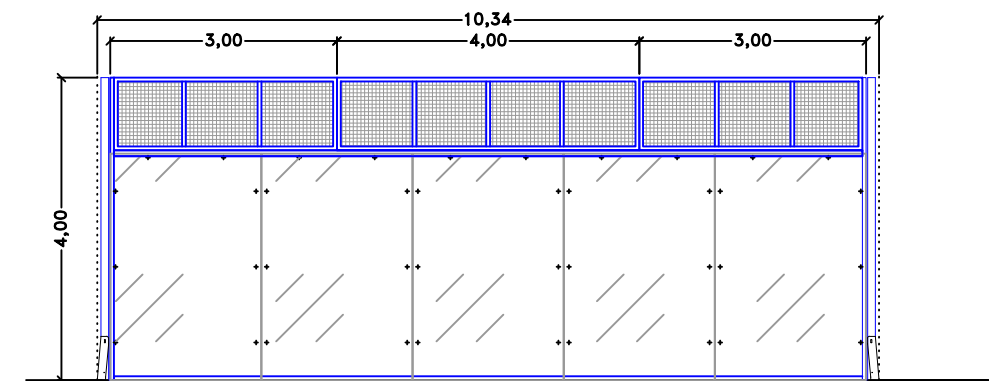


BOTTOM ELEVATION
FONDO ACOTADO

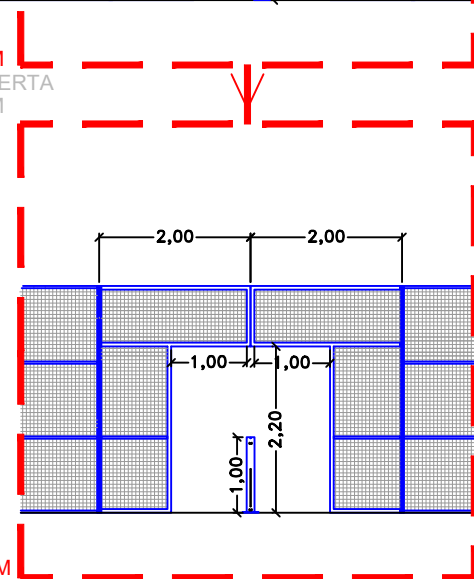


OPTION DOOR
100 CM X 220 CM
OPCION DE PUERTA
100 CM X 220 CM

3M ADAPTATION
OPTION
OPCIÓN CRISTAL 3M

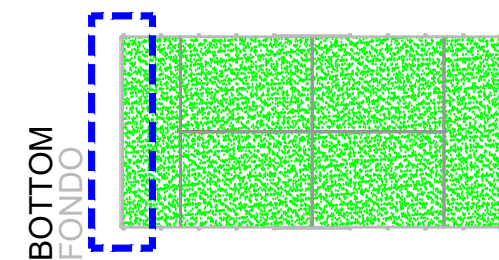


DIMENSIONED
SIDE ELEVATION
ALZADO ACOTADO

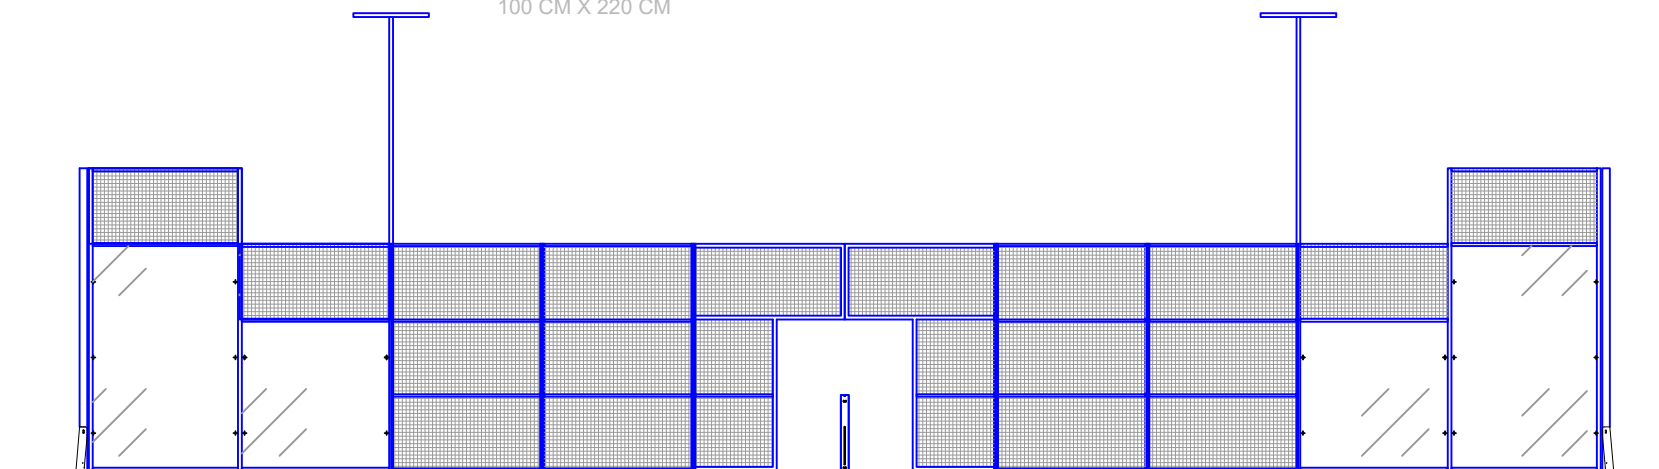

SIDE ELEVATION / BOTTOM
ALZADO LATERAL / FONDO

SIDE ELEVATION
ALZADO LATERAL

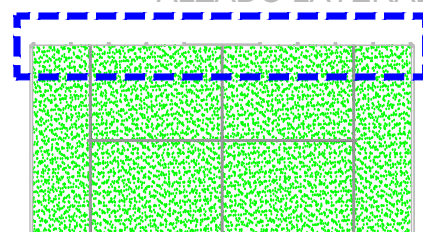

TYPE OF COURT:
TIPO DE PISTA:

VISION STEEL

PLAN OF:
PLANO DE:

ELEVATIONS
AND DIMENSIONS

SCALE:
ESCALE:

1/100

SIZE:
Nº PLANO:

2