



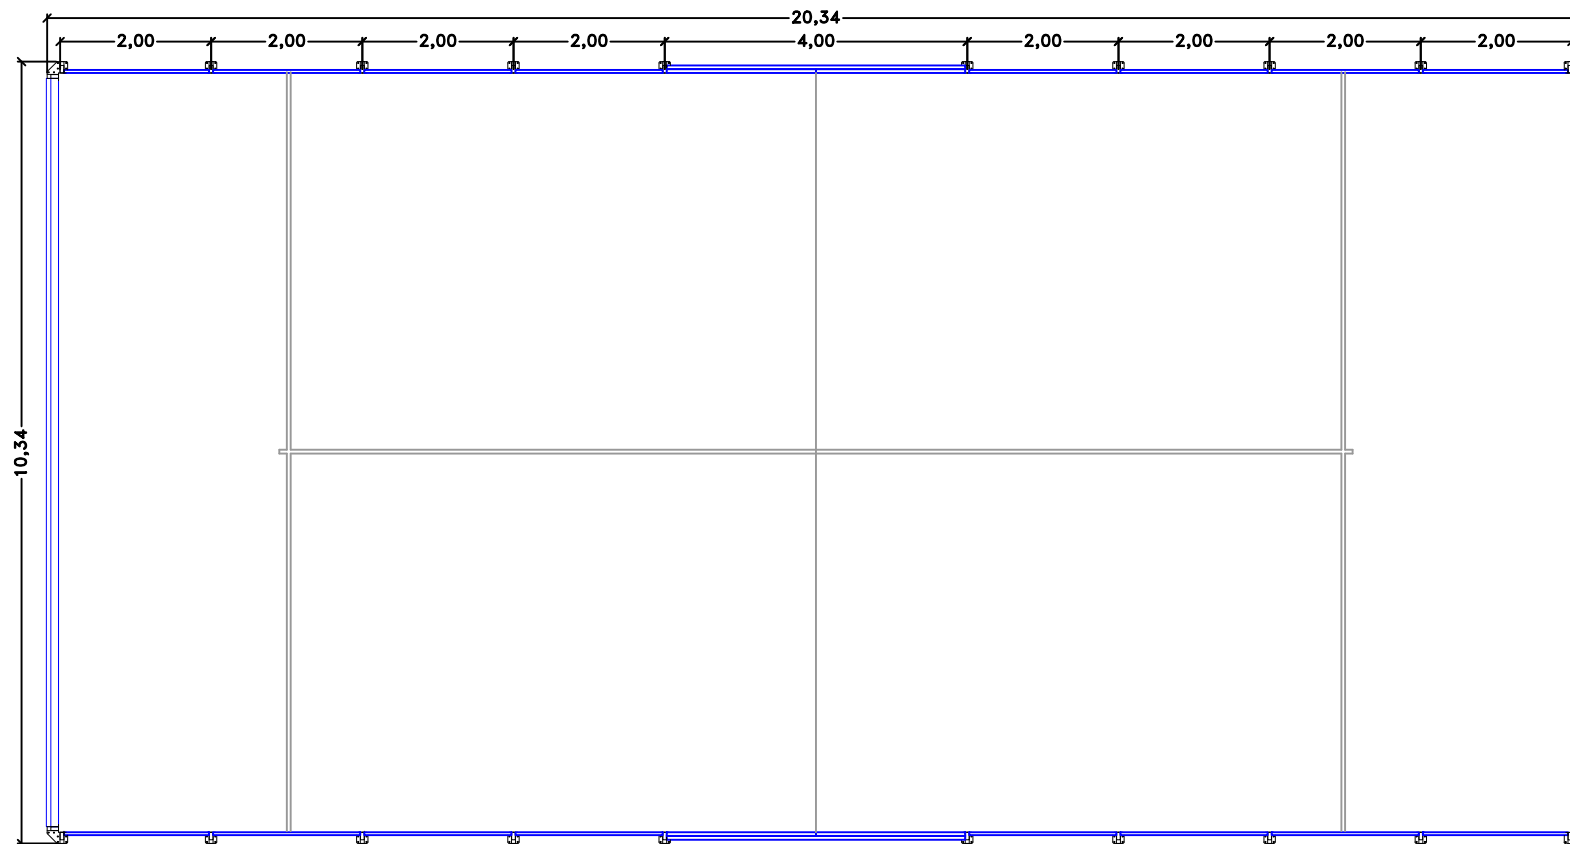

DIMENSIONED FLOOR PLAN
PLANTA ACOTADA

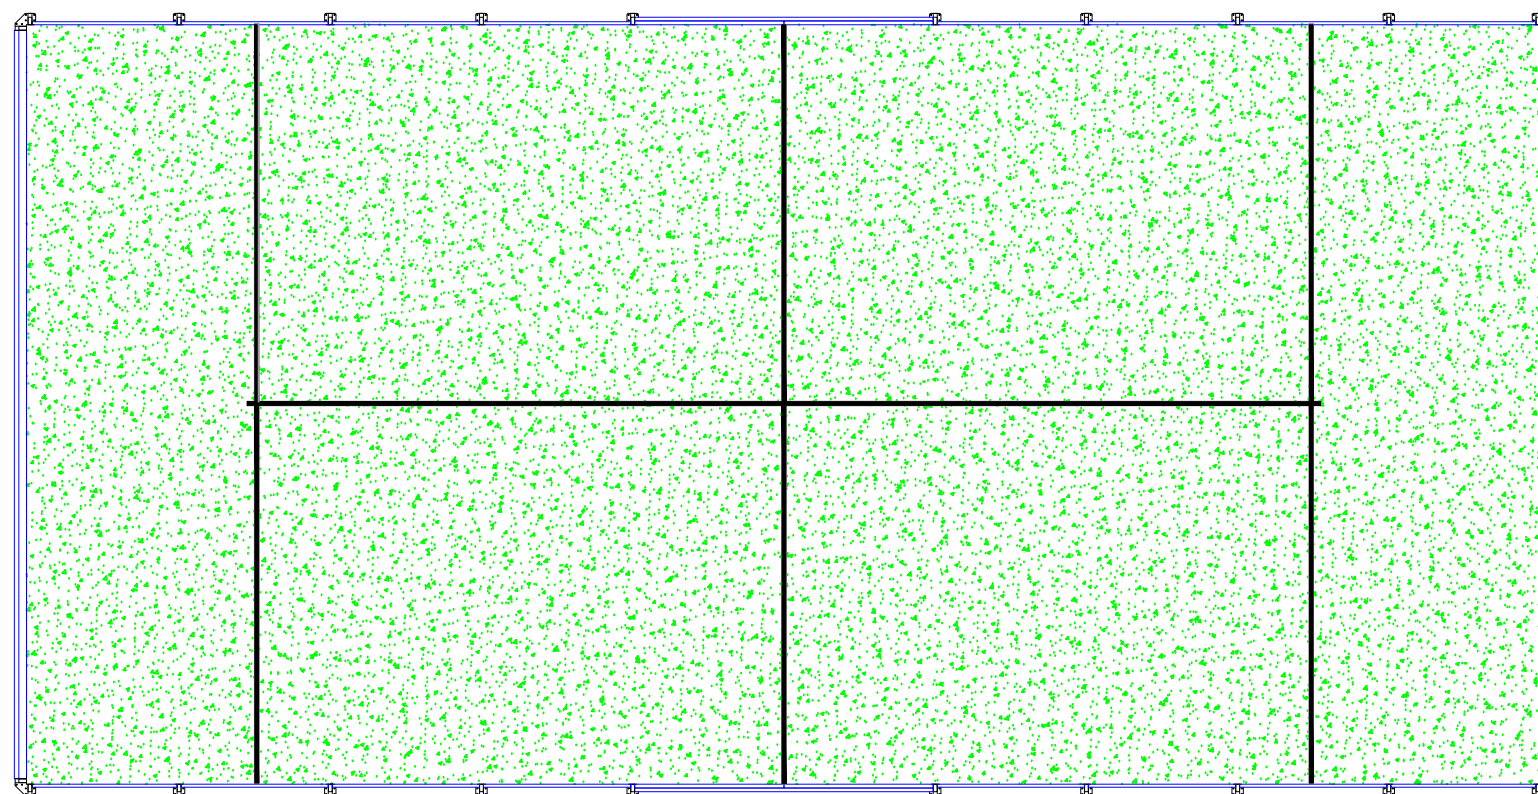

FLOOR PLAN
PLANTA



TYPE OF COURT:
TIPO DE PISTA:

VISION STEEL

PLAN OF:
PLANO DE:

FLOOR PLAN
AND DIMENSIONS

SCALE:
ESCALE:

1/100

SIZE:
Nº PLANO:

1