




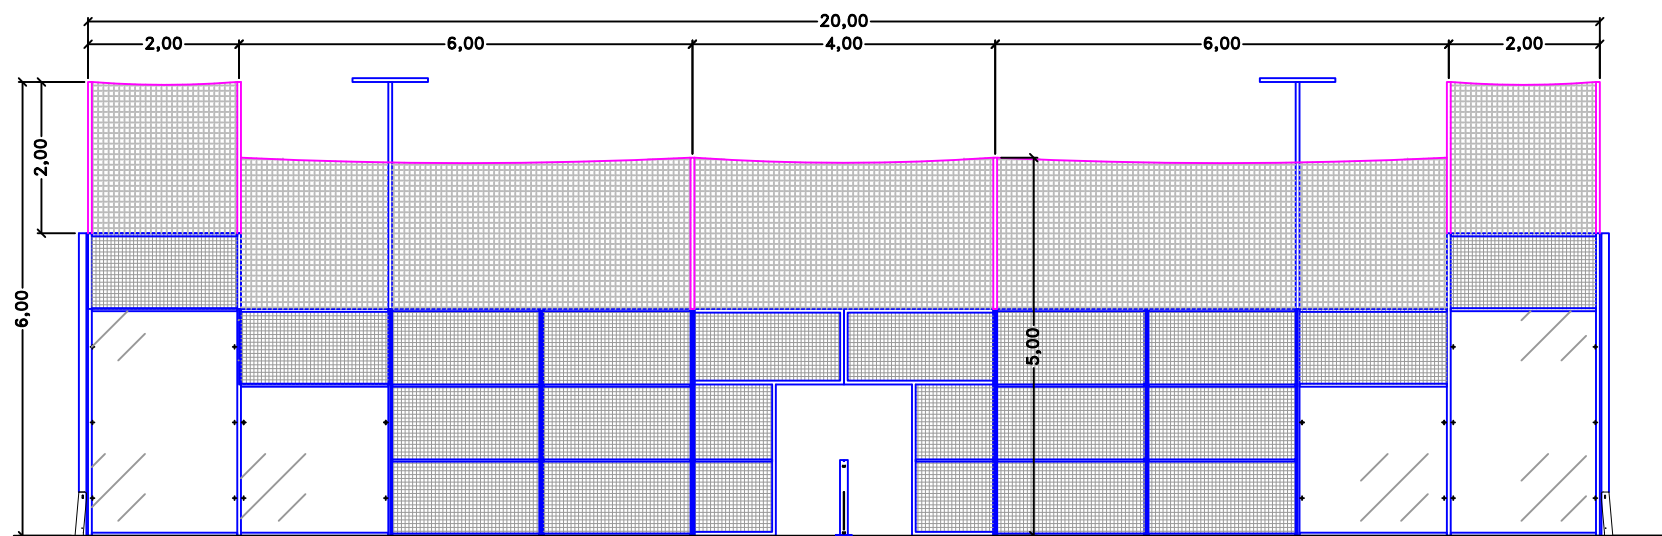


DIMENSIONED SIDE ELEVATION WITH SECURITY NET
ALZADO LATERAL ACOTADO CON RED DE SEGURIDAD

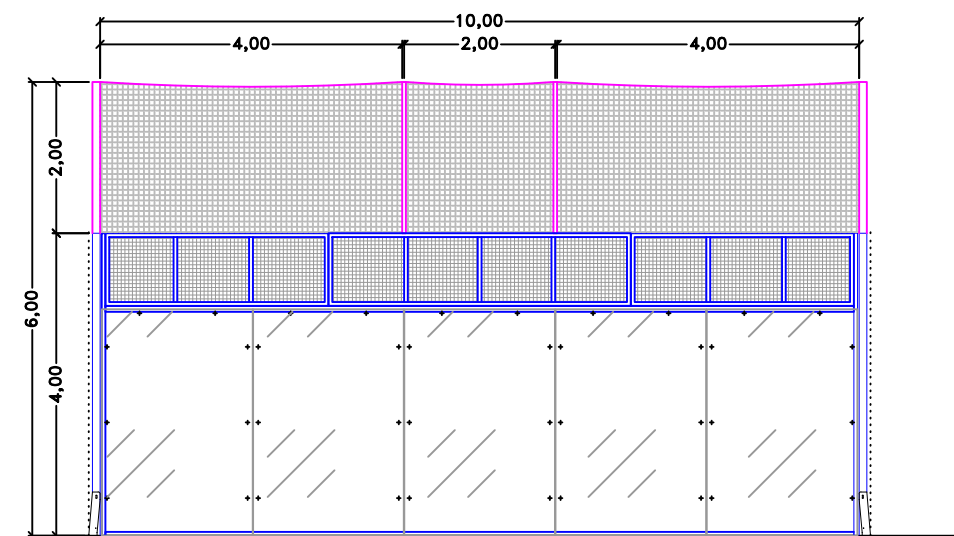



DIMENSIONED BOTTOM WITH SECURITY NET
FONDO ACOTADO CON RED DE SEGURIDAD

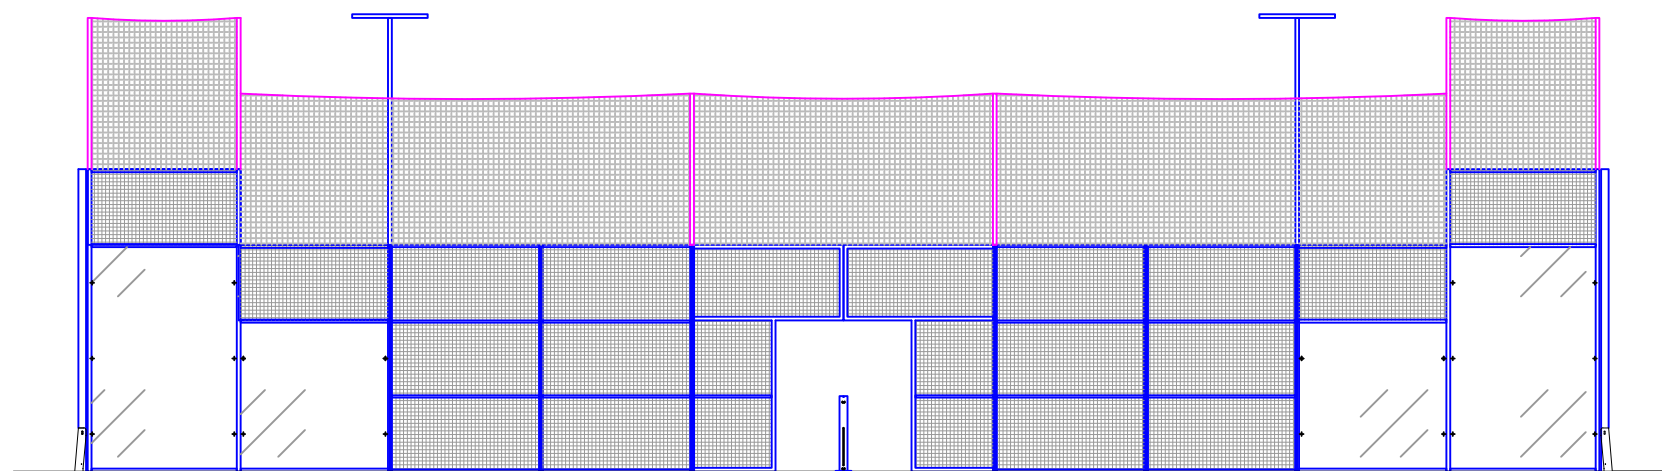

SIDE ELEVATION WITH SECURITY NET
ALZADO LATERAL CON RED DE SEGURIDAD

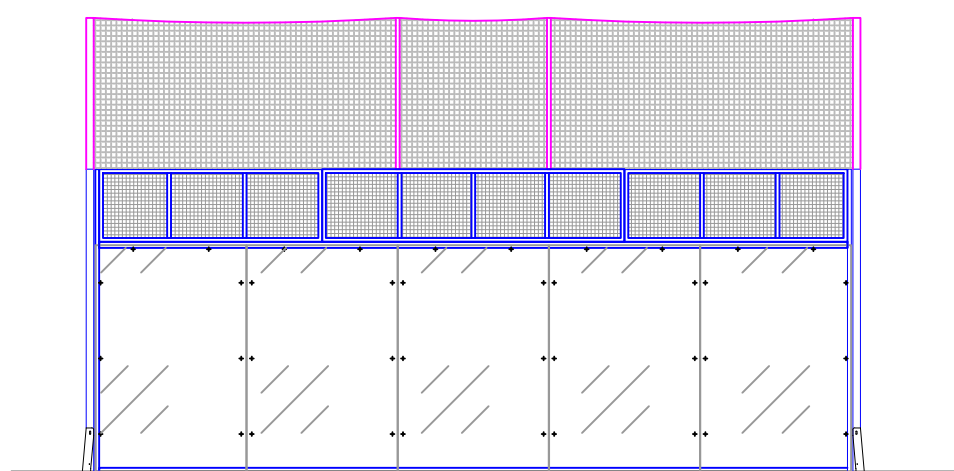

BOTTOM WITH SECURITY NET
FONDO CON RED DE SEGURIDAD

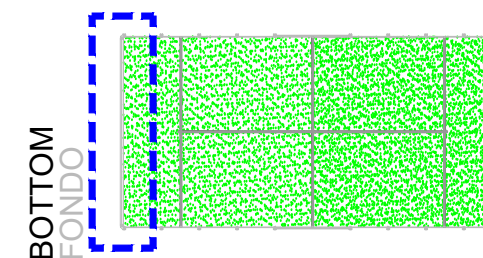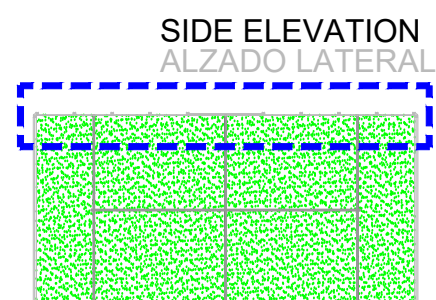

TYPE OF COURT:
TIPO DE PISTA:

VISION STEEL

PLAN OF:
PLANO DE:

**ELEVATIONS AND DIMENSIONS
WITH SECURITY NETS**

SCALE:
ESCALE:

1/100

SIZE:
Nº PLANO:

3