


Calne DO - Proposed GF Plan (1:150)

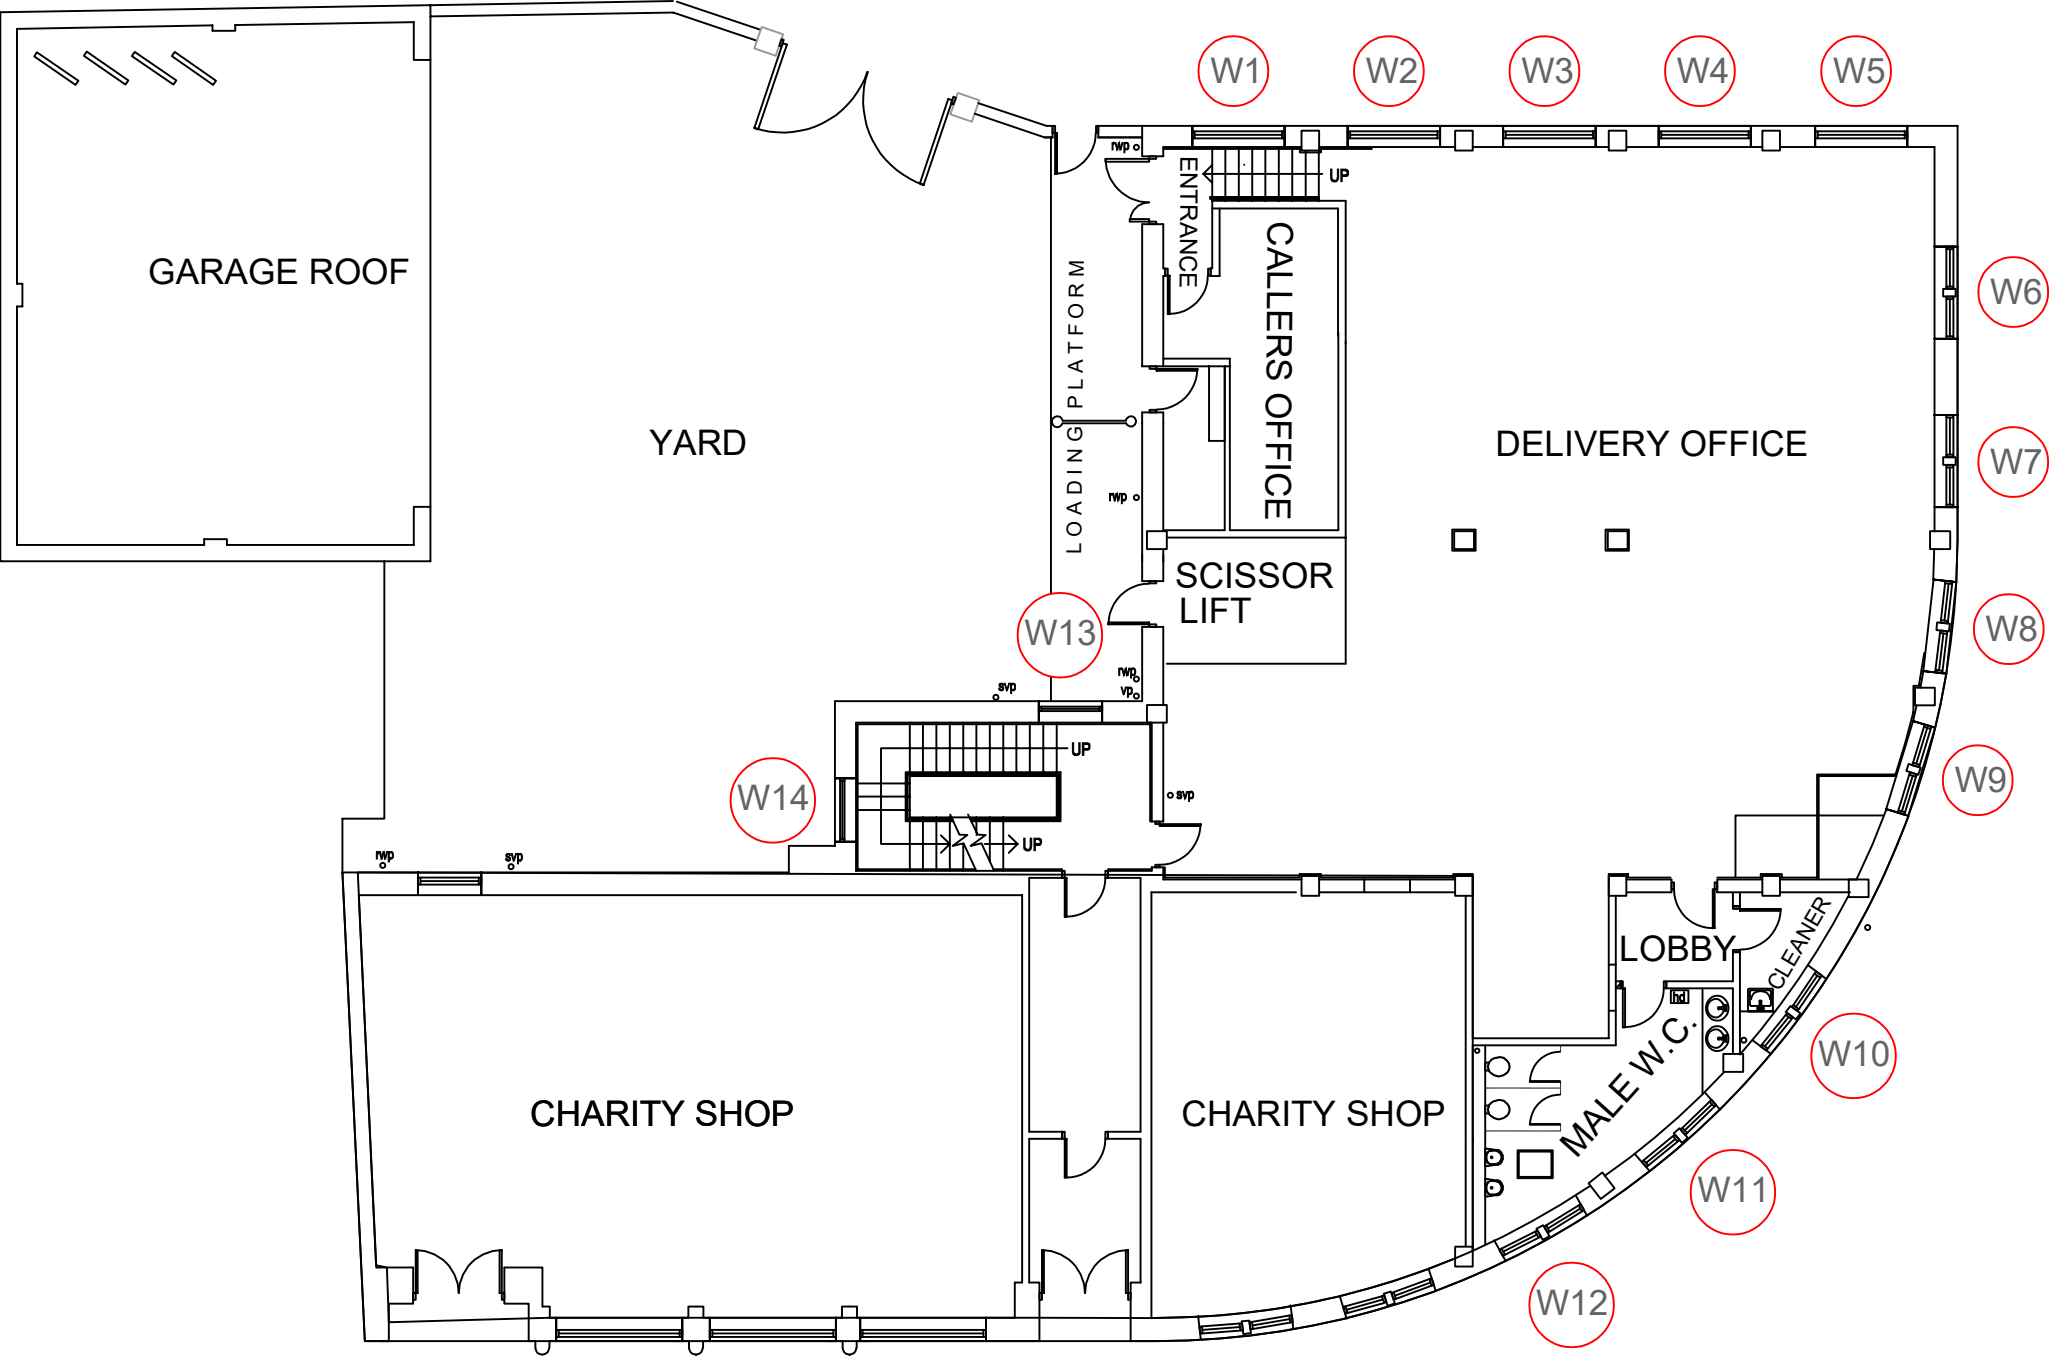

Key:



Window Reference: Replace existing metal framed single glazed windows with new white U-PVC framed double glazed units to match existing openings

- W10-12 to have frosted glazing.
- W3, W4, W5, W7, W9 & W12 to have extract fans fitted through the new glazing panes to match existing
- Trickle ventilation to be incorporated into window units.
- W1-W12 to have fixed window panes to match existing.
- W13-14 to have side hung openable casements to match existing.

DO NOT SCALE: USE ONLY WRITTEN DIMENSIONS. ALL DIMENSIONS MUST BE VERIFIED PRIOR TO THE WORKS BEING PUT INTO HAND AND DISCREPANCIES REPORTED TO THE ORIGINATOR.

CLIENT:

Royal Mail Group
Property &
Facilities Solutions

Property & Facilities Solutions



PROJECT

PROJECT TITLE: Calne DO - Window Replacement
PROPERTY ADDRESS: 22-24 High Street, Calne, SN11 0BP

DRAWING TITLE: Calne DO - Proposed GF Plan
Drawing No: 100118450.006

PAPER SIZE:	DRAWN BY:	CHECKED BY:	CO-ORD CHECK BY:
A3	JY	KG	WH
SCALE:	DATE:	DATE:	DATE:
1:150 @ A3	19.02.2026	19.02.2026	19.02.2026

STATUS
01. DESIGN 02. DESIGN CONCLUSION 03. PLANNING
04. PRODUCTION INFORMATION 05. BUILDING REGULATIONS
06. TENDER 07. CONSTRUCTION
08. FINAL CONSTRUCTION 09. SPARE

DRAWING STATUS: 03

01. PRELIMINARY 02. FOR COMMENT 03. FOR APPROVAL

DRAWING STATUS: 02



AtkinsRéalis, The Hub, 500 Park Avenue, Aztec West,
Bristol, BS32 4RZ
Tel: 01454 662000
Email: bristol@atkinsrealis.com