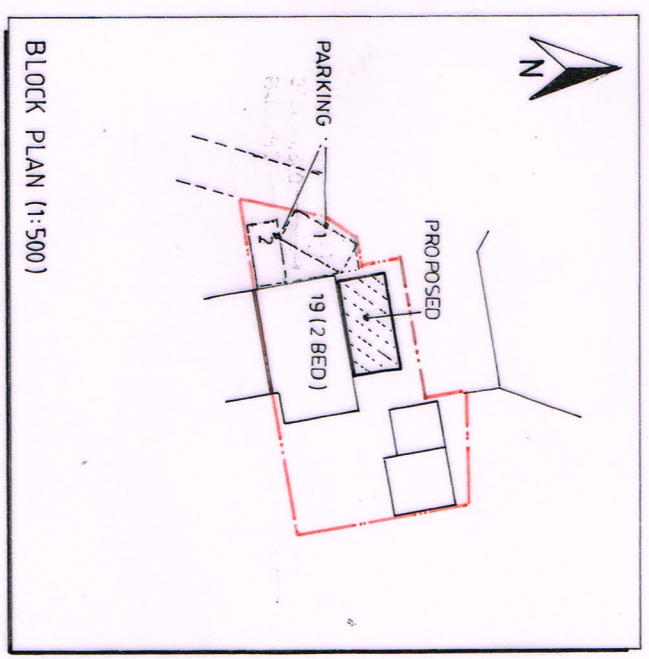
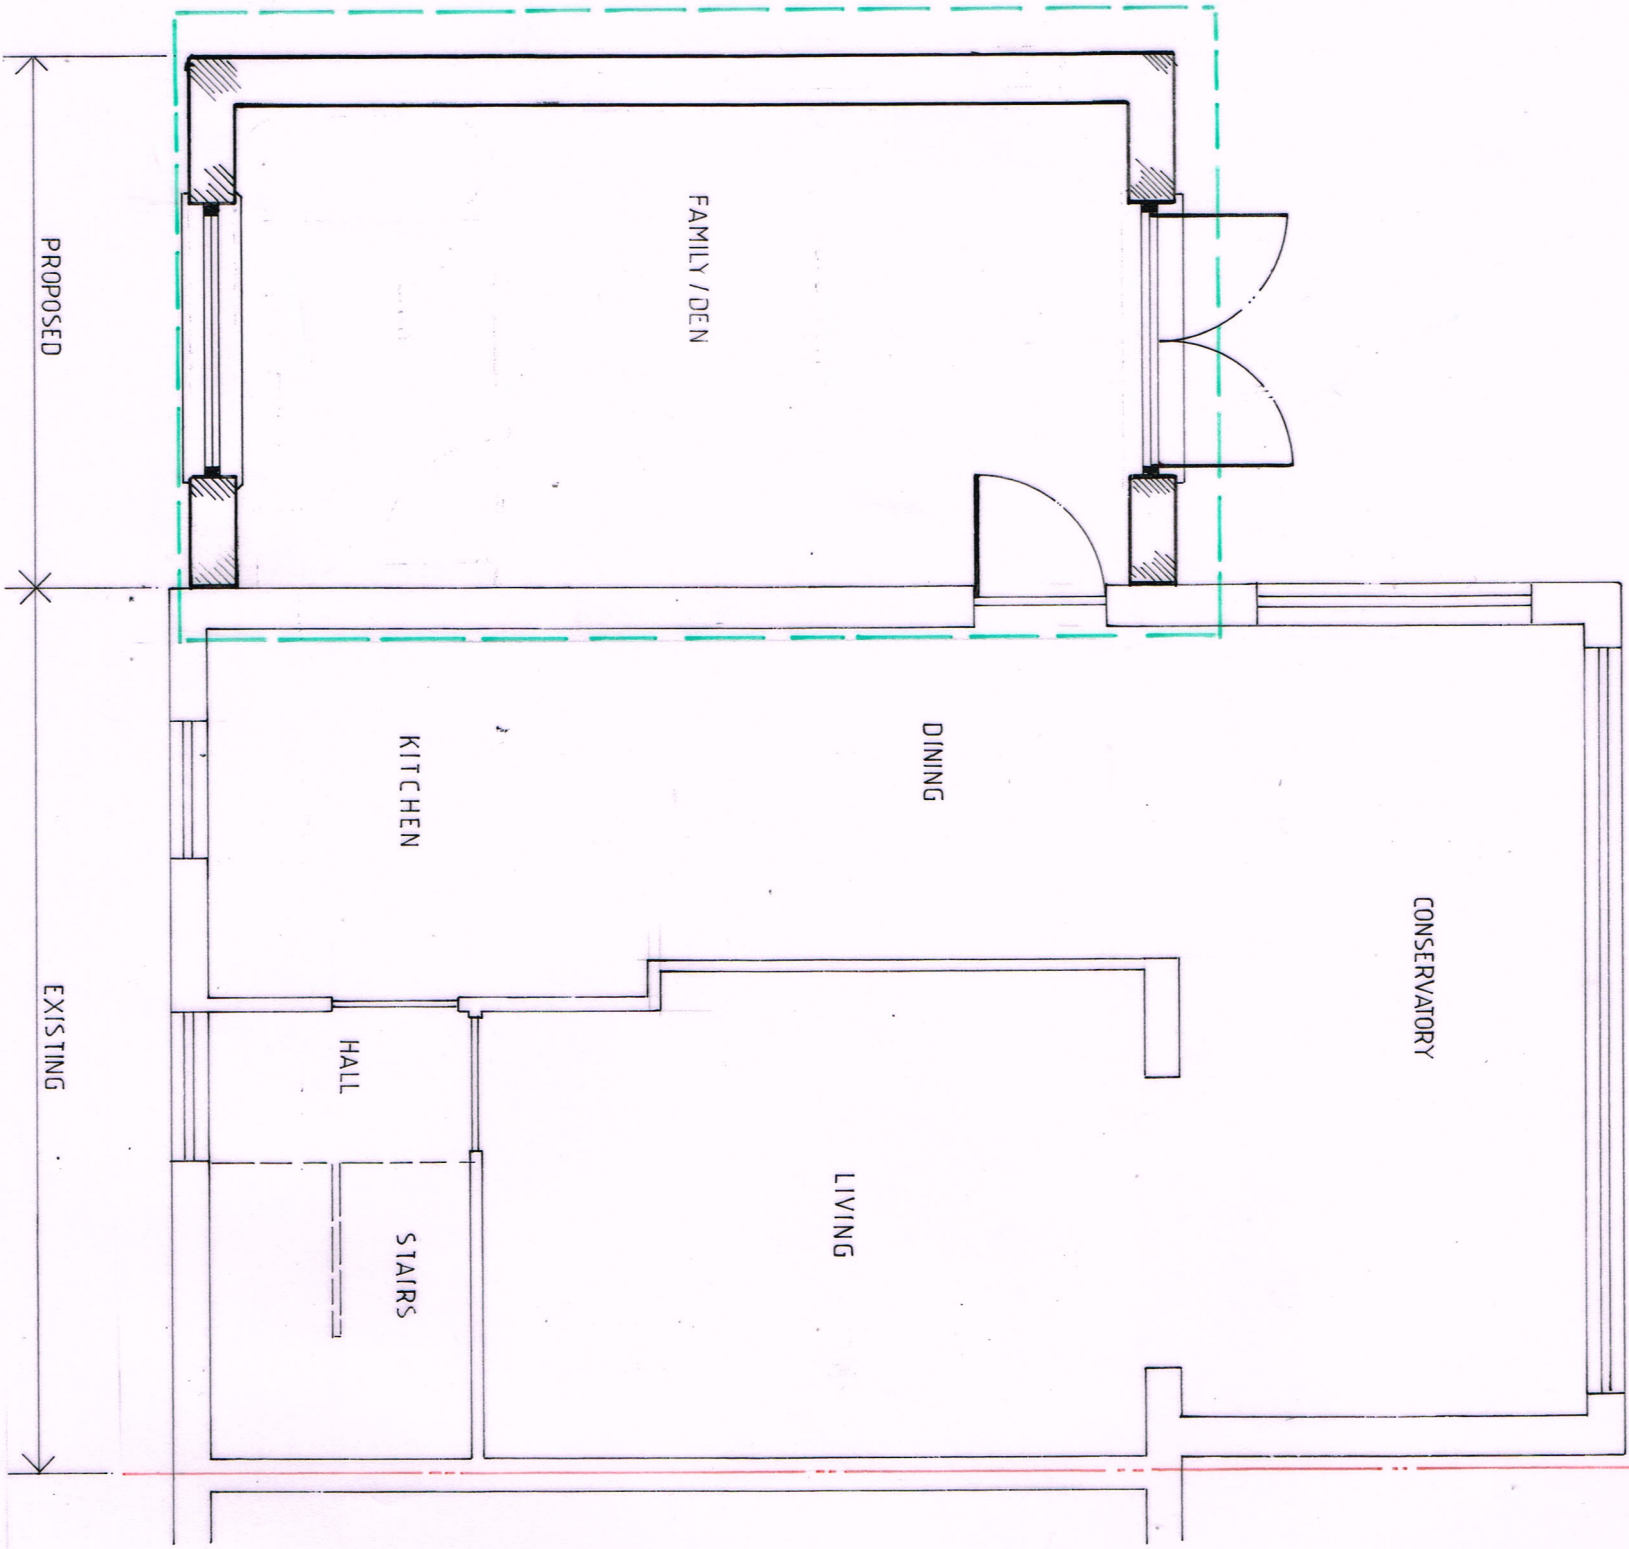


concept architecture
Designing Dreams. Creating Reality

HODGE CLOSE			
PROPOSED FLOOR / BLOCK PLAN			
C026001	1:50	01:26	RSH
26 0101/PL003		A	

**PLANNING
ISSUE ONLY**

Do not scale from this drawing for construction use figured dimensions only. If you are in doubt please ask using the contact details below.

Contact: Tel. 01793 272179
email:
design@conceptarchitecture.co.uk

© All rights Reserved