





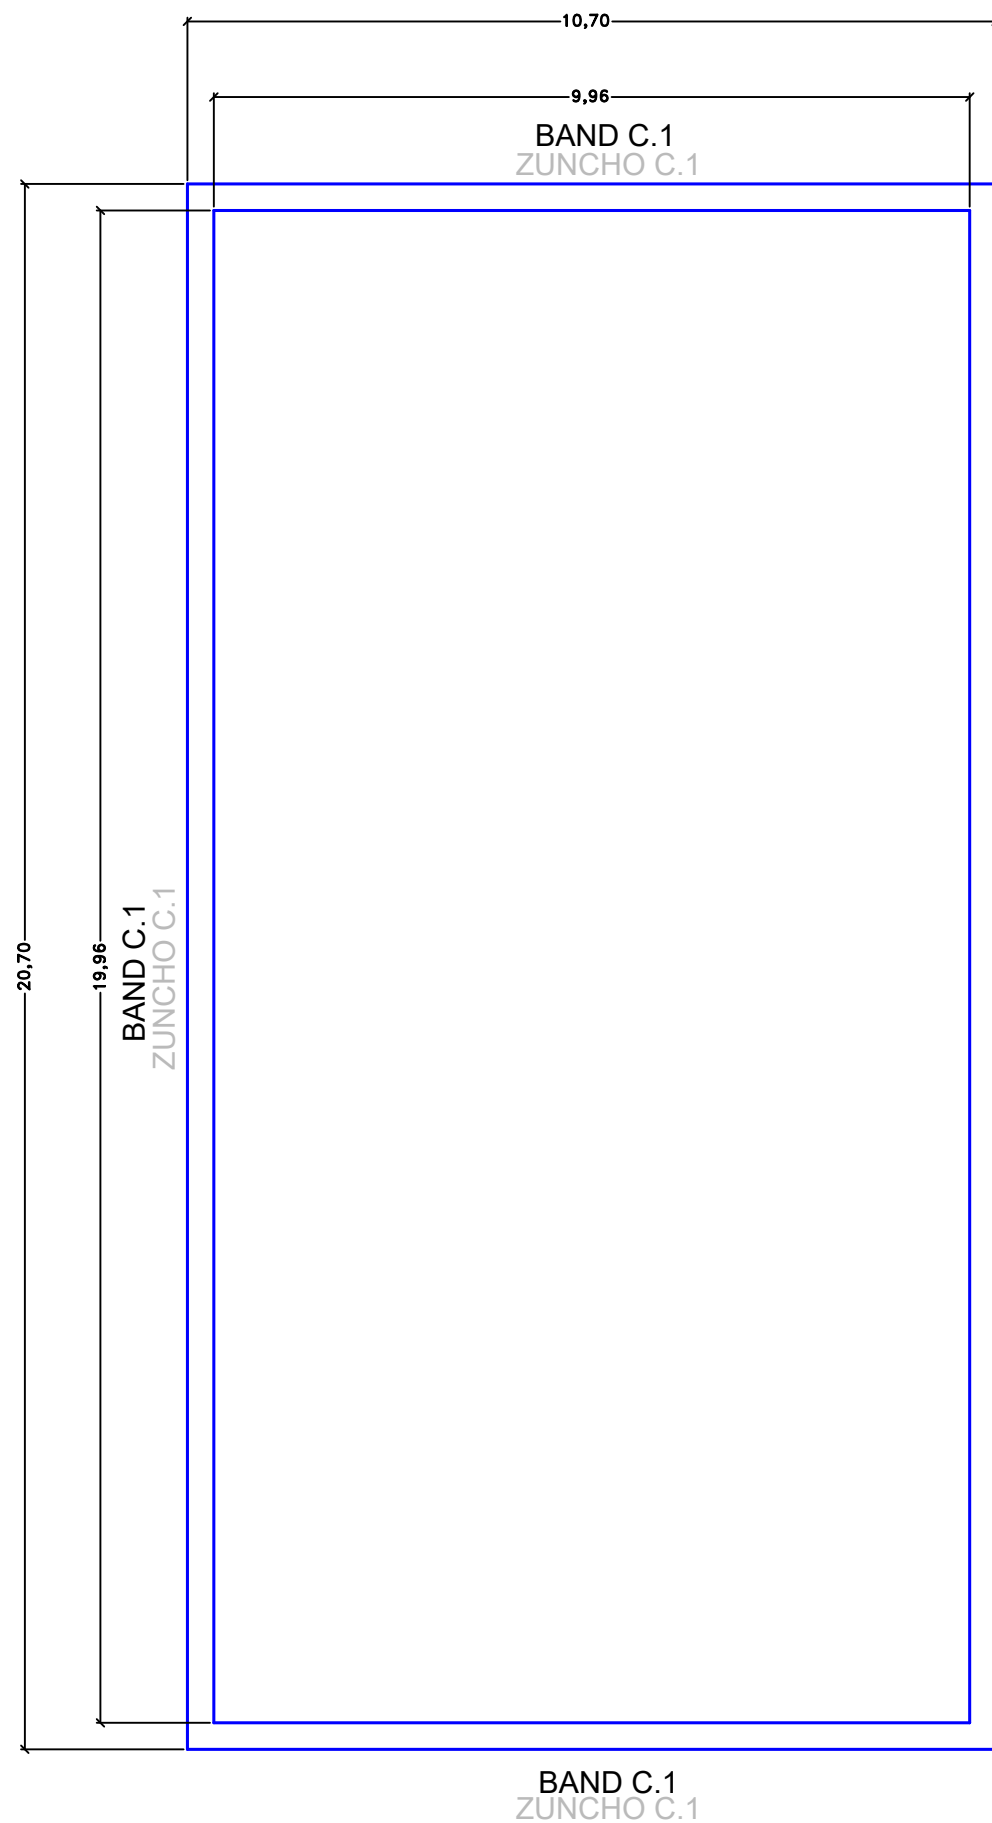


BAND C.1
ZUNCHO C.1

BAND C.1
ZUNCHO C.1

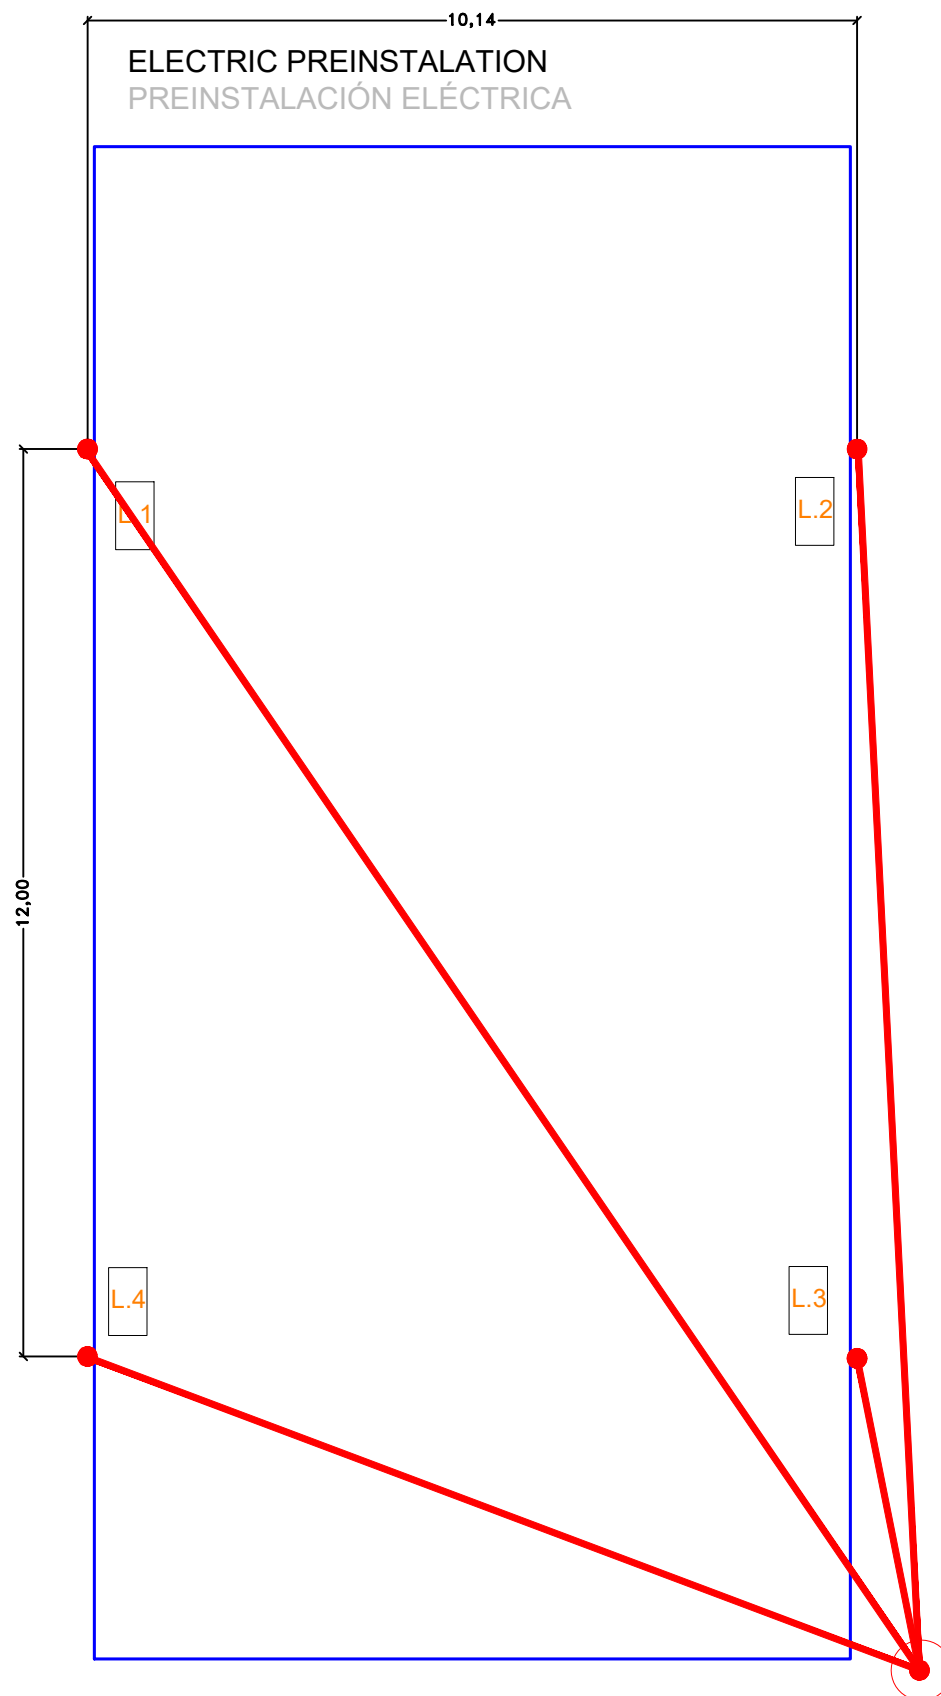

WIRED DIAGRAM
RED ELÉCTRICA DE FAROLAS

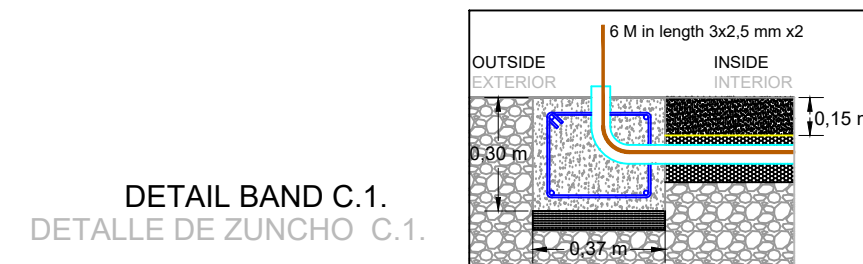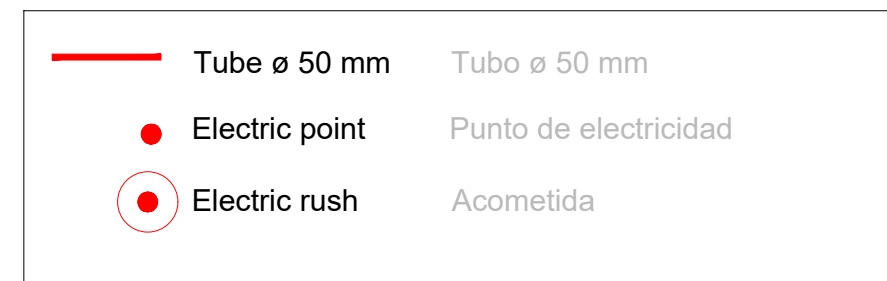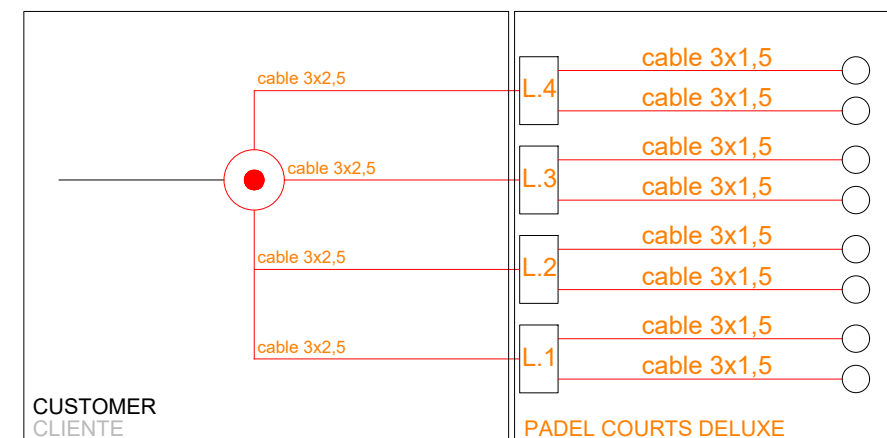

PERIMETRAL BAND OF CONCRETE AND
ELECTRIC PREINSTALLATION (LAMPPOST)
ZUNCHO PERIMETRAL DE HORMIGÓN Y
PREINSTALACIÓN ELÉCTRICA (FAROLAS)

- It is important that the concrete is perfectly level.
- The installation of the cable to the electrical connection will be installed by the customer.
- The electrical installation of the lighting columns and projectors will be installed by Padel Courts Deluxe.
- The electric tube needs to go embedded in the concrete leaving a distance from a surface of about 15 cm.

- Es importante que el hormigón esté perfectamente nivelado.
- La instalación del cable a la conexión eléctrica será realizada por el cliente.
- La instalación eléctrica de las columnas de iluminación y proyectores será realizada por Padel Courts Deluxe.
- El tubo eléctrico debe ir empotrado en el hormigón dejando una distancia de una superficie de unos 15 cm.



TYPE OF COURT:
TIPO DE PISTA:

VISION STEEL

PLAN OF:
PLANO DE:

ELECTRIC

SCALE:
ESCALE:

1/100

SIZE:
Nº PLANO:

4